PLEASE NOTE, THIS IS AN A3 PLAN, IT SHOULD NOT BE ENLARGED OR SHRUNK TO FIT. WHEN PRINTING SET THE SCALE TO 'NONE'

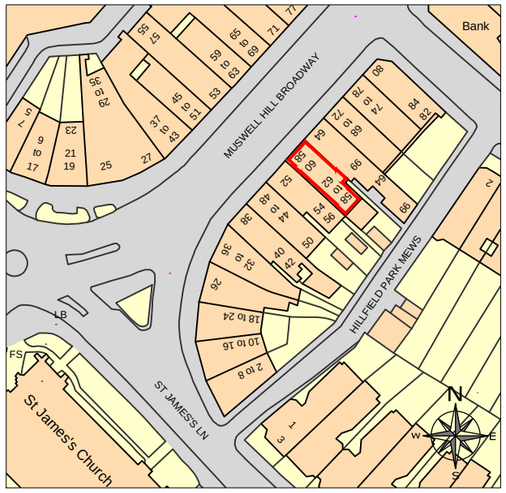

LOCATION PLAN SCALE 1:1250

MUSWELL HILL BROADWAY

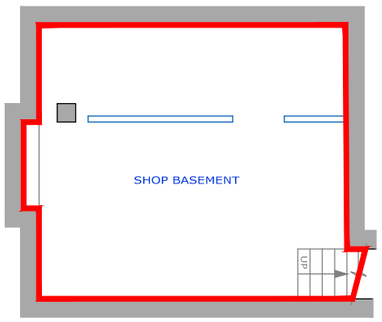

BASEMENT

NO. 60 ENTRANCE

NO. 58 ENTRANCE

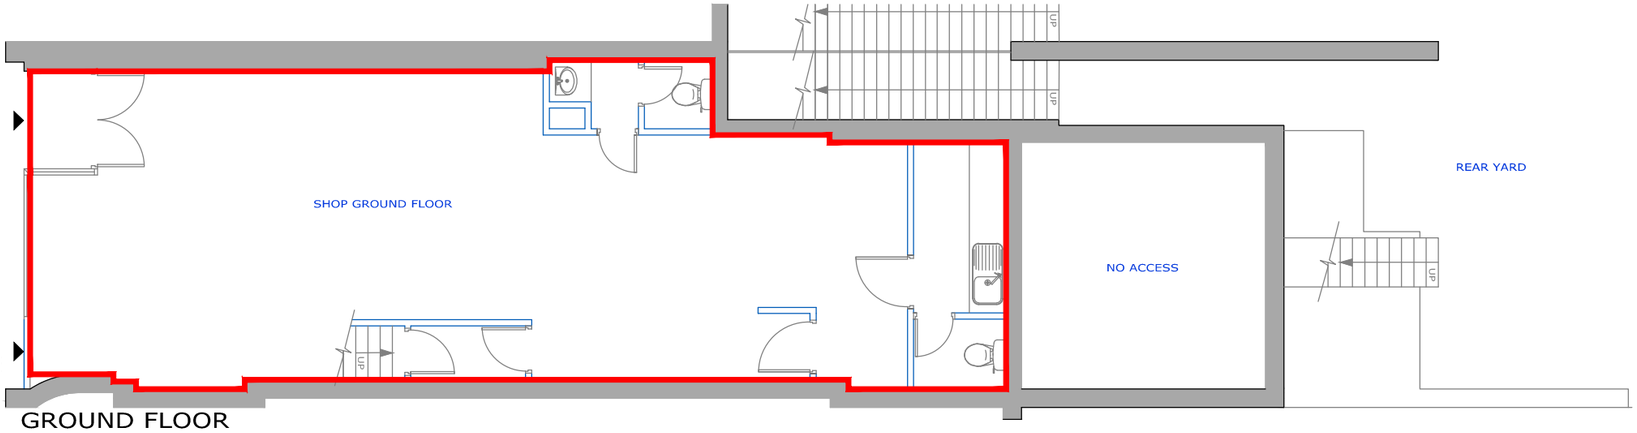

GROUND FLOOR

HILLFIELD PARK MEWS

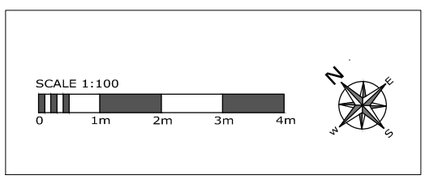

drawing address	location/details	date	scale
58-60 MUSWELL HILL BROADWAY LONDON, N10 3RT	BASEMENT & GROUND FLOOR LEASE PLAN	05/10/2015	1/100
		dwg. no. PP3303-02	sheet A3

PRINCIPAL PLANS

PRINCIPAL PLANS © Copyright 2015. All rights reserved.