
information contained within this drawing is the sole copyright of 21st Architecture Ltd and is not to be reproduced without express permission. No implied licence exists. This drawing not to be used for land transfer or valuation purposes. Do not scale from this drawing. All dimensions & levels are to be checked on site by the contractor. Issued for purposes indicated only. Drawing errors and omissions to be reported to the architect.

Notes

Setting out and all G A drawings prepared from survey information provided by others.
All setting out must be checked on site
All levels must be checked on site and refer to
Ordnance Datum Newlyn unless alternative Datum given
All fixings and weathernngs must be checked on site
All dimensions must be checked on site
This drawing must not be scaled
This drawing must be read in conjunction with the relevant specification clauses
This drawing must not be used for land transfer purposes
This drawing must not be used on site unless issued for construction

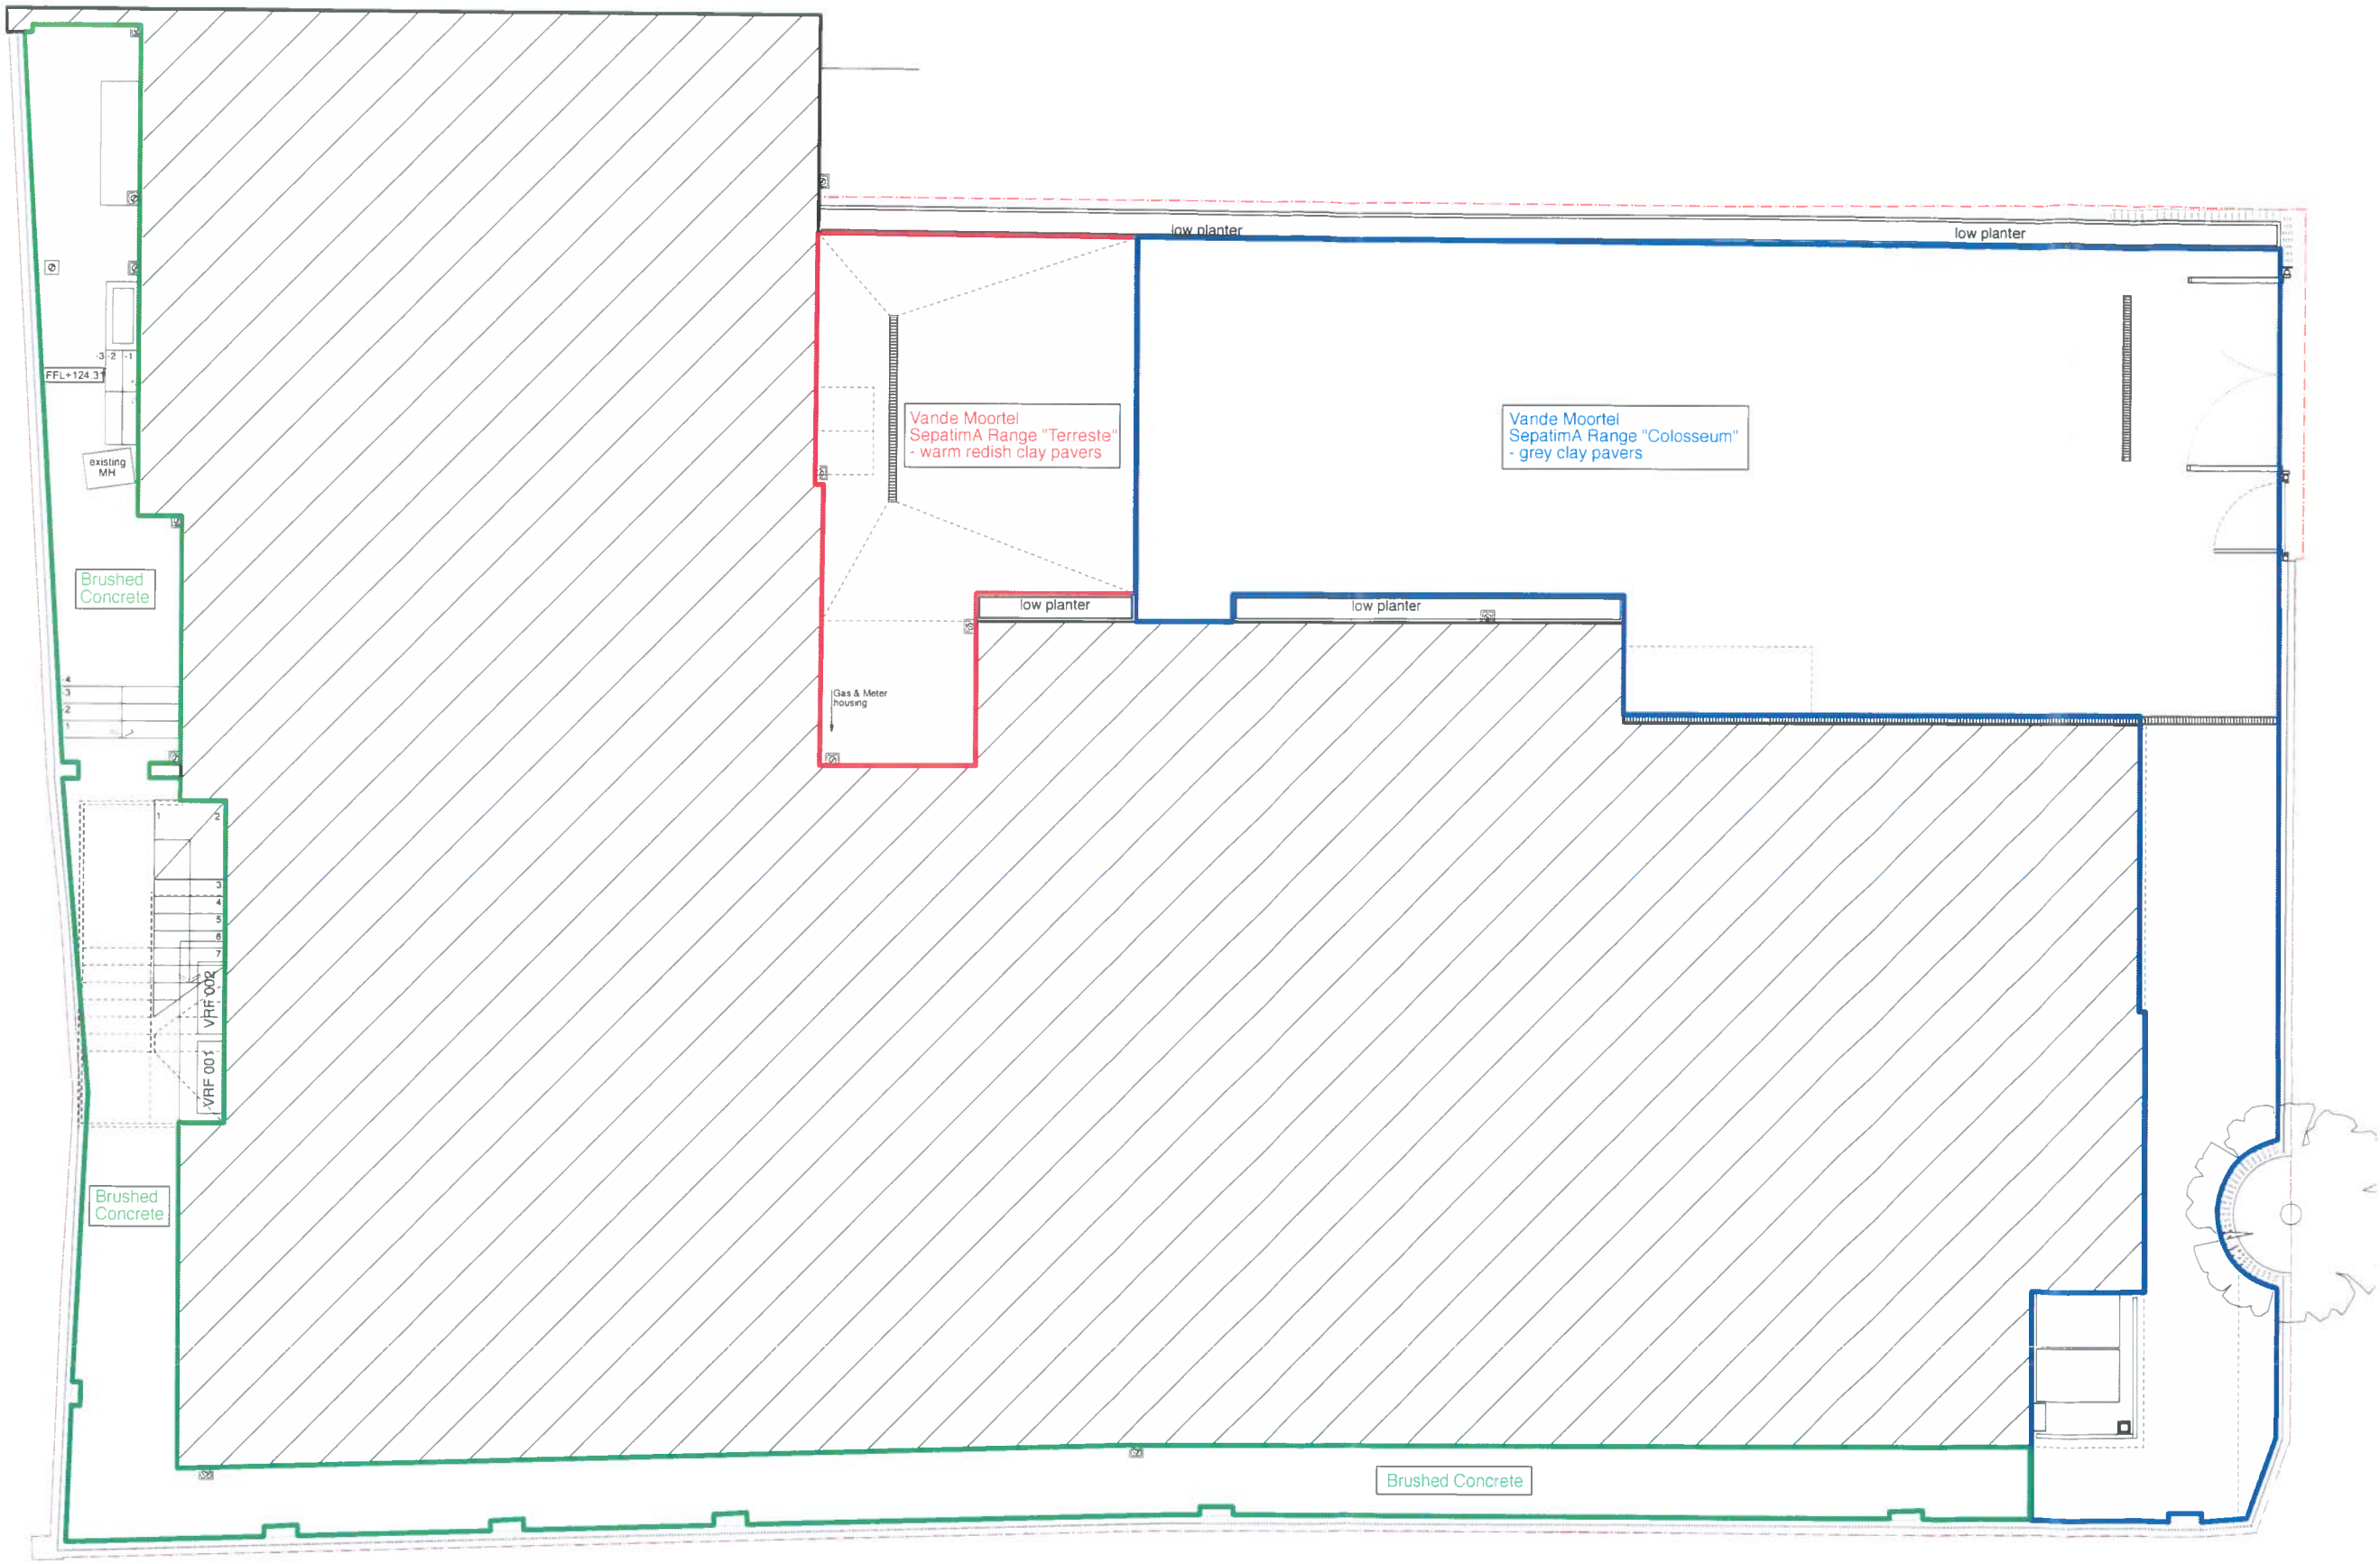

01 **Proposed External Surfaces**
1:50 @ A1, 1:100 @ A3

-	18.05.16 Issued to LBH Planning

Revisions

21st Architecture Ltd

Twenty First Architecture Ltd,
214 Gaswell Road,
London,
EC1V 7AF
Tel : +44(0)20 7923 0362
www.21starchitecture.com

Client
United Synagogue

Project
Highgate Synagogue
Grimshaw Close, London N6 4BJ

Drawing Title
Proposed External Surfaces

Status	Drawn	Checked
PLanning	AJ	RM
Scale		Date
1:50@A1 1:100@A3		May 2016
Dwg No		Revision
203_PAVING_01		-