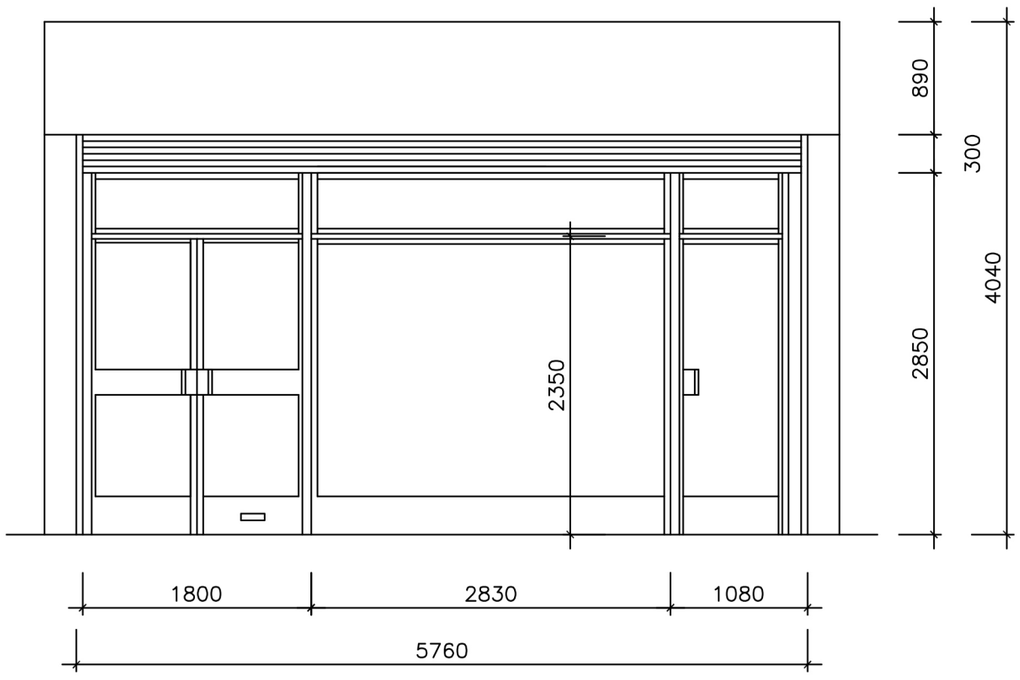

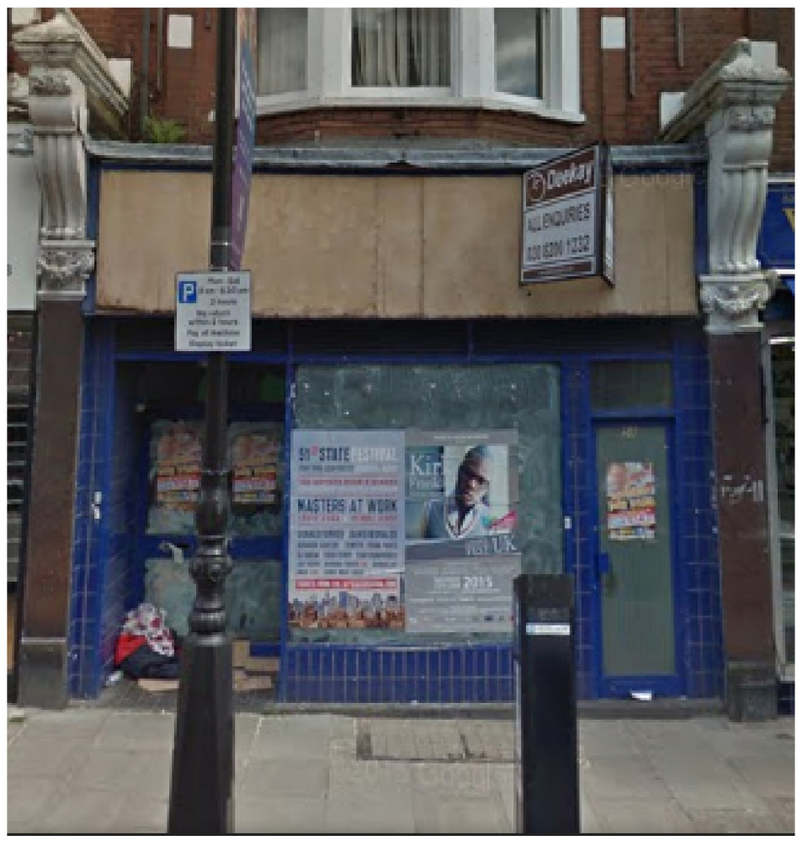

Existing Front Shop

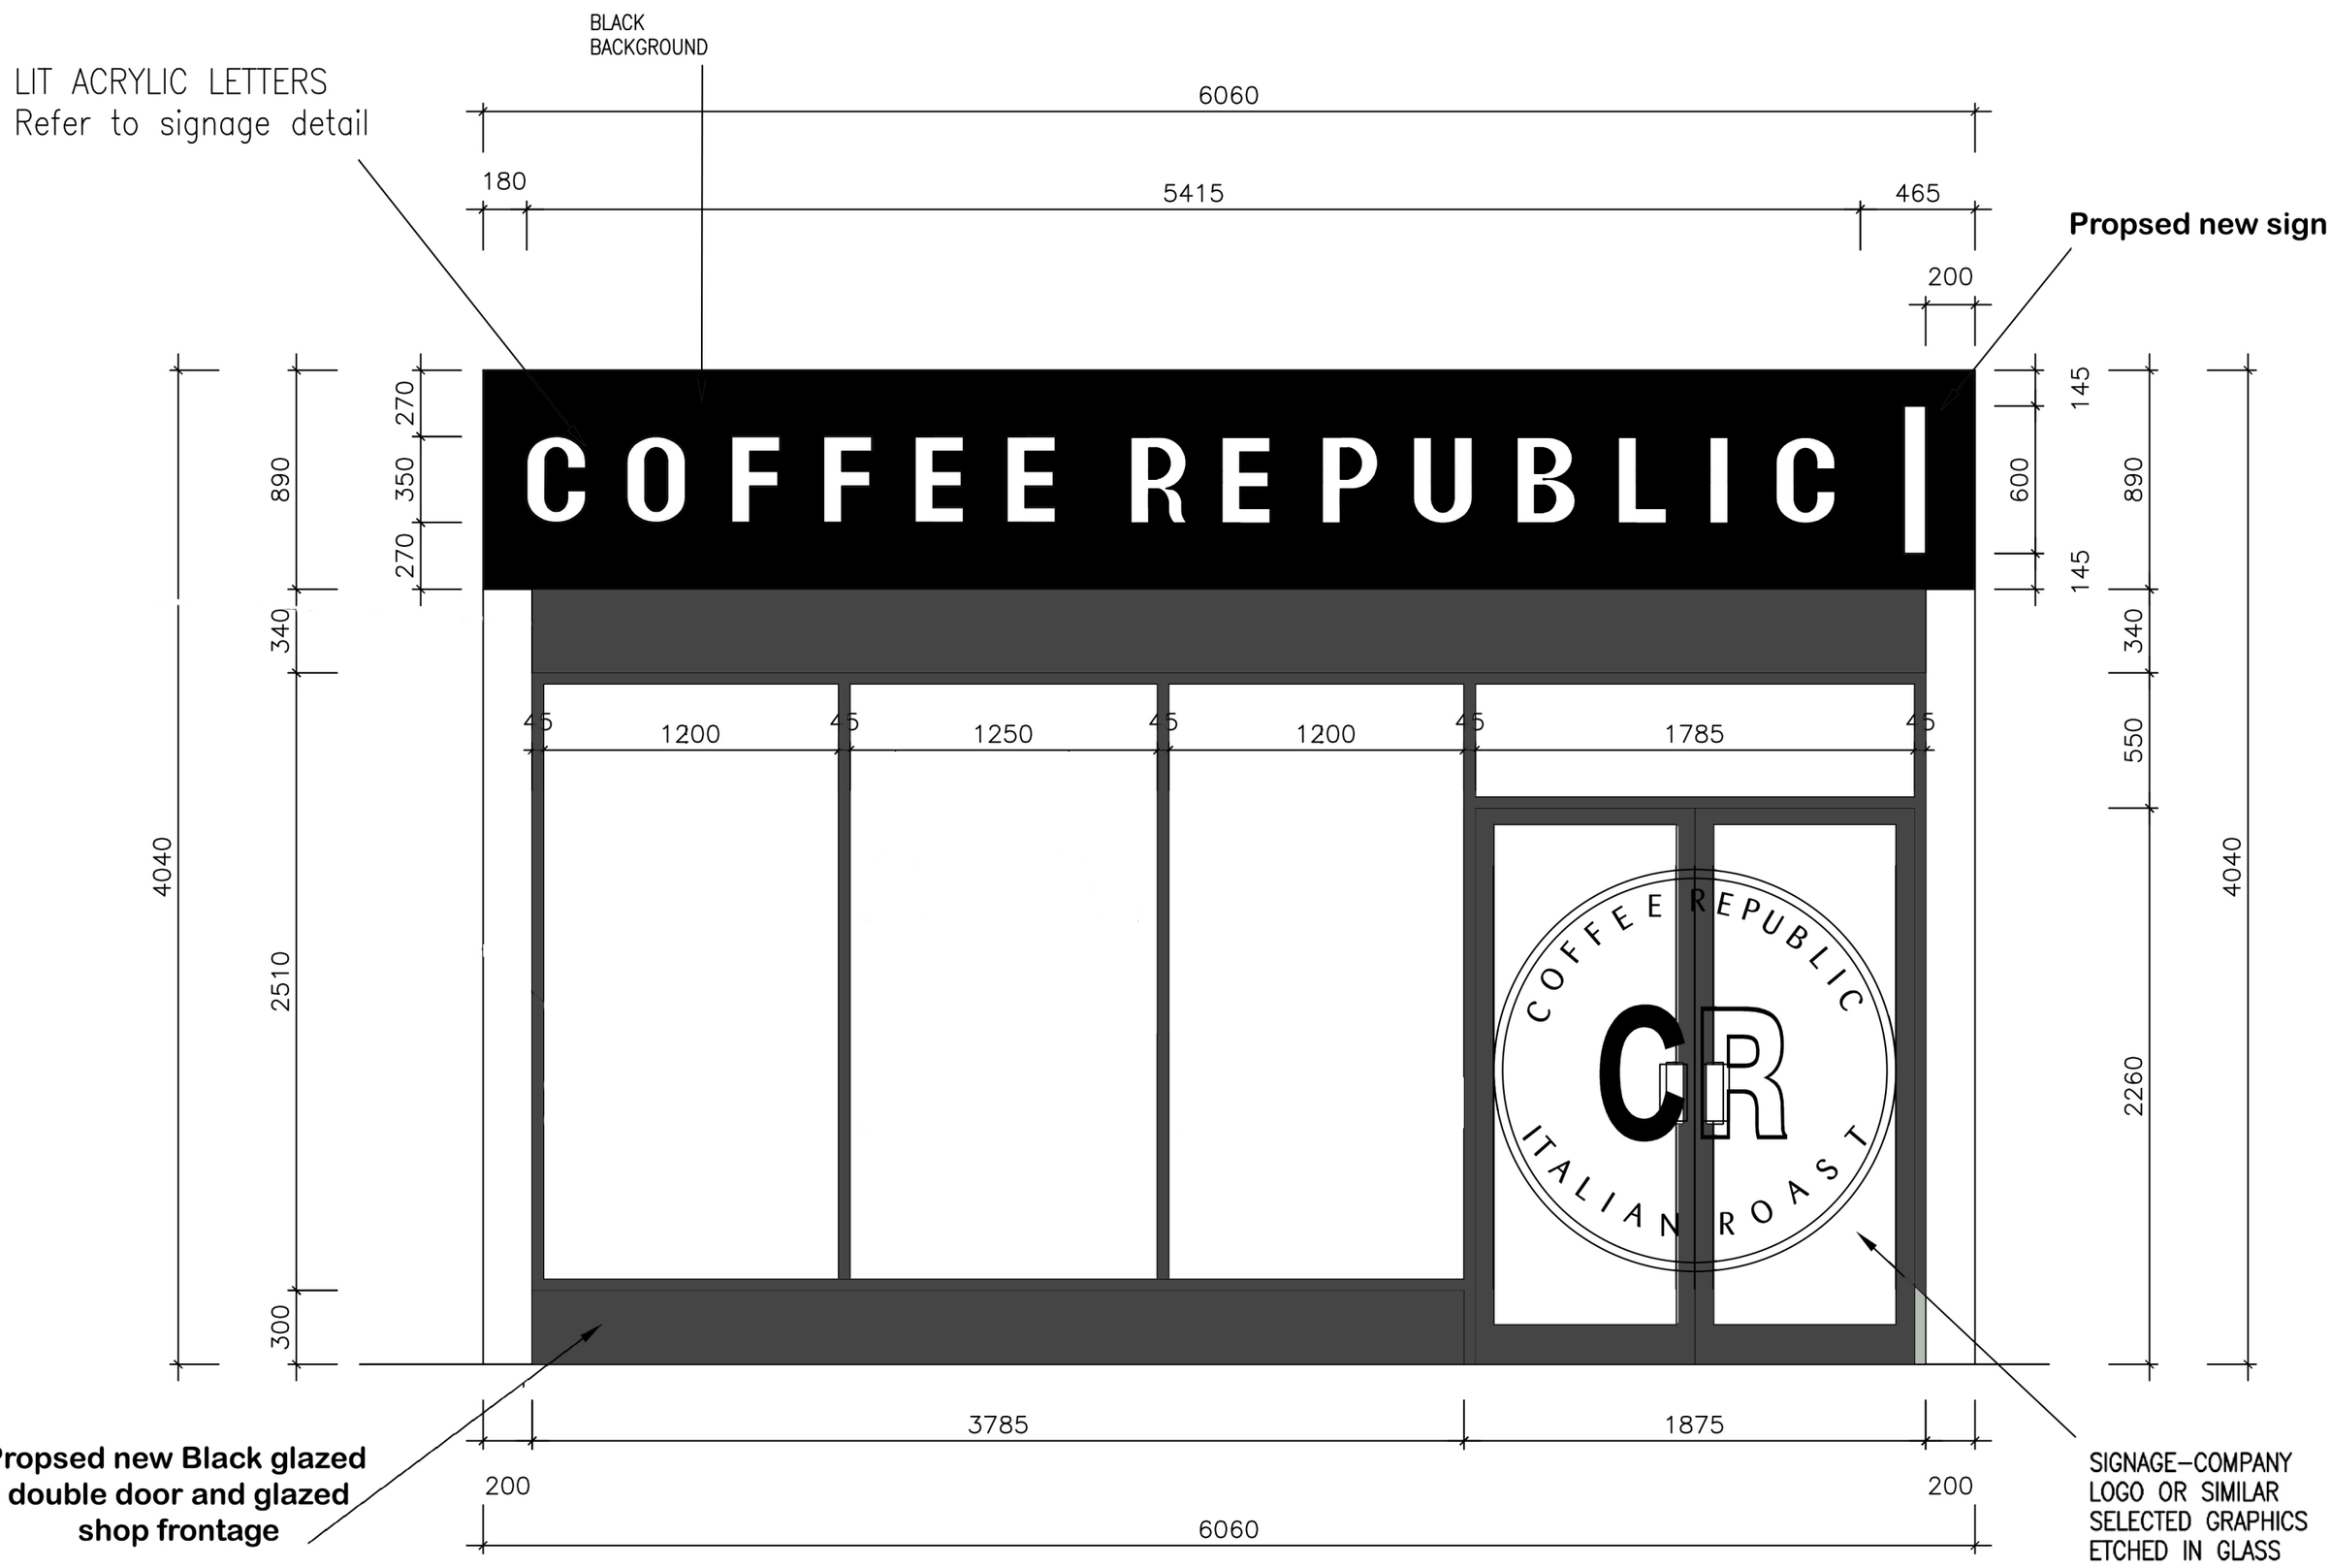

PROPOSED FRONT ELEVATION

Scale 1:25