
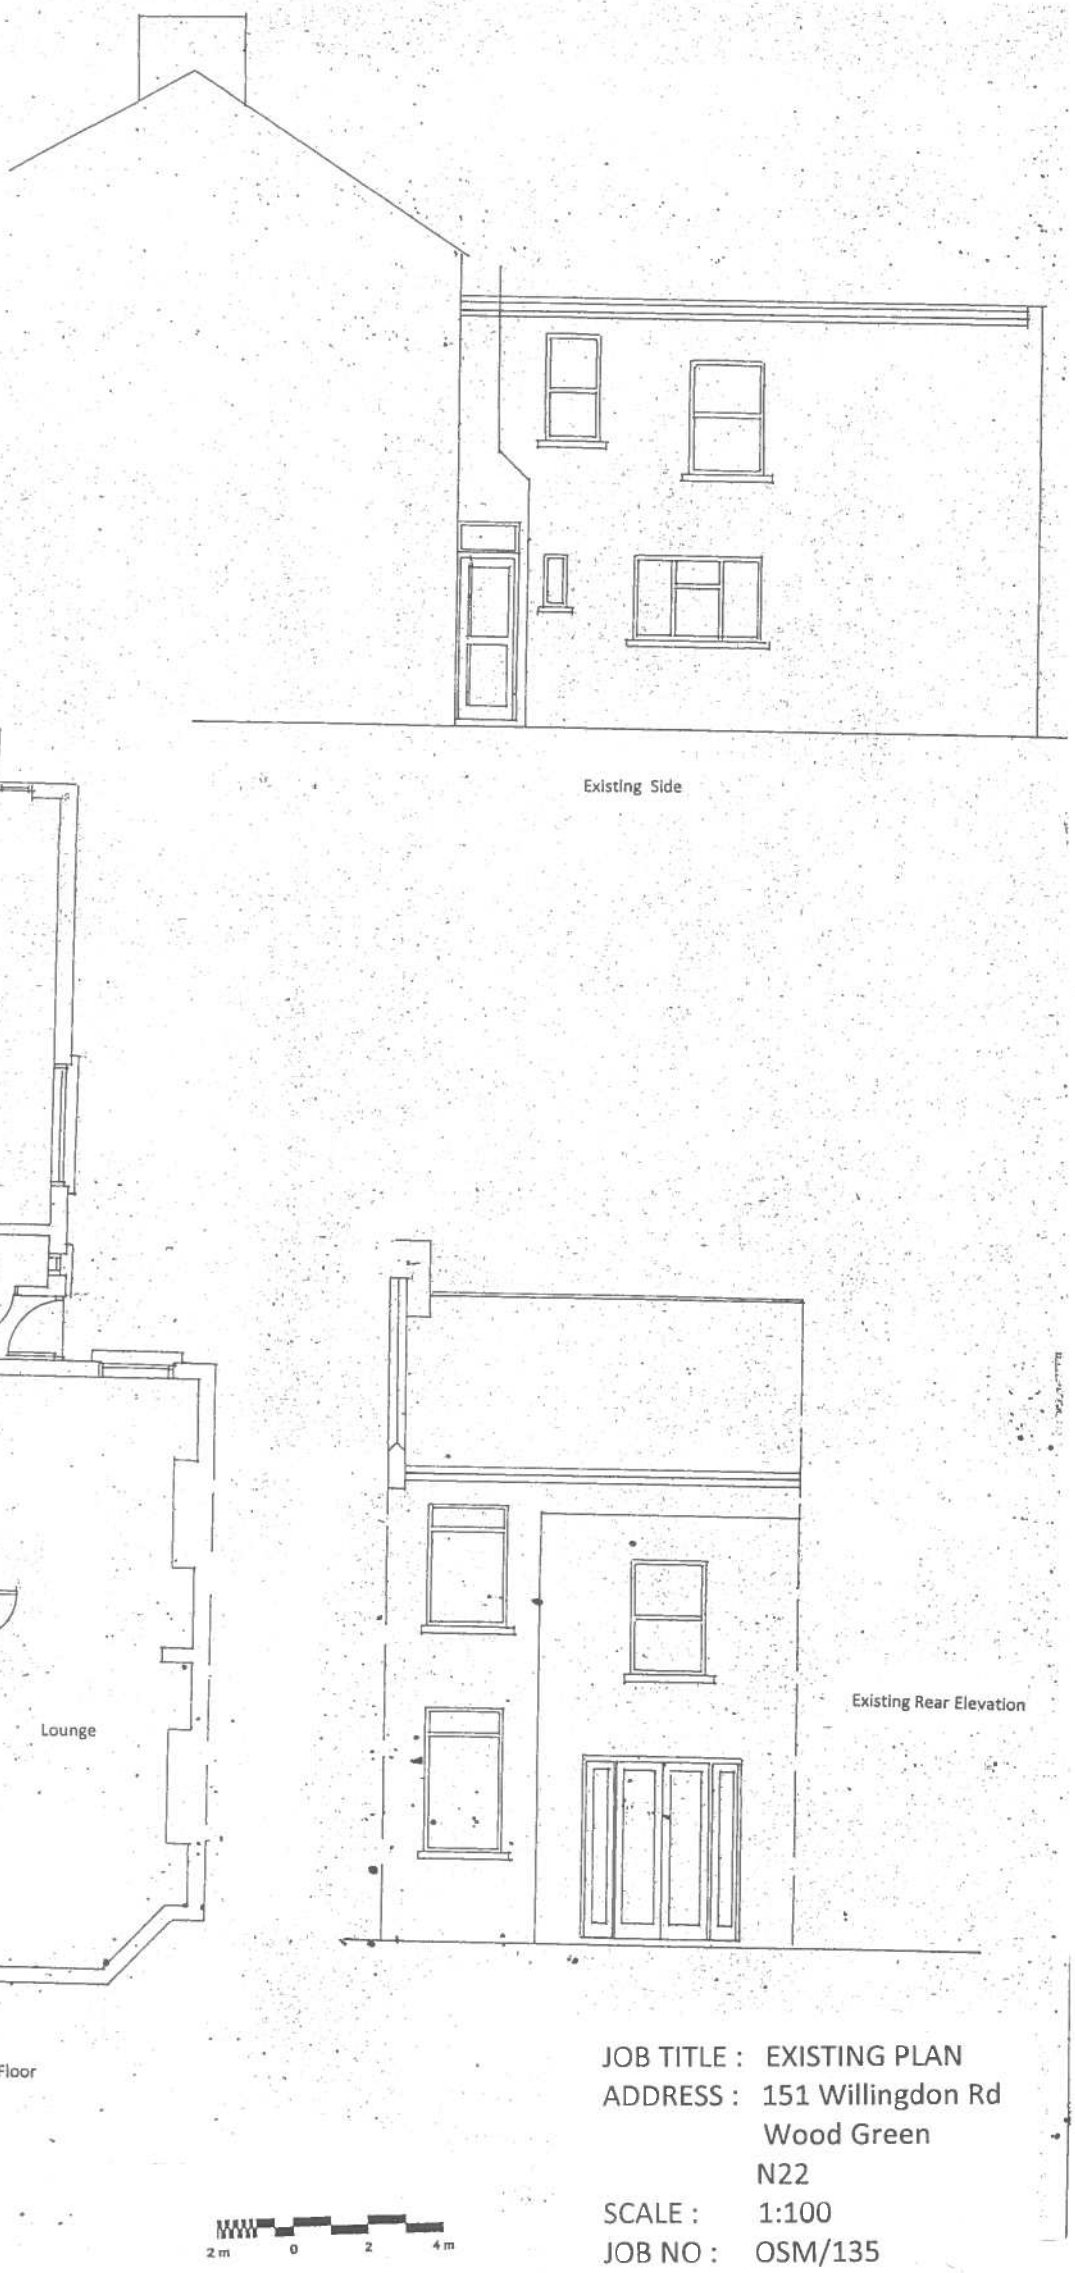


JOB TITLE : EXISTING PLAN
ADDRESS : 151 Willingdon Rd
Wood Green
N22
SCALE : 1:100
JOB NO : OSM/135

JOB TITLE : Proposed Plan
ADDRESS : 151 Willingdon Road
London N22 6SE
SCALE : 1:100
JOB NO : OSM/134

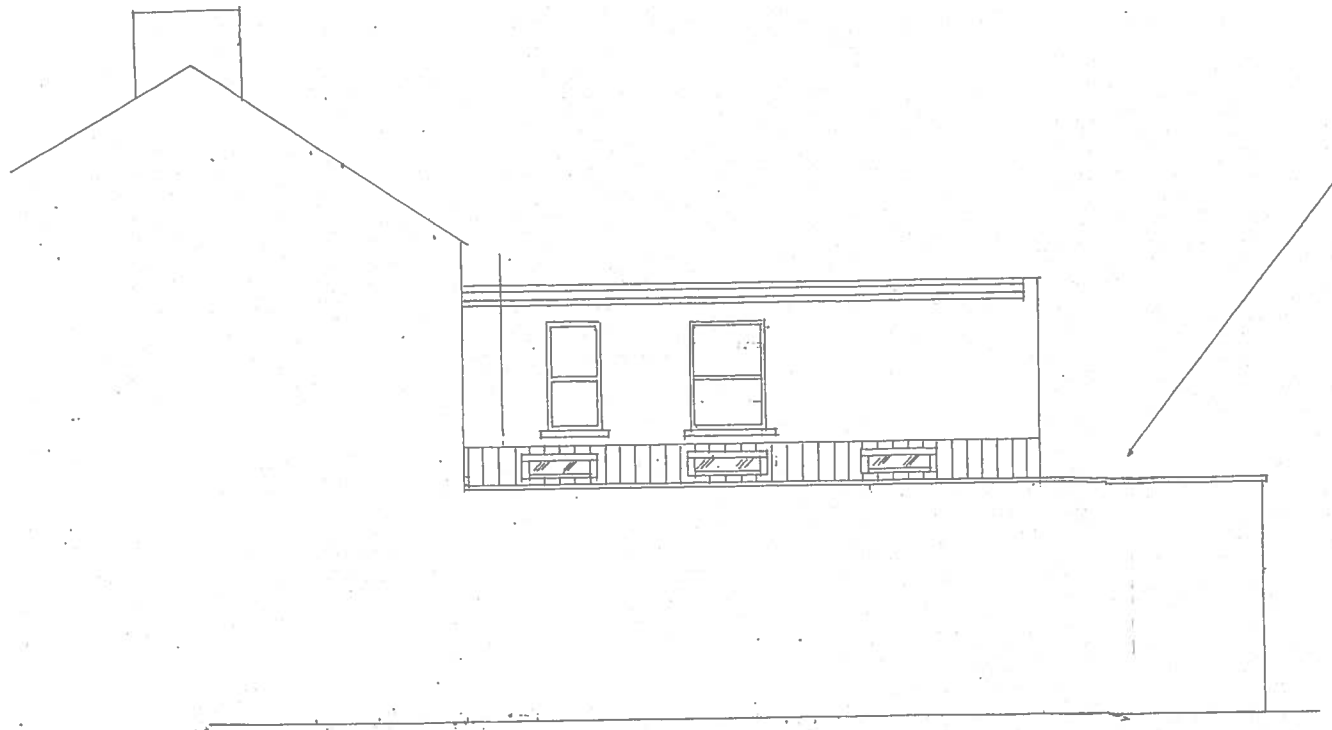


Side Elevation

FLAT ROOF SECTION


Use the following
1) 100 x 50mm wall plate with straps at 1m centre.
2) 200mm x 50mm treated joists At 400mm centre to centre.
3) Screw 150-0 firring to joists.
4) Lay 140mm kingspan insulation above firring .
5) 12mm W.P.B plywood .
6) Finish with asphalt or G.P.S

Air Flow


Allow for air to existing timber Floor by putting a 100mm Underground pipe through slab to maintain air flow to existing floor

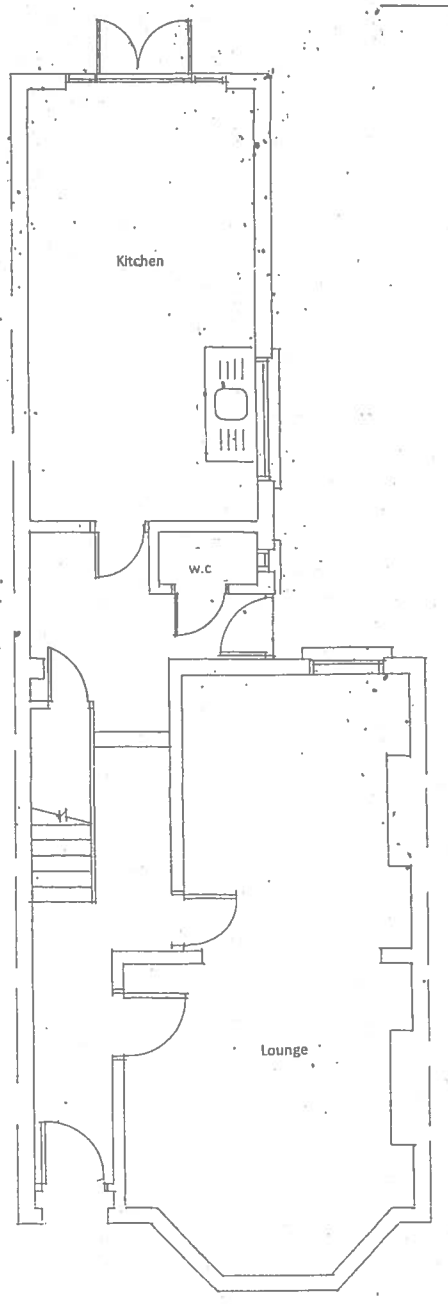

Existing Ground Floor

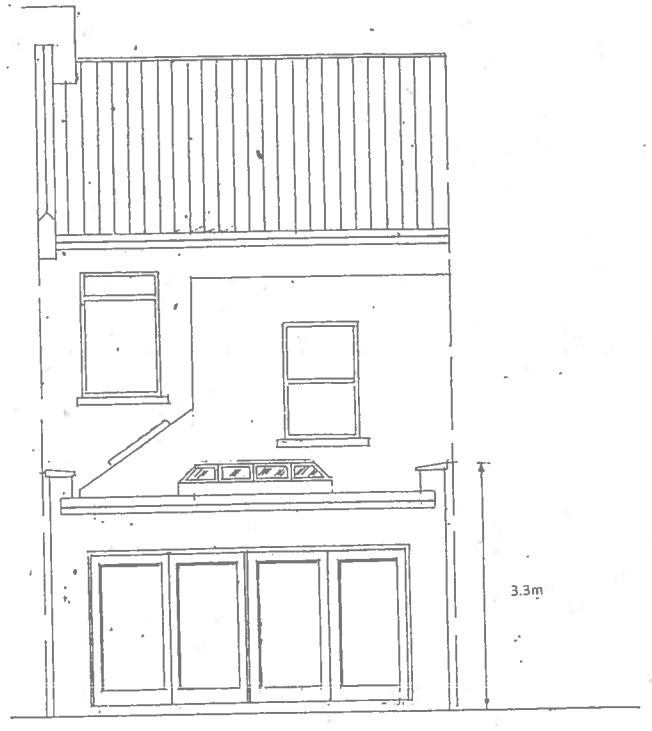

Rear Elevation

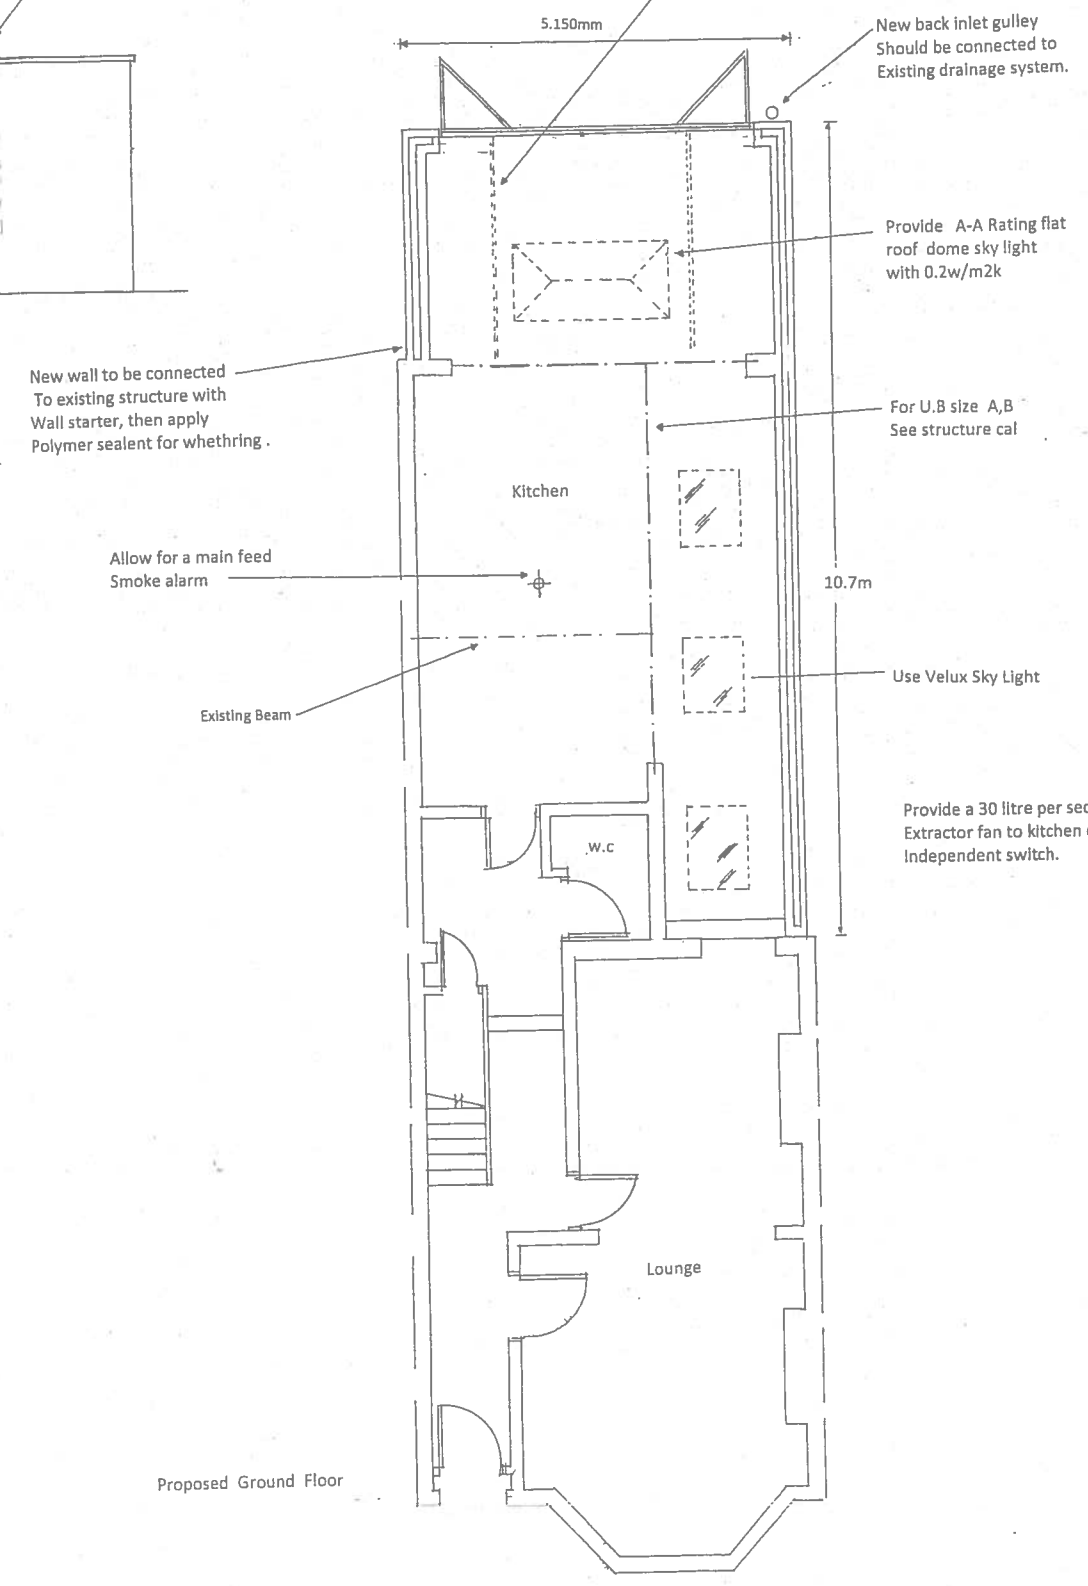

Proposed Ground Floor

DO NOT SCALE FROM PLAN

2m 0 2 4m