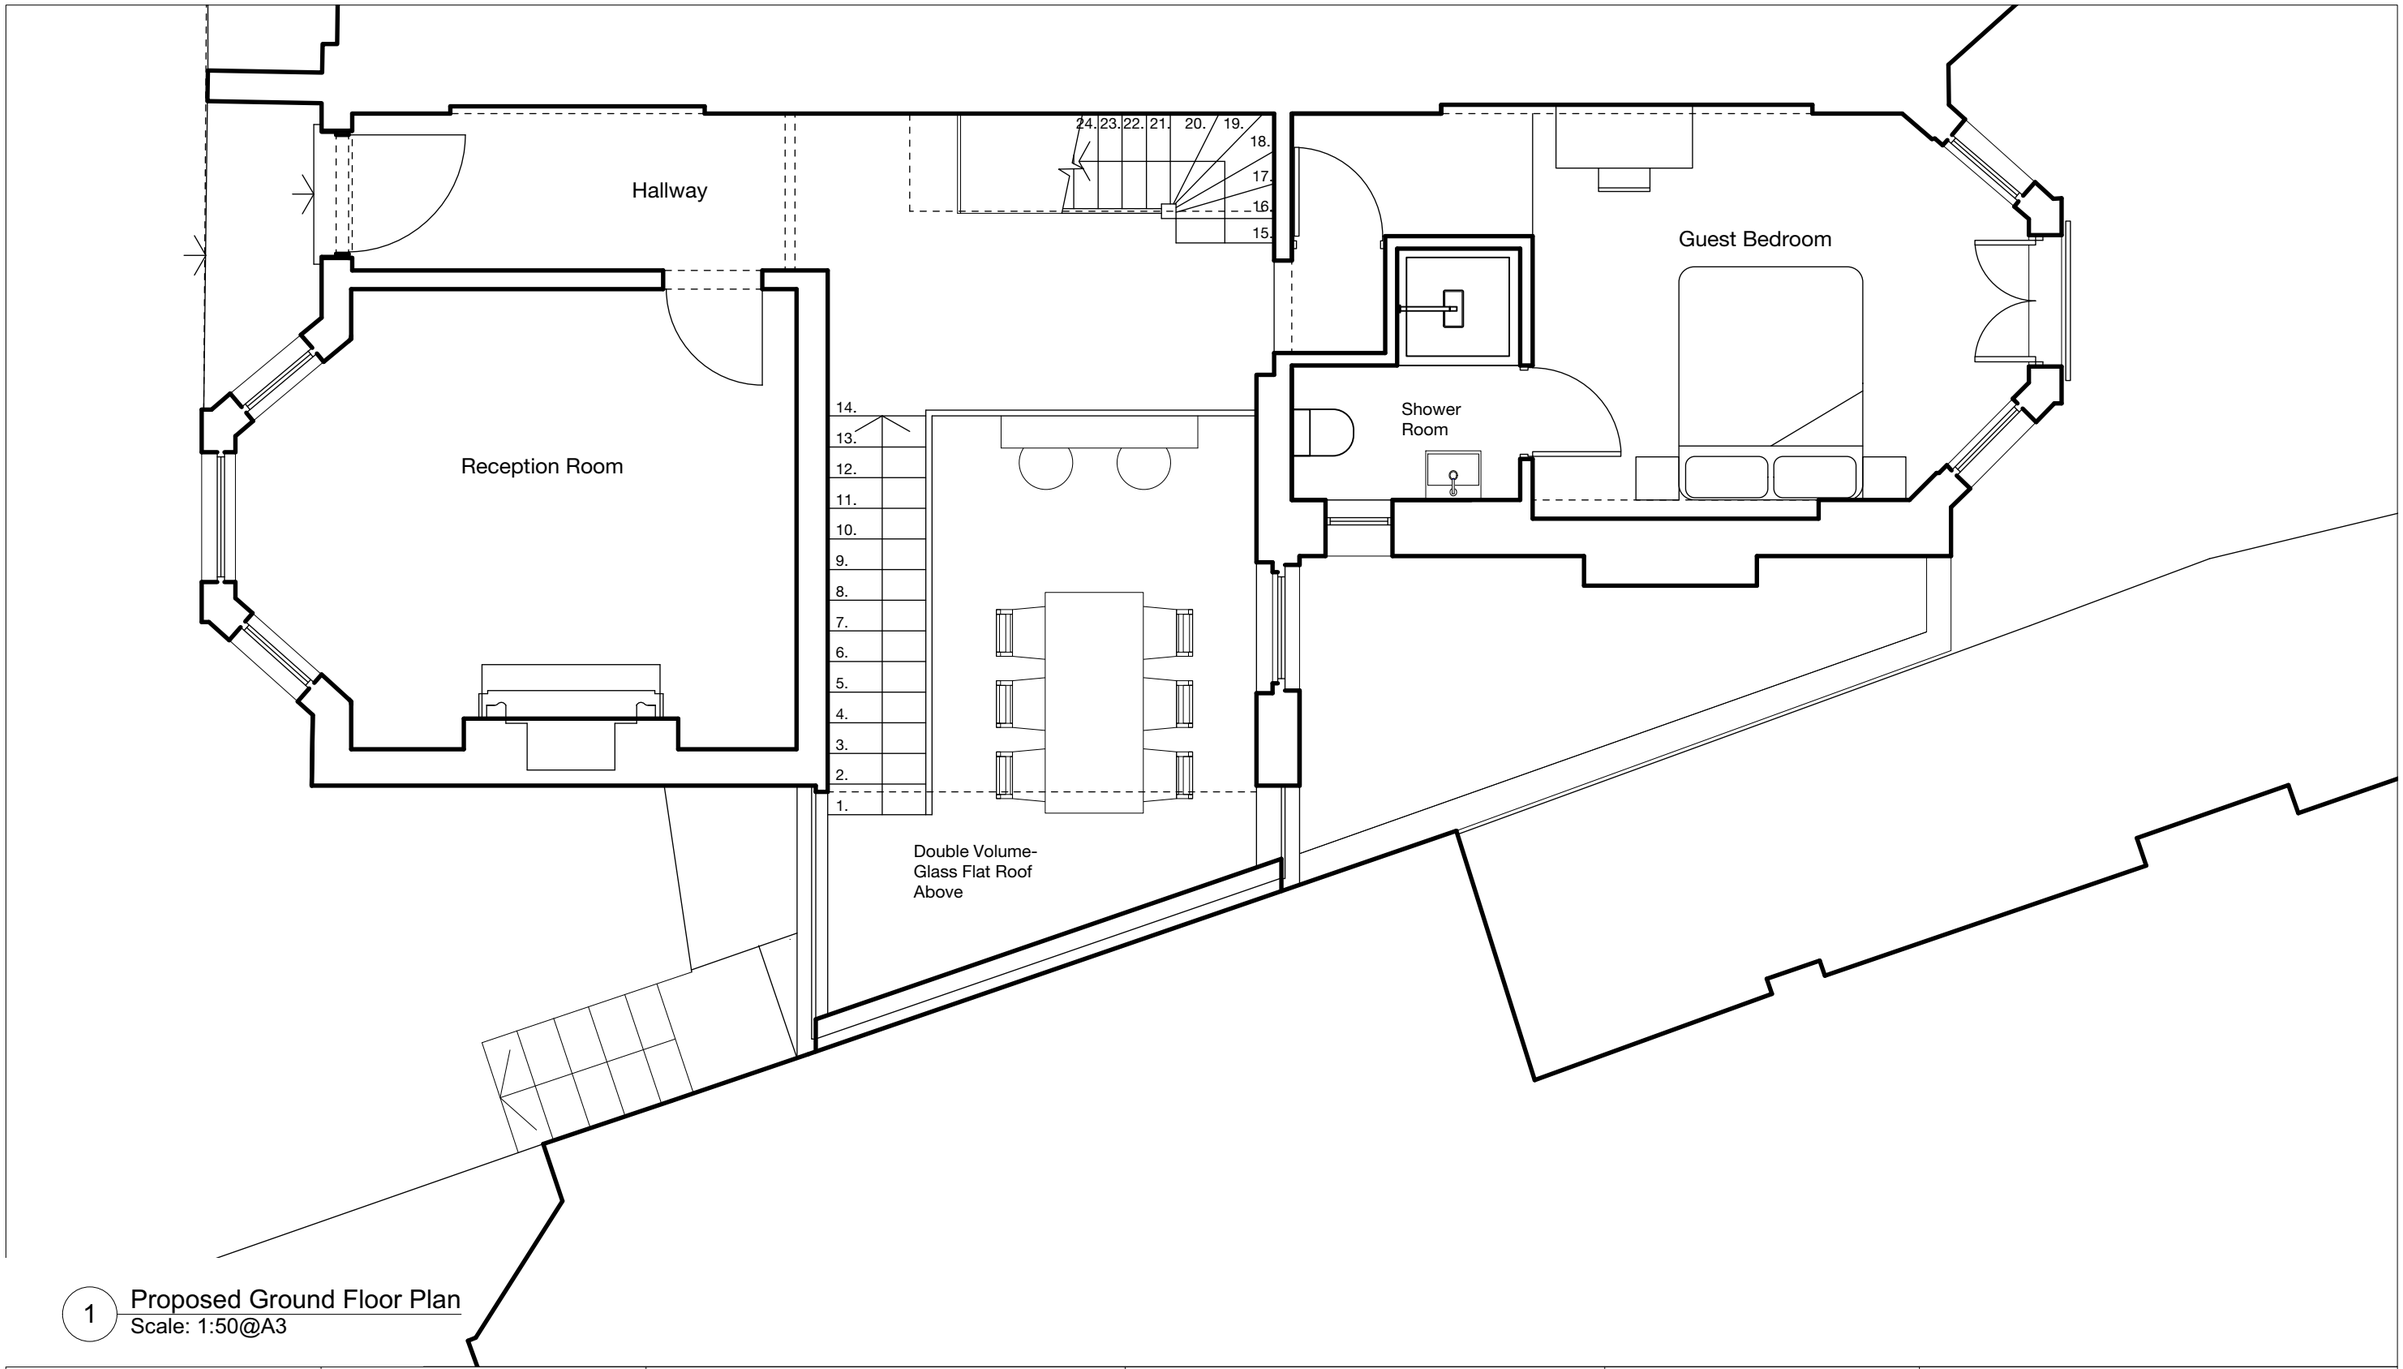

1 Proposed Ground Floor Plan
Scale: 1:50@A3

GENERAL NOTES

1. This drawing is the copyright of Haines Phillips Architects.
2. Do not scale from this drawing. Use figured dimensions only.
3. This drawing must not be used for land transfer purposes, or for construction purposes unless accompanied by an Architect's Instruction.

DRAWING ISSUE STATUS

ISSUE	STATUS	COMMENT
SK	SKETCH	
P	PRELIMINARY	For comment and review
PL	PLANNING	Planning/Listed Building Application
T	TENDER	For pricing purposes only
C	CONSTRUCTION	For procurement & construction
AB	AS-BUILT	Record drawings on completion
L	LEGAL	Conveyancing or other legal purposes

REVISIONS

REV	DATE	NOTES

HAINES PHILLIPS ARCHITECTS

Tankerton Works
12 Argyle Walk
London WC1H 8HA
t 020 7833 9324
f 020 7837 2864
e office@hainesphillips.co.uk

JOB TITLE
No. 88 Barrigton Road
N8

DRAWING TITLE
As Proposed- Ground Floor Plan

DRAWN	DATE	SCALE
FM	MAR 2016	1:50 @ A3

JOB NR	DRAWING NR	ISSUE REVISION
3918	PL13	A

HPA FILE REFERENCE: *3918/00Drawings/00.2Planning*