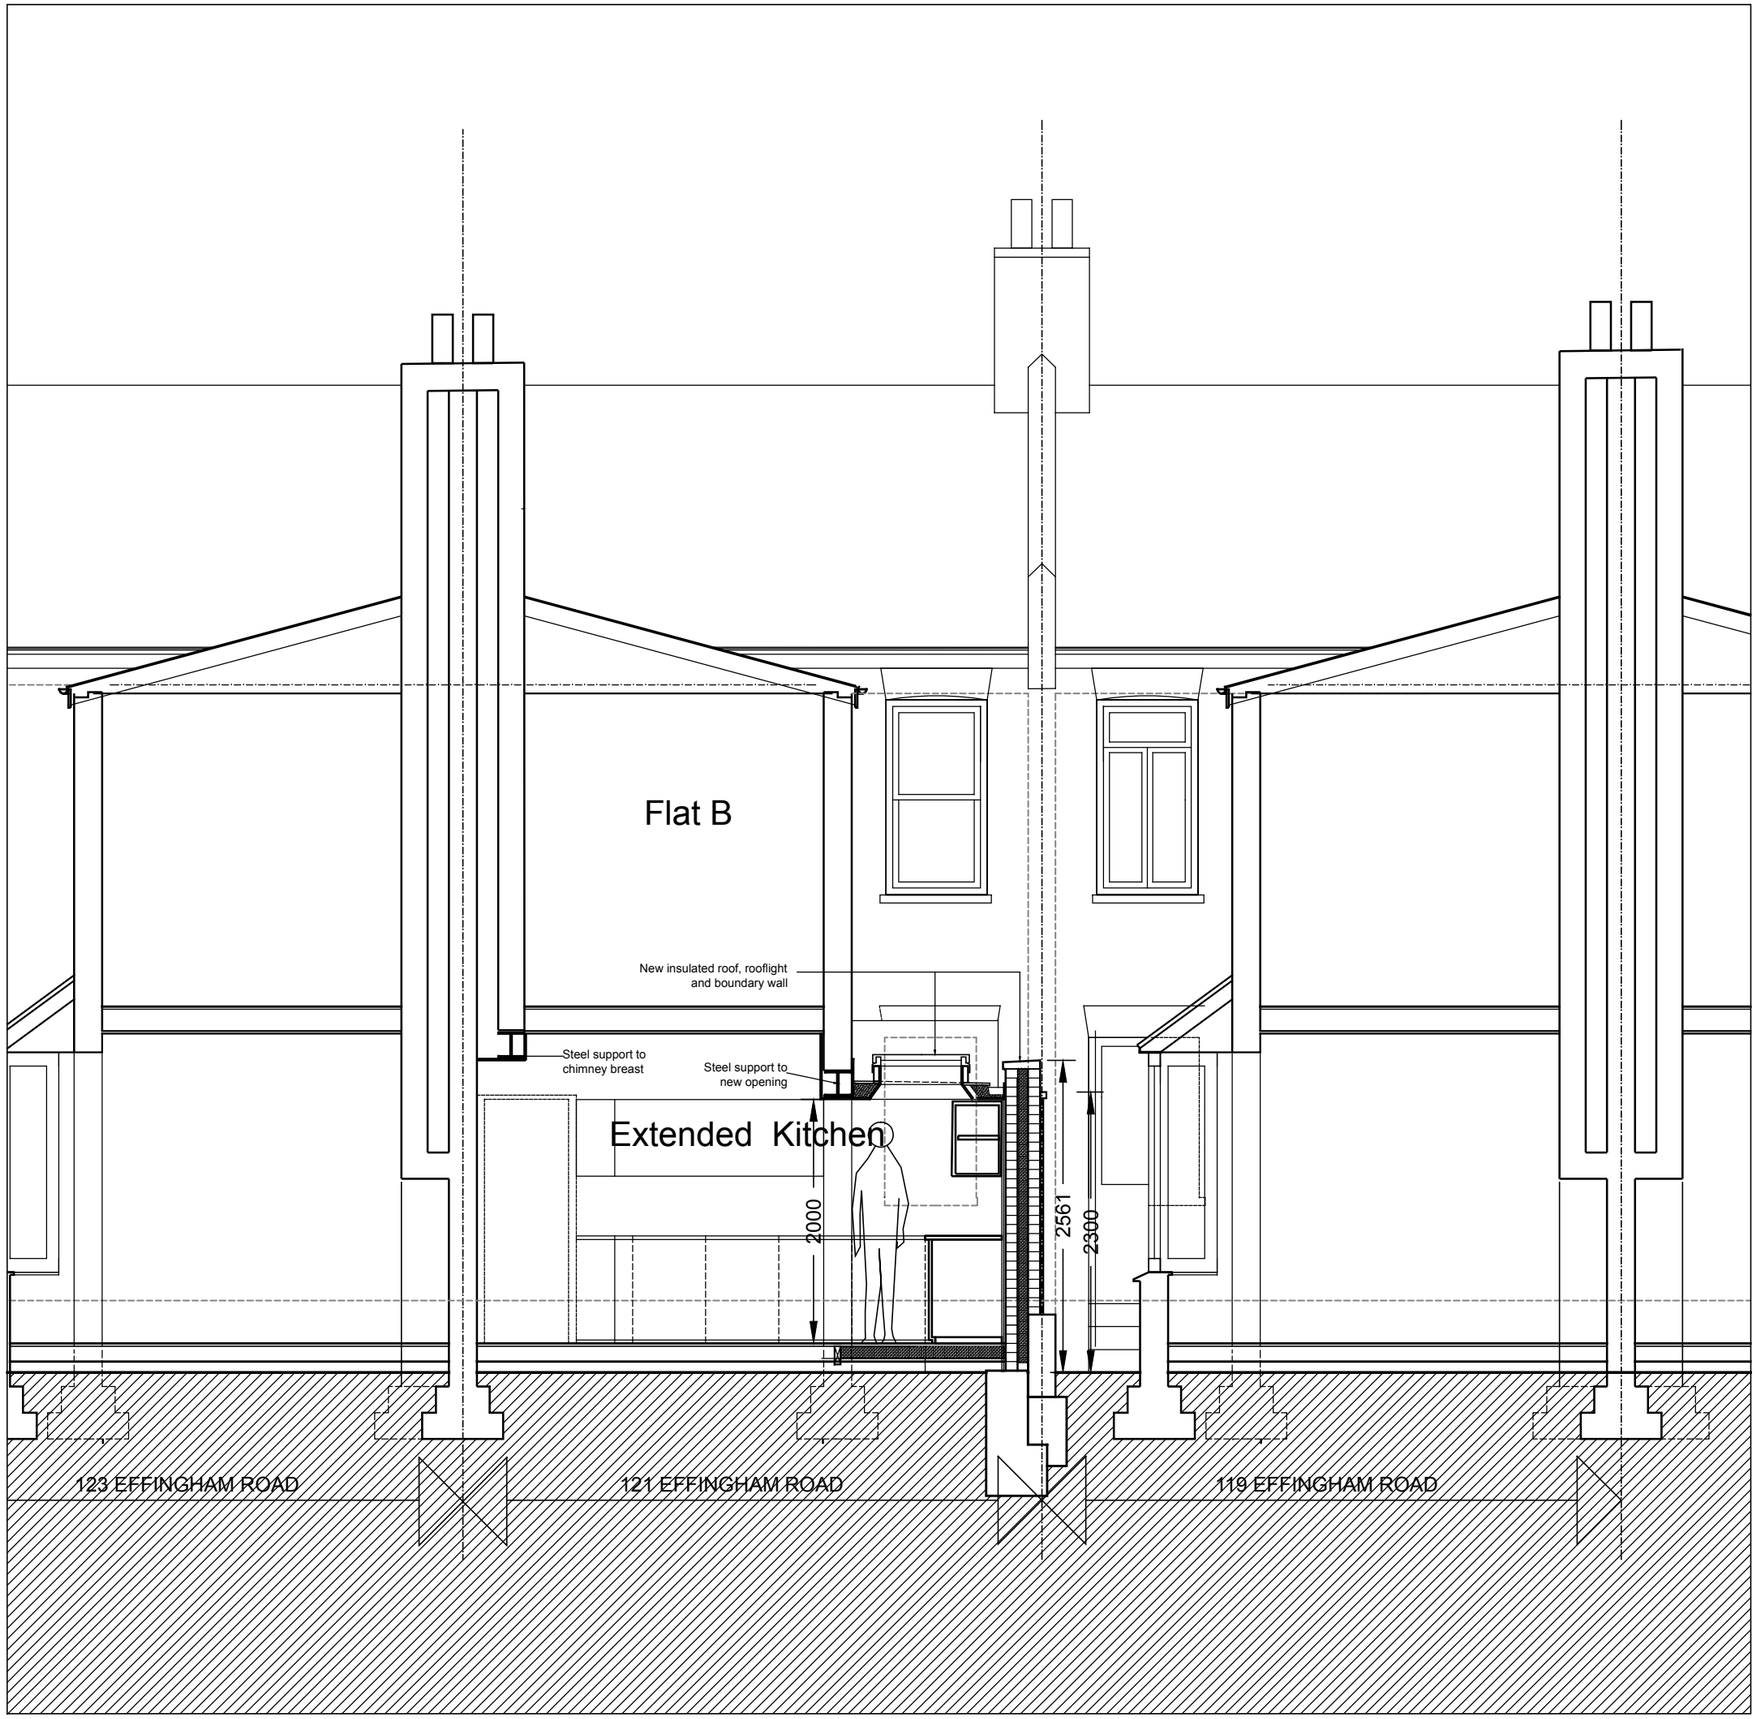


1m 3m

Scale

Rev	Date	Notes
A	03.06.16	Roof & parapet level lowered after pre app

REVISIONS

121 Effingham road, London N8

REAR EXTENSIONS
Proposed Cross Section C-C

1:50@A3	April 2016
Drwg no. 78 / 12	Rev A

VESICA DESIGN
jamestmills@yahoo.co.uk 07908 687 289