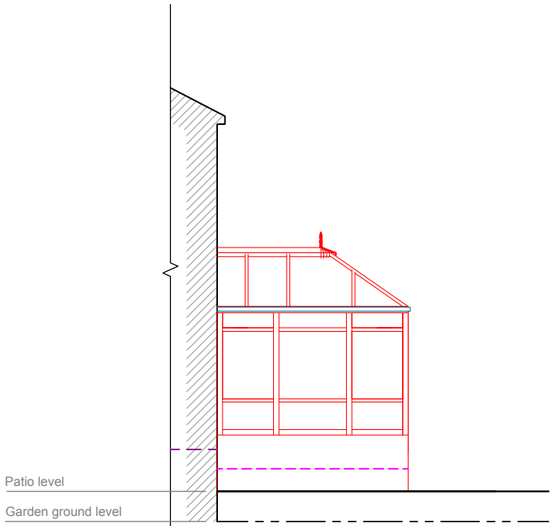

EXISTING RIGHT SIDE ELEVATION

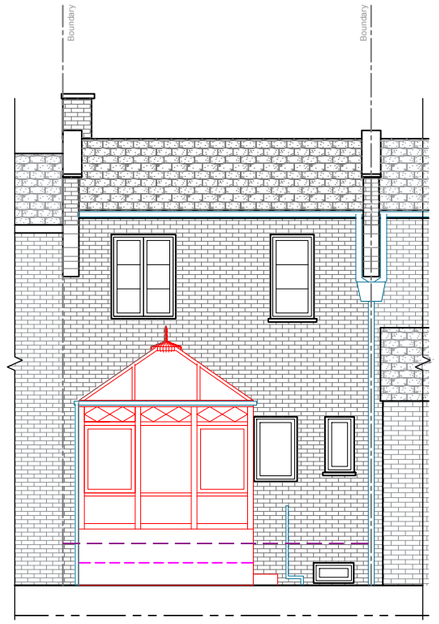

EXISTING REAR ELEVATION

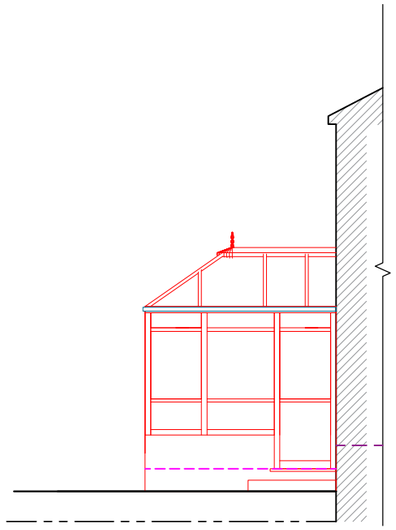

EXISTING LEFT SIDE ELEVATION

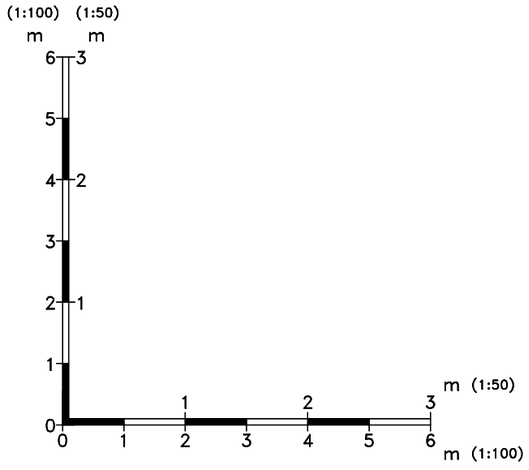

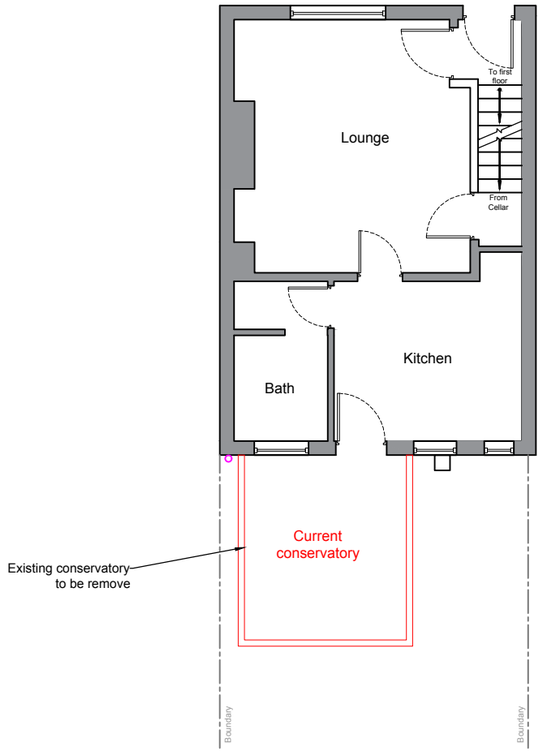

EXISTING FLOOR PLAN

1. All dimensions in millimetres (mm) and levels in metres (m) unless noted otherwise.
2. This drawing to be read in conjunction with all other relevant drawings and specification.
3. All work to comply with the relevant British Standards, Codes of Practice and the Building Regulations.

Revisions:

Customer: Mrs Gabriella Maddocks
5 Bridge Road
London
N22 7SN

Drawing Title: Existing Elevation Plan

Drawing No: 2016/PP/02	Revision:
Scale: 1:100	Date: 02 May 2016
Drawn: I.MURCIA / Size: A3	Contract No: SO2016AU

Fit the best Everest

EVEREST
CONSERVATORIES
EVEREST HOUSE
SOPERS ROAD
CUFFLEY
EN6 4SG

© Crown copyright. All rights reserved.
License numbers 010031673 and 100042205