

Rear

Garden

Kitchen

Living

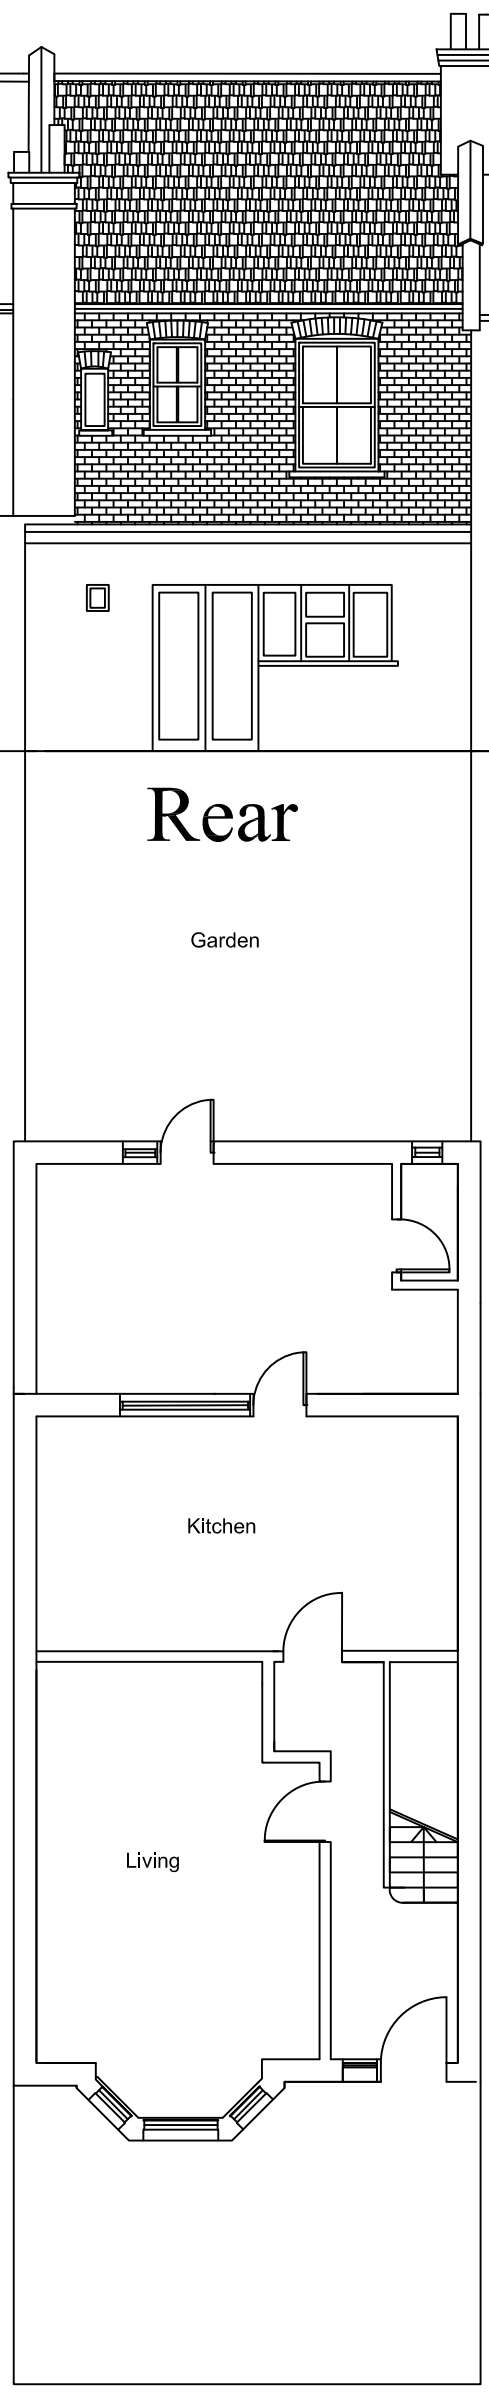

EXISTING
Ground Floor



Rear

Garden

Kitchen

Living

PROPOSED
Ground Floor

METRES
0 5
SCALE

& AJ
07749708930

NOTES
The contractors are to check all the dimensions, levels,drain runs and general condition of the site before works commence.

All works are to be carried out in accordance with current Building Regulations, British Standards, Code of Practice and Local Authority Requirements. Do not scale of from this drawing.

Project:
54 Rostrevor Avenue
LONDON N15 6LP

Title:
EXISTING & PROPOSED
Ground Floor & Rear Elevations

Date: Mar' 16

Scale: 1;100 @ A3

Dwg. No. RO.54.EX.02

Rev: