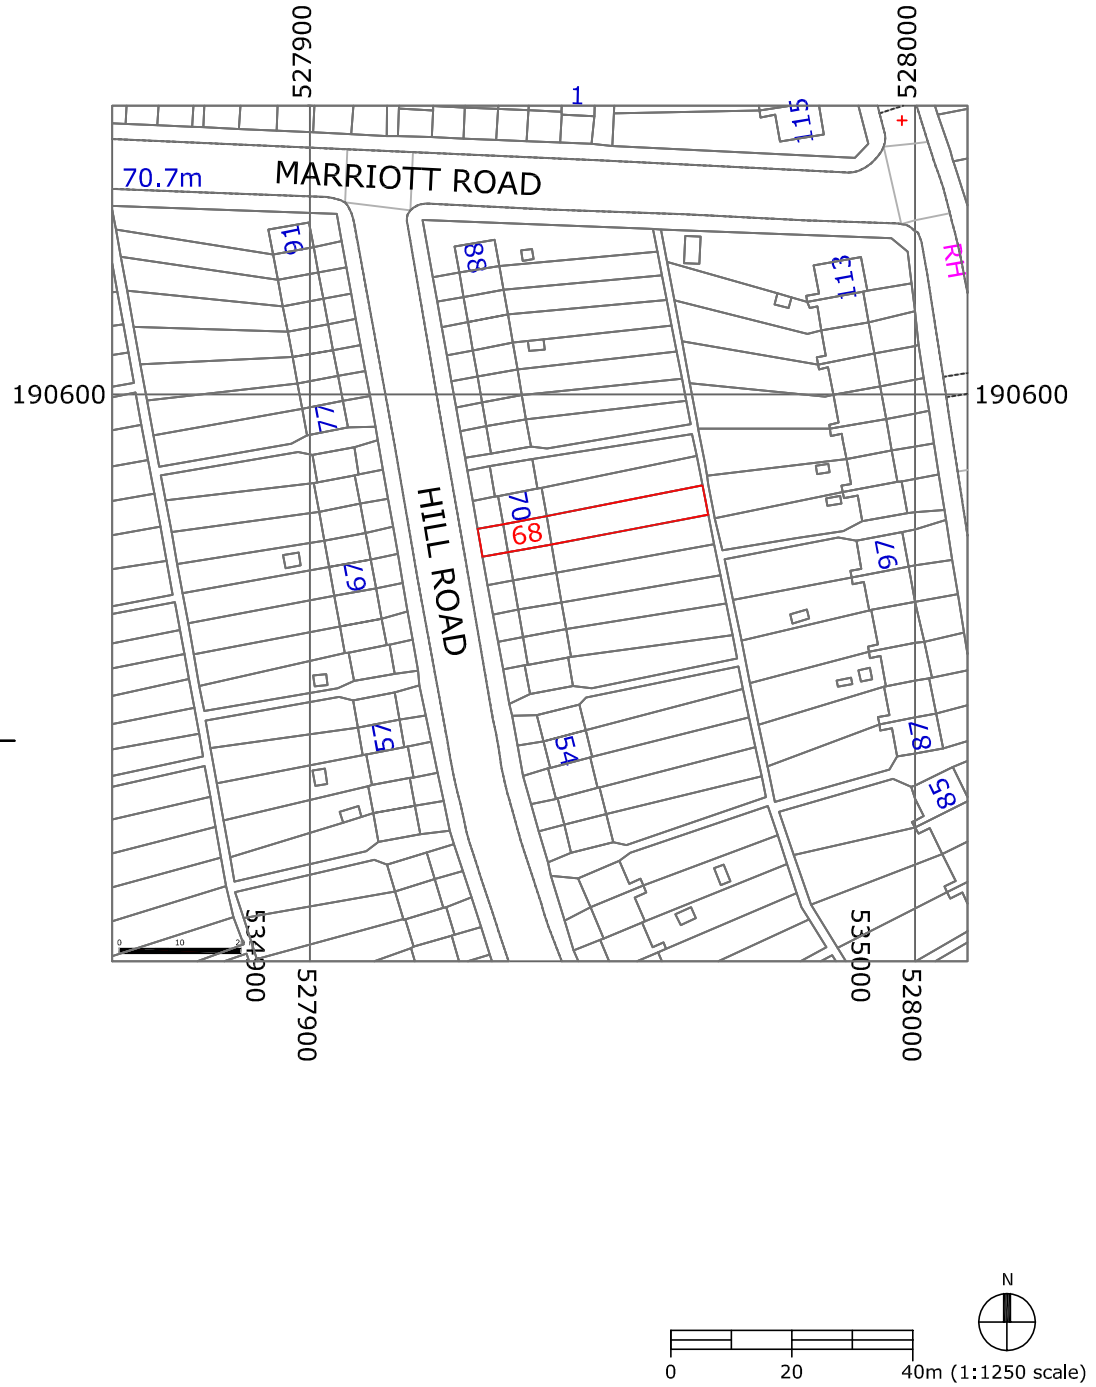

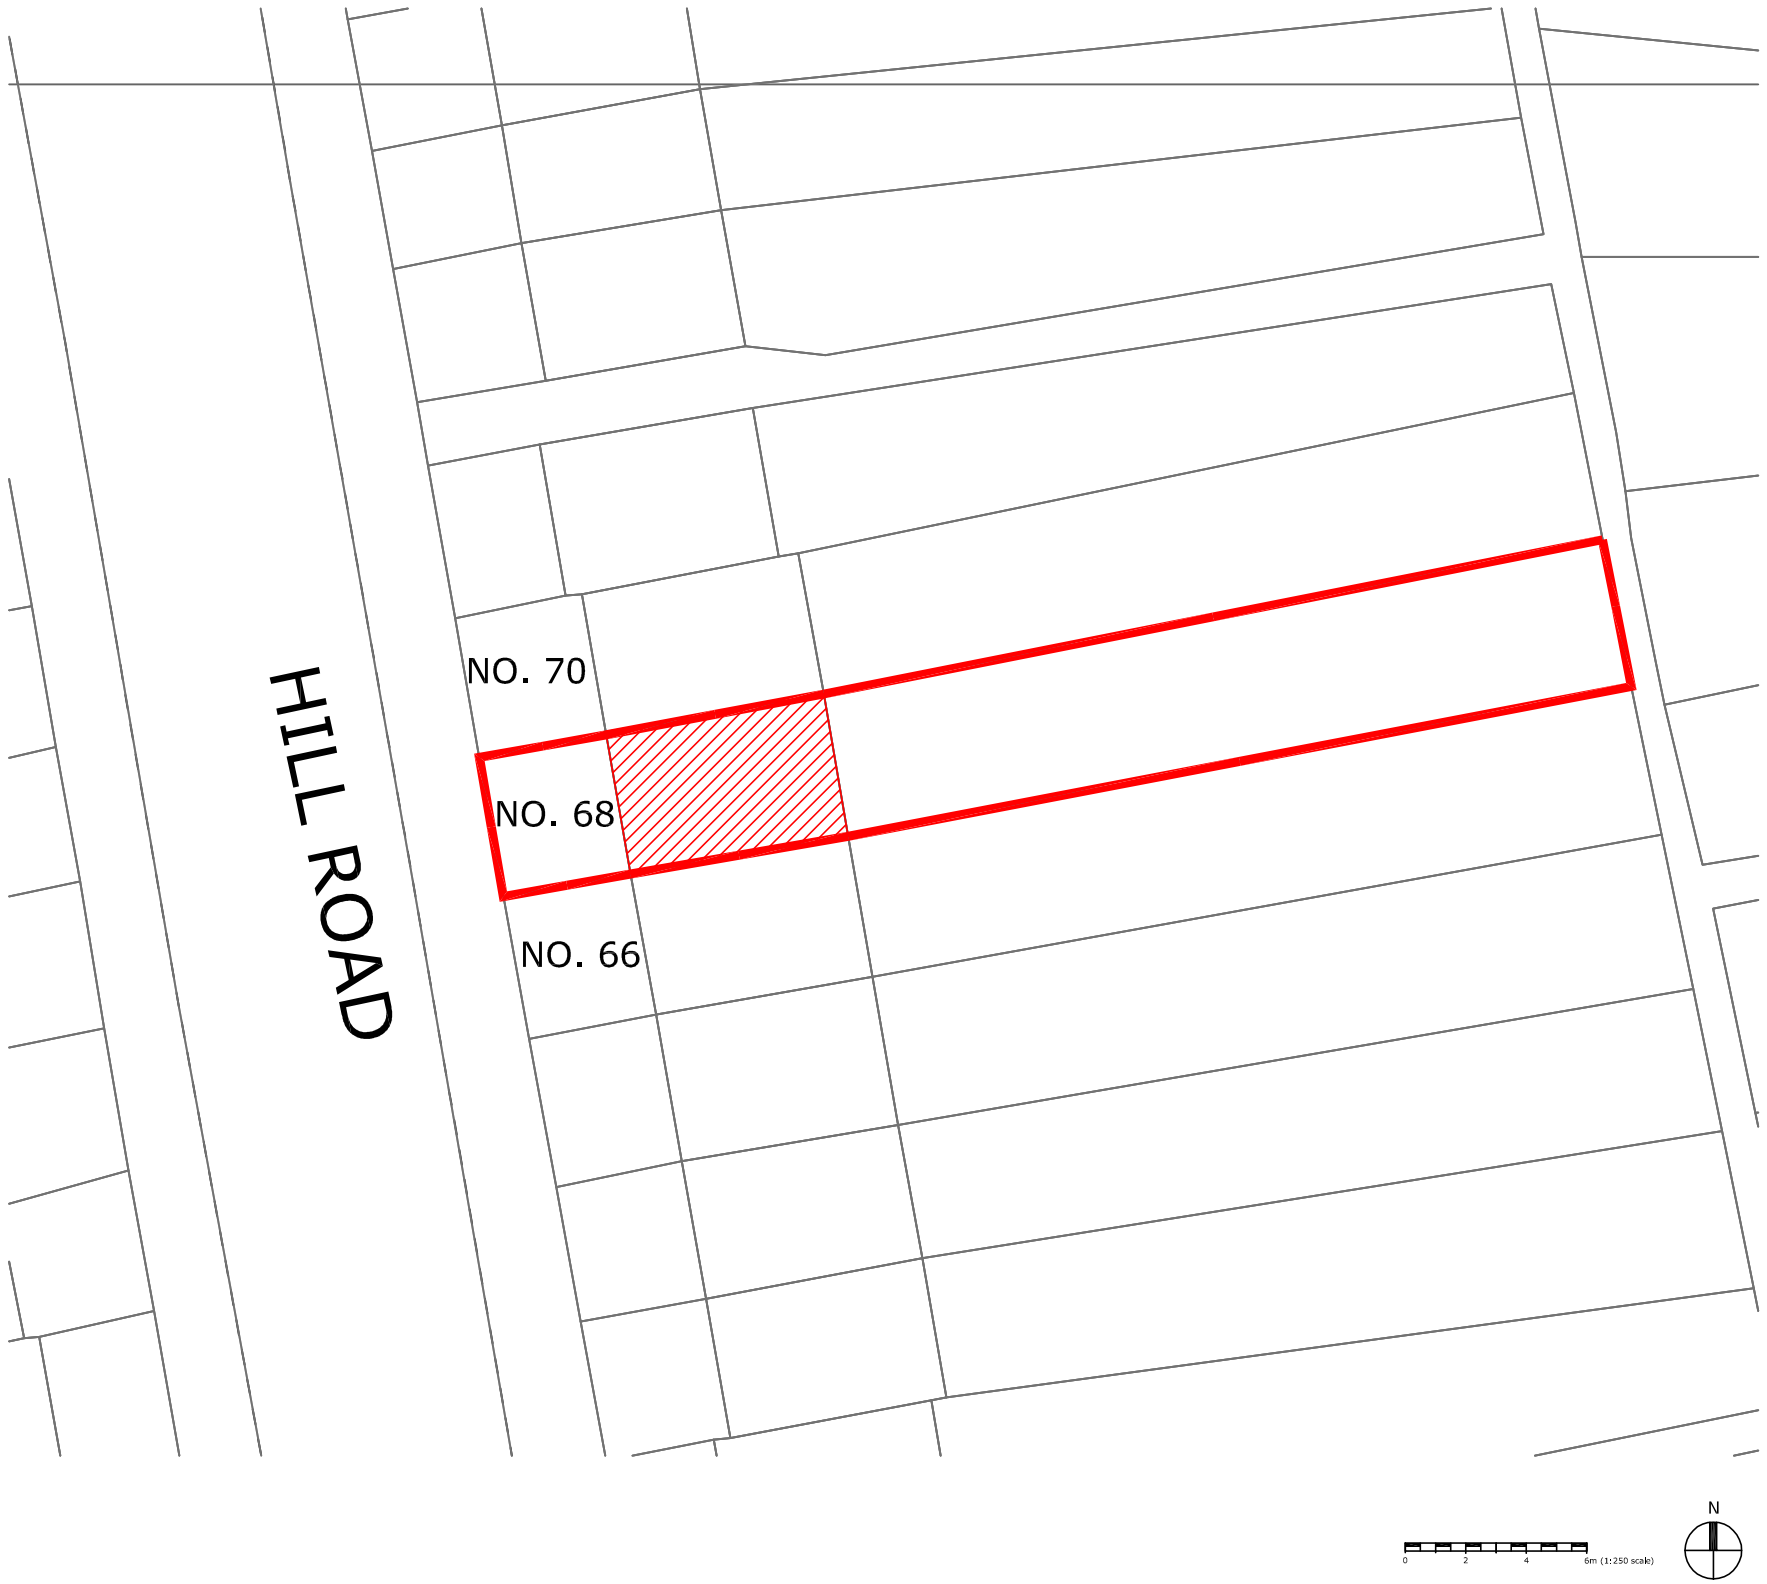

1 LOCATION PLAN-68 HILL ROAD
Streetwise licence No. 100047474
FILE: AP001000
SCALE: 1:1250 @ A3

2 BLOCK PLAN-68 HILL ROAD
Streetwise licence No. 100047474
FILE: AP001000
SCALE: 1:250 @ A3

DESIGNER:

BIBIDU ARCHITECTURAL DESIGN

WWW.BIBIDU.CO.UK

GENERAL NOTES:

- ALL DIMENSIONS ARE IN MILLIMETERS UNLESS OTHERWISE STATED. DO NOT MEASURE OFF THE DRAWING
- ALL WORKS TO BE CARRIED OUT IN ACCORDANCE WITH BRITISH STANDARDS AND CURRENT BUILDING REGULATIONS.
- THE DRAWINGS ARE FOR THE PURPOSE ARCHITECTURAL INTENT. THEY ARE NOT CONSTRUCTION DOCUMENTS DO NOT SCALE FROM THE DRAWINGS FOR THE PURPOSE OF CONSTRUCTION.
- ALL DIMENSIONS TO BE VERIFIED IN FIELD BEFORE COMMENCING ANY WORK.
- THIS DRAWING SHOULD BE READ IN CONJUNCTION WITH CONTRACT DOCUMENTS,PROJECT WORKING DRAWINGS, SPECIFICATIONS AND ALL CONSULTANTS/SPECIALIST/ ENGINEER'S DRAWINGS, DETAILS AND SPECIFICATIONS
- EXISTING BUILDINGS, STRUCTURES AND FEATURES ARE INDICATIVE AND DRAWN FOR ILLUSTRATION PURPOSE ONLY. ALL CRITICAL DIMENSION TO BE VERIFIED BY CONTRACTOR

ISSUE:

NO	DATE	ISSUE
1	23/4/16	PLANNING

PROJECT:

ARSLAN RESIDENCE
68 HILL ROAD
MUSWELL HILL
LONDON

SHEET TITLE:

LOCATION AND BLOCK PLAN

SHEET NO:

A-100