Key

- Existing Structure
- Proposed
- Removals
- Detail Above (e.g. rooflight, bulk head)
- Detail Below (e.g. walls below)
- Below Ground Drainage
- *CH-XXXX* Ceiling Height (mm)
- "sqm" Square Metres of Room or Area
- Assumed Boundary Line

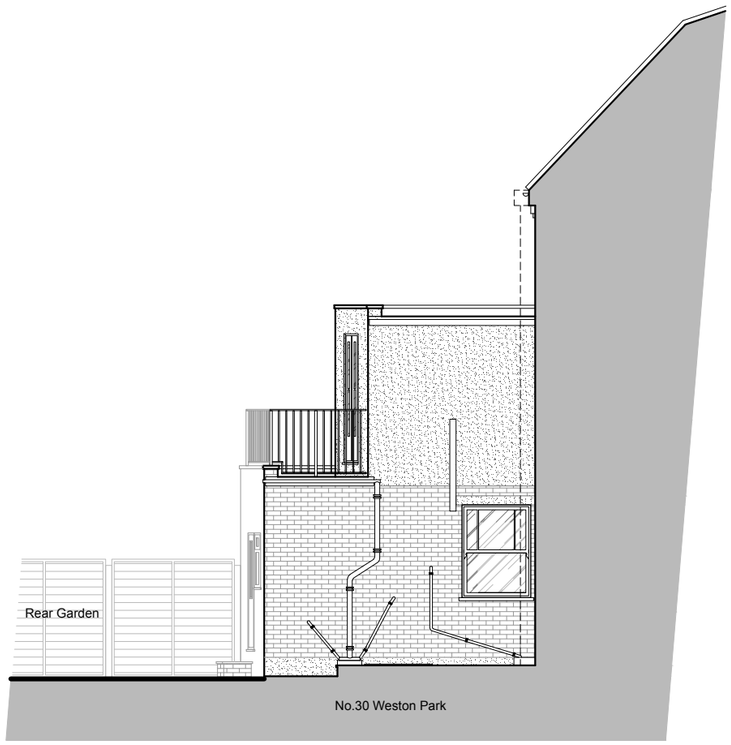

Side Elevation
As Existing - Scale 1:100

NOTES:

© COPYRIGHT - DETAILED PLANNING LTD

all dimension should be checked on site prior to works commencing. Variations in squareness, depth of plaster etc, must be checked for. Where new walls are shown as aligned with existing walls, physical removal of brickwork and / or plaster to establish the actual position of the wall being attached to must be checked.

any discrepancies should be reported in writing immediately.

when printing off PDF's, check that the drawings are printed to correct paper size and scale.

documents should be used as to the drawing status described

property owner to ensure that all aspects of the "party wall etc., act 1996" are complied with prior to any works commencing on site.

0 1 2 3m
SCALE: 1:50

0 1 2 3 4 5 6m
SCALE: 1:100

DETAILED **PLANNING**

UNIT6, ST ALBANS HOUSE
ST ALBANS LANE
GOLDERS GREEN LONDON NW11 7QE

T 0208 1500 494
E INFO@DETAILED-PLANNING.CO.UK
WWW.DETAILED-PLANNING.CO.UK

CLIENT
Mr Robert Handley

SITE
30a Weston Park, Crouch End, London, N8 9TJ

DRAWING TITLE
Existing Side Elevation

DRAWINGS STATUS
Planning

SCALE	DATE	DRAWN	CHECKED
1:100 @ A3	*May 2016*	*K.K.*	*P.C.*

DRAWING NO.	REVISION
1099RH_FUL: SH5	-