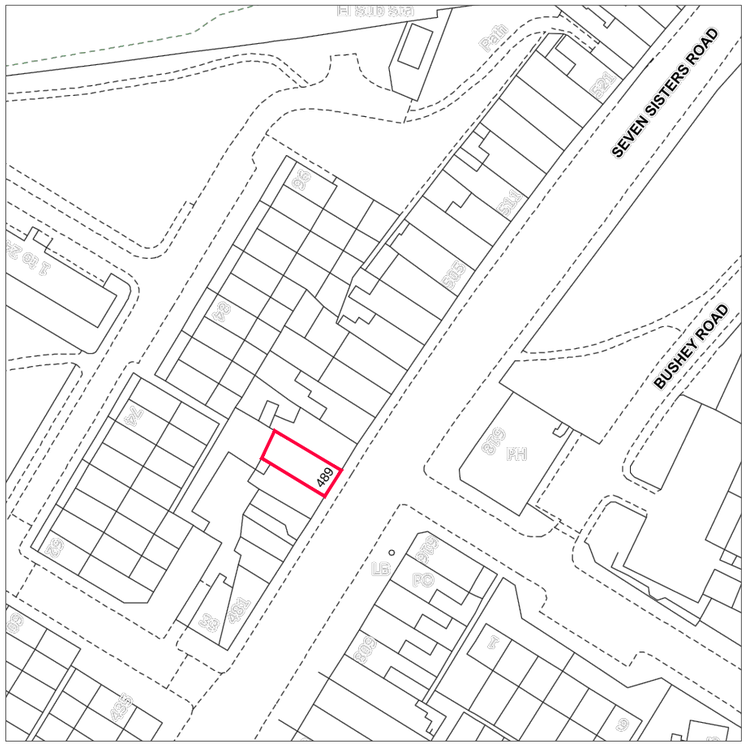

Location Plan, Scale 1/1250

0 25 50 75m

scale 1:1250

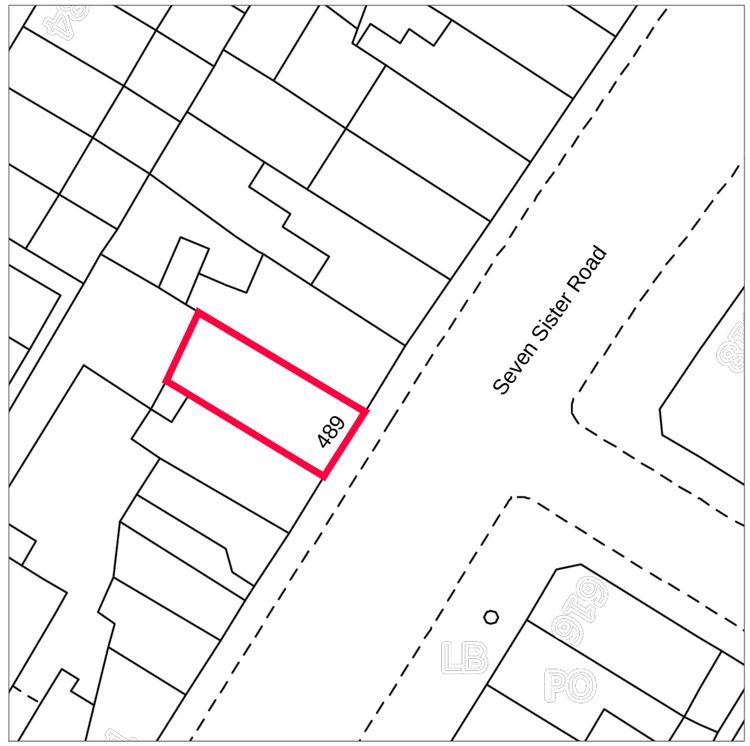

Site plan, Scale 1/500

0 10 20 30m

scale 1:500

Rev.	Date	Revisions

FOR PLANNING

ARCH
ARCHITECTURAL DESIGN STUDIO
33B Grand Parade, Green Lanes,
Haringey, London, N4 1LG
Tel: 0208 809 2320 - 0784241 0527
Web: www.archpl.co.uk

Client	Mr. Turabi Keskin		
Project	489 Seven Sisters Road, N15 6EP		
Scale	1/1250; 1/500 @A3	Date	05/2016
Drawn By	LLB	Checked By	AEC
Project No.	Drawing No.	Revision	
0487-15	A100	-	

Drawing title

Location And Site Plans