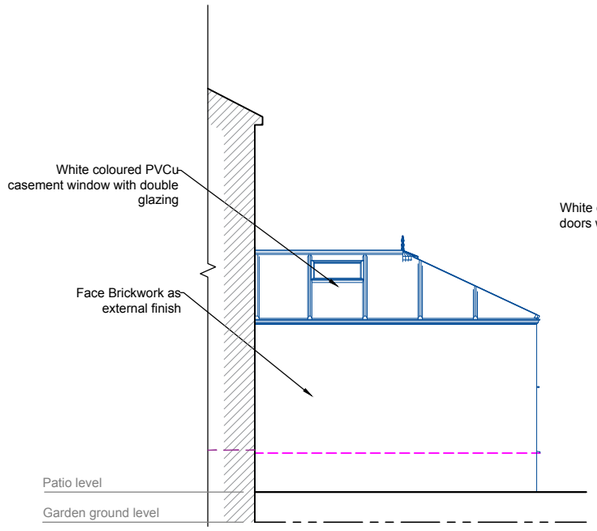

PROPOSED RIGHT SIDE ELEVATION
1:100

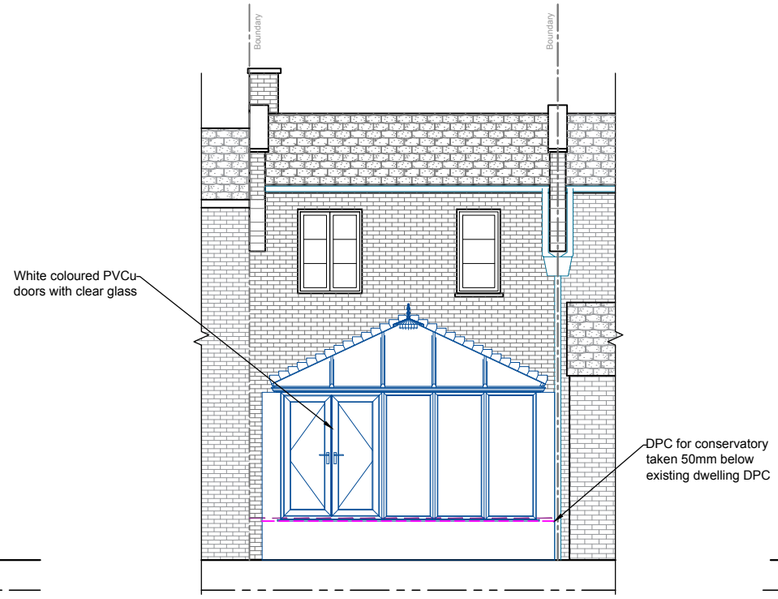

PROPOSED REAR ELEVATION
1:100

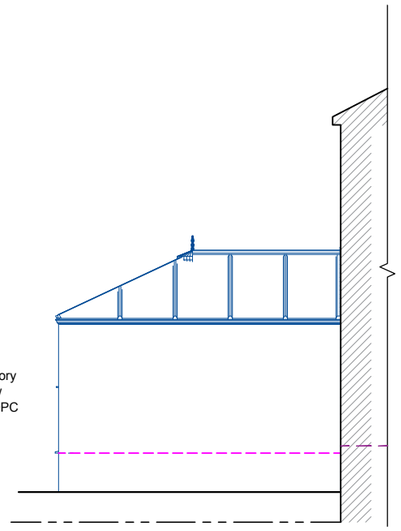

PROPOSED LEFT SIDE ELEVATION
1:100

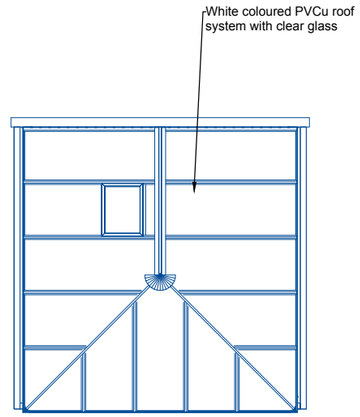

PROPOSED ROOF PLAN
1:100

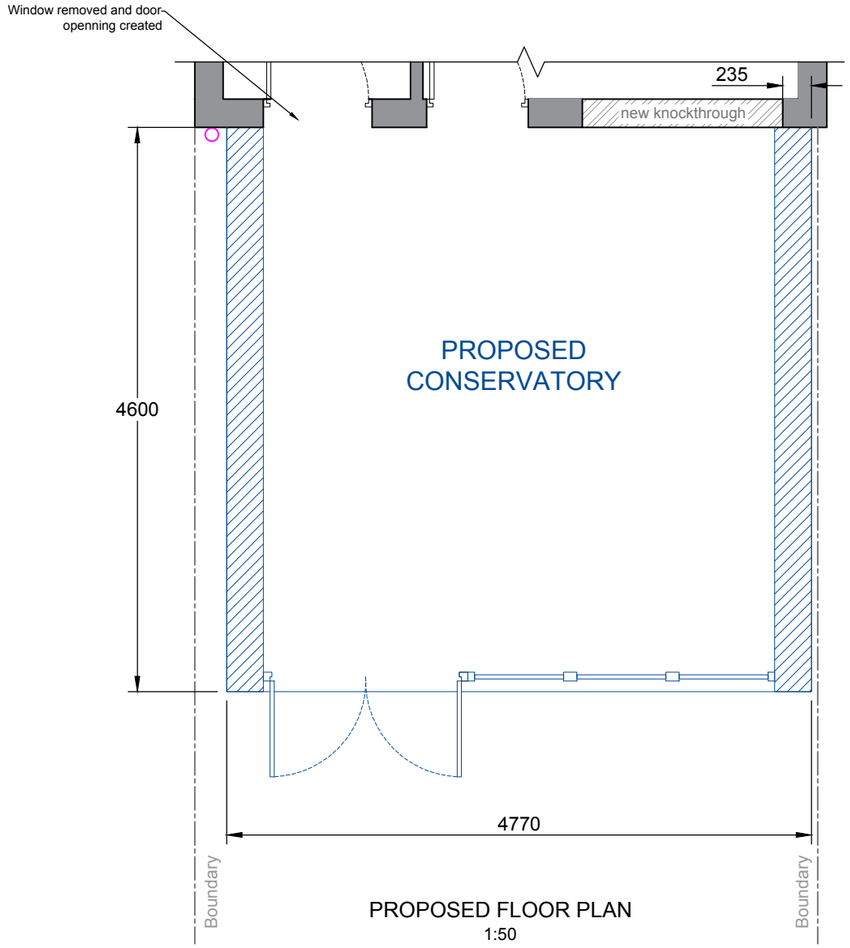

PROPOSED FLOOR PLAN
1:50

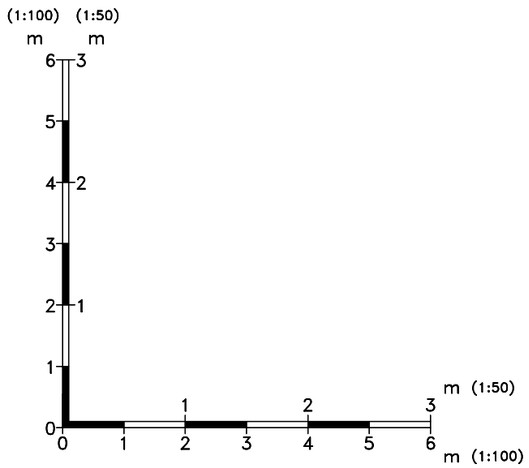

1. All dimensions in millimetres (mm) and levels in metres (m) unless noted otherwise.
2. This drawing to be read in conjunction with all other relevant drawings and specification.
3. All work to comply with the relevant British Standards, Codes of Practice and the Building Regulations.

Revisions:

Customer: Mrs Gabriella Maddocks
5 Bridge Road
London
N22 7SN

Drawing Title: Proposed Elevation Plan

Drawing No:	Revision:
2016/PP/03	
Scale: As Shown	Date: 02 May 2016
Drawn: I.MURCIA / Size: A3	Contract No: SO2016AU

Fit the best Everest

EVEREST
CONSERVATORIES
EVEREST HOUSE
SOPERS ROAD
CUFFLEY
EN6 4SG

© Crown copyright. All rights reserved.
License numbers 010031673 and 100042205