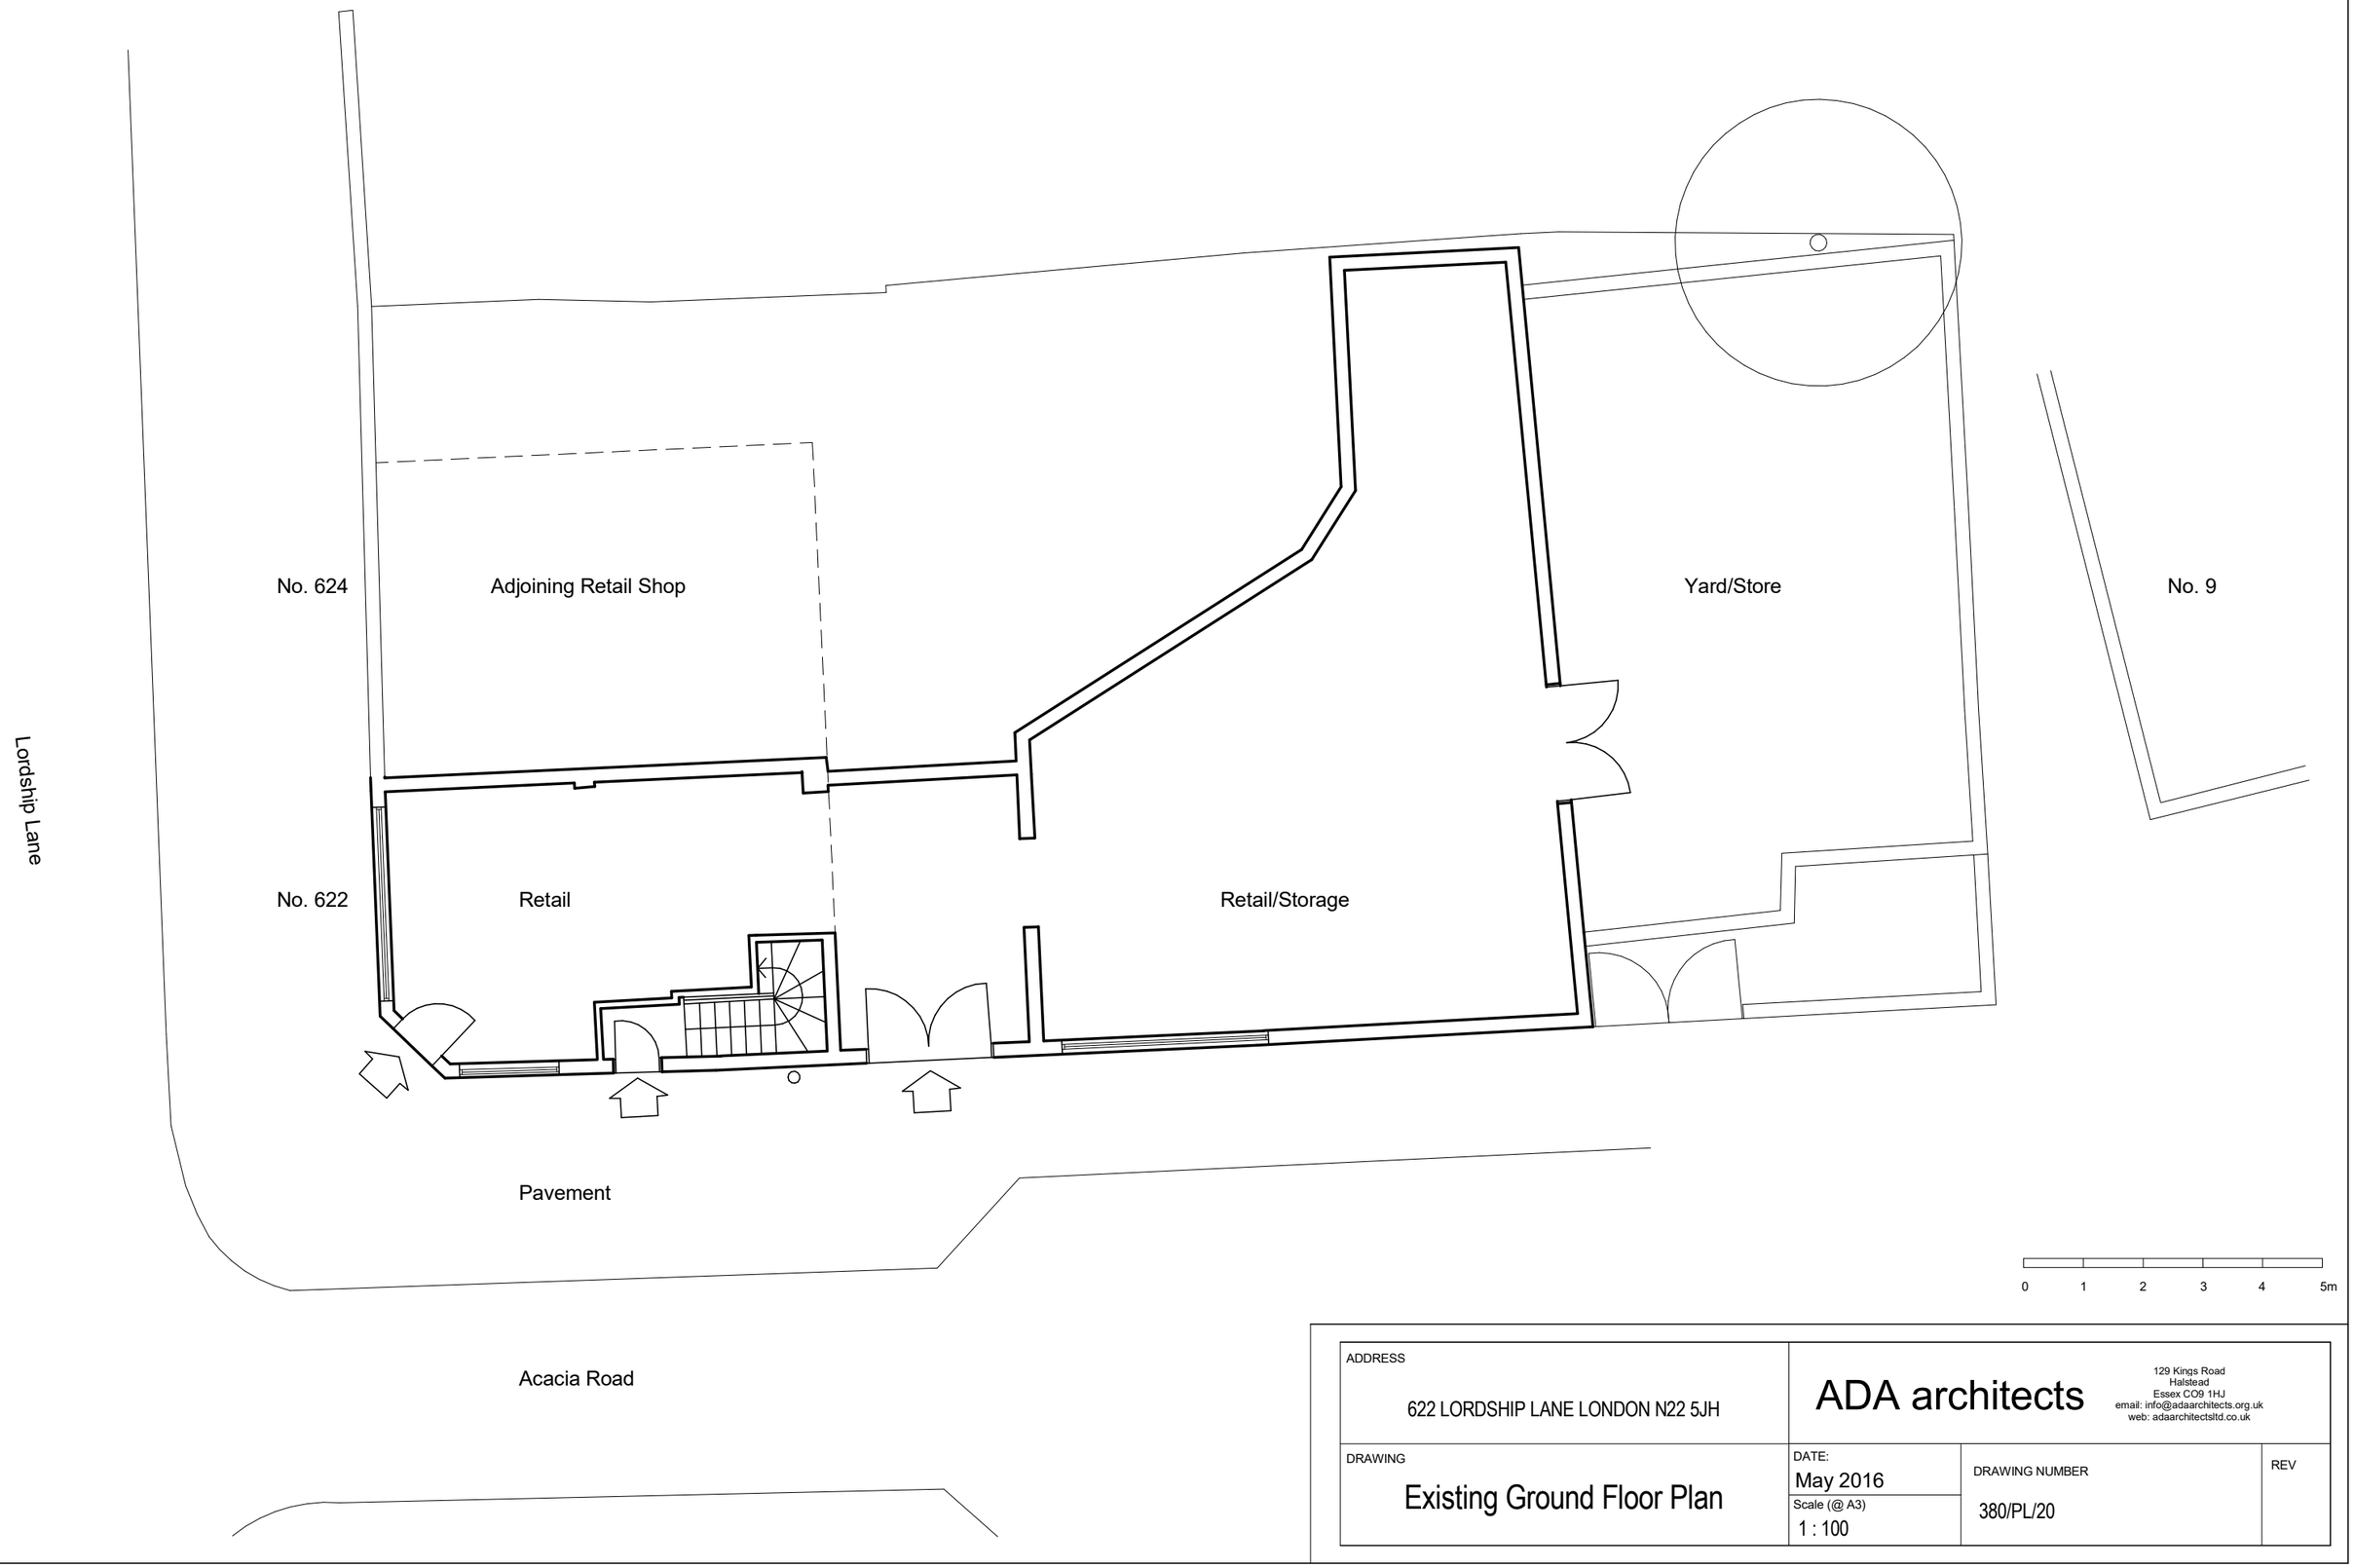

ADDRESS 622 LORDSHIP LANE LONDON N22 5JH	ADA architects 129 Kings Road Halstead Essex CO9 1HJ email: info@adaarchitects.org.uk web: adaarchitectsltd.co.uk		
DRAWING Existing Ground Floor Plan	DATE: May 2016 Scale (@ A3) 1 : 100	DRAWING NUMBER 380/PL/20	REV