
DO NOT SCALE FROM THIS DRAWING. ALL DIMENSIONS TO BE CHECKED ON SITE. ANY DISCREPANCIES MUST BE REPORTED TO THE ARCHITECT FOR VERIFICATION PRIOR TO COMMENCEMENT OF THE EFFECTED WORKS. IF IN DOUBT ASK. THIS DRAWING IS COPYRIGHT.

RevNo	Date	Revision note
P1	03rd Mar '16	PRELIMINARY ISSUE
P2	10th Mar '16	DWELLING HOUSE PROPOSALS RELATING TO 2014 PERMISSION ADDED.
P3	18th May '16	ROOF PLAN REVISED, SATELLITE DISH LOCATED TO ON TOP OF ROOF

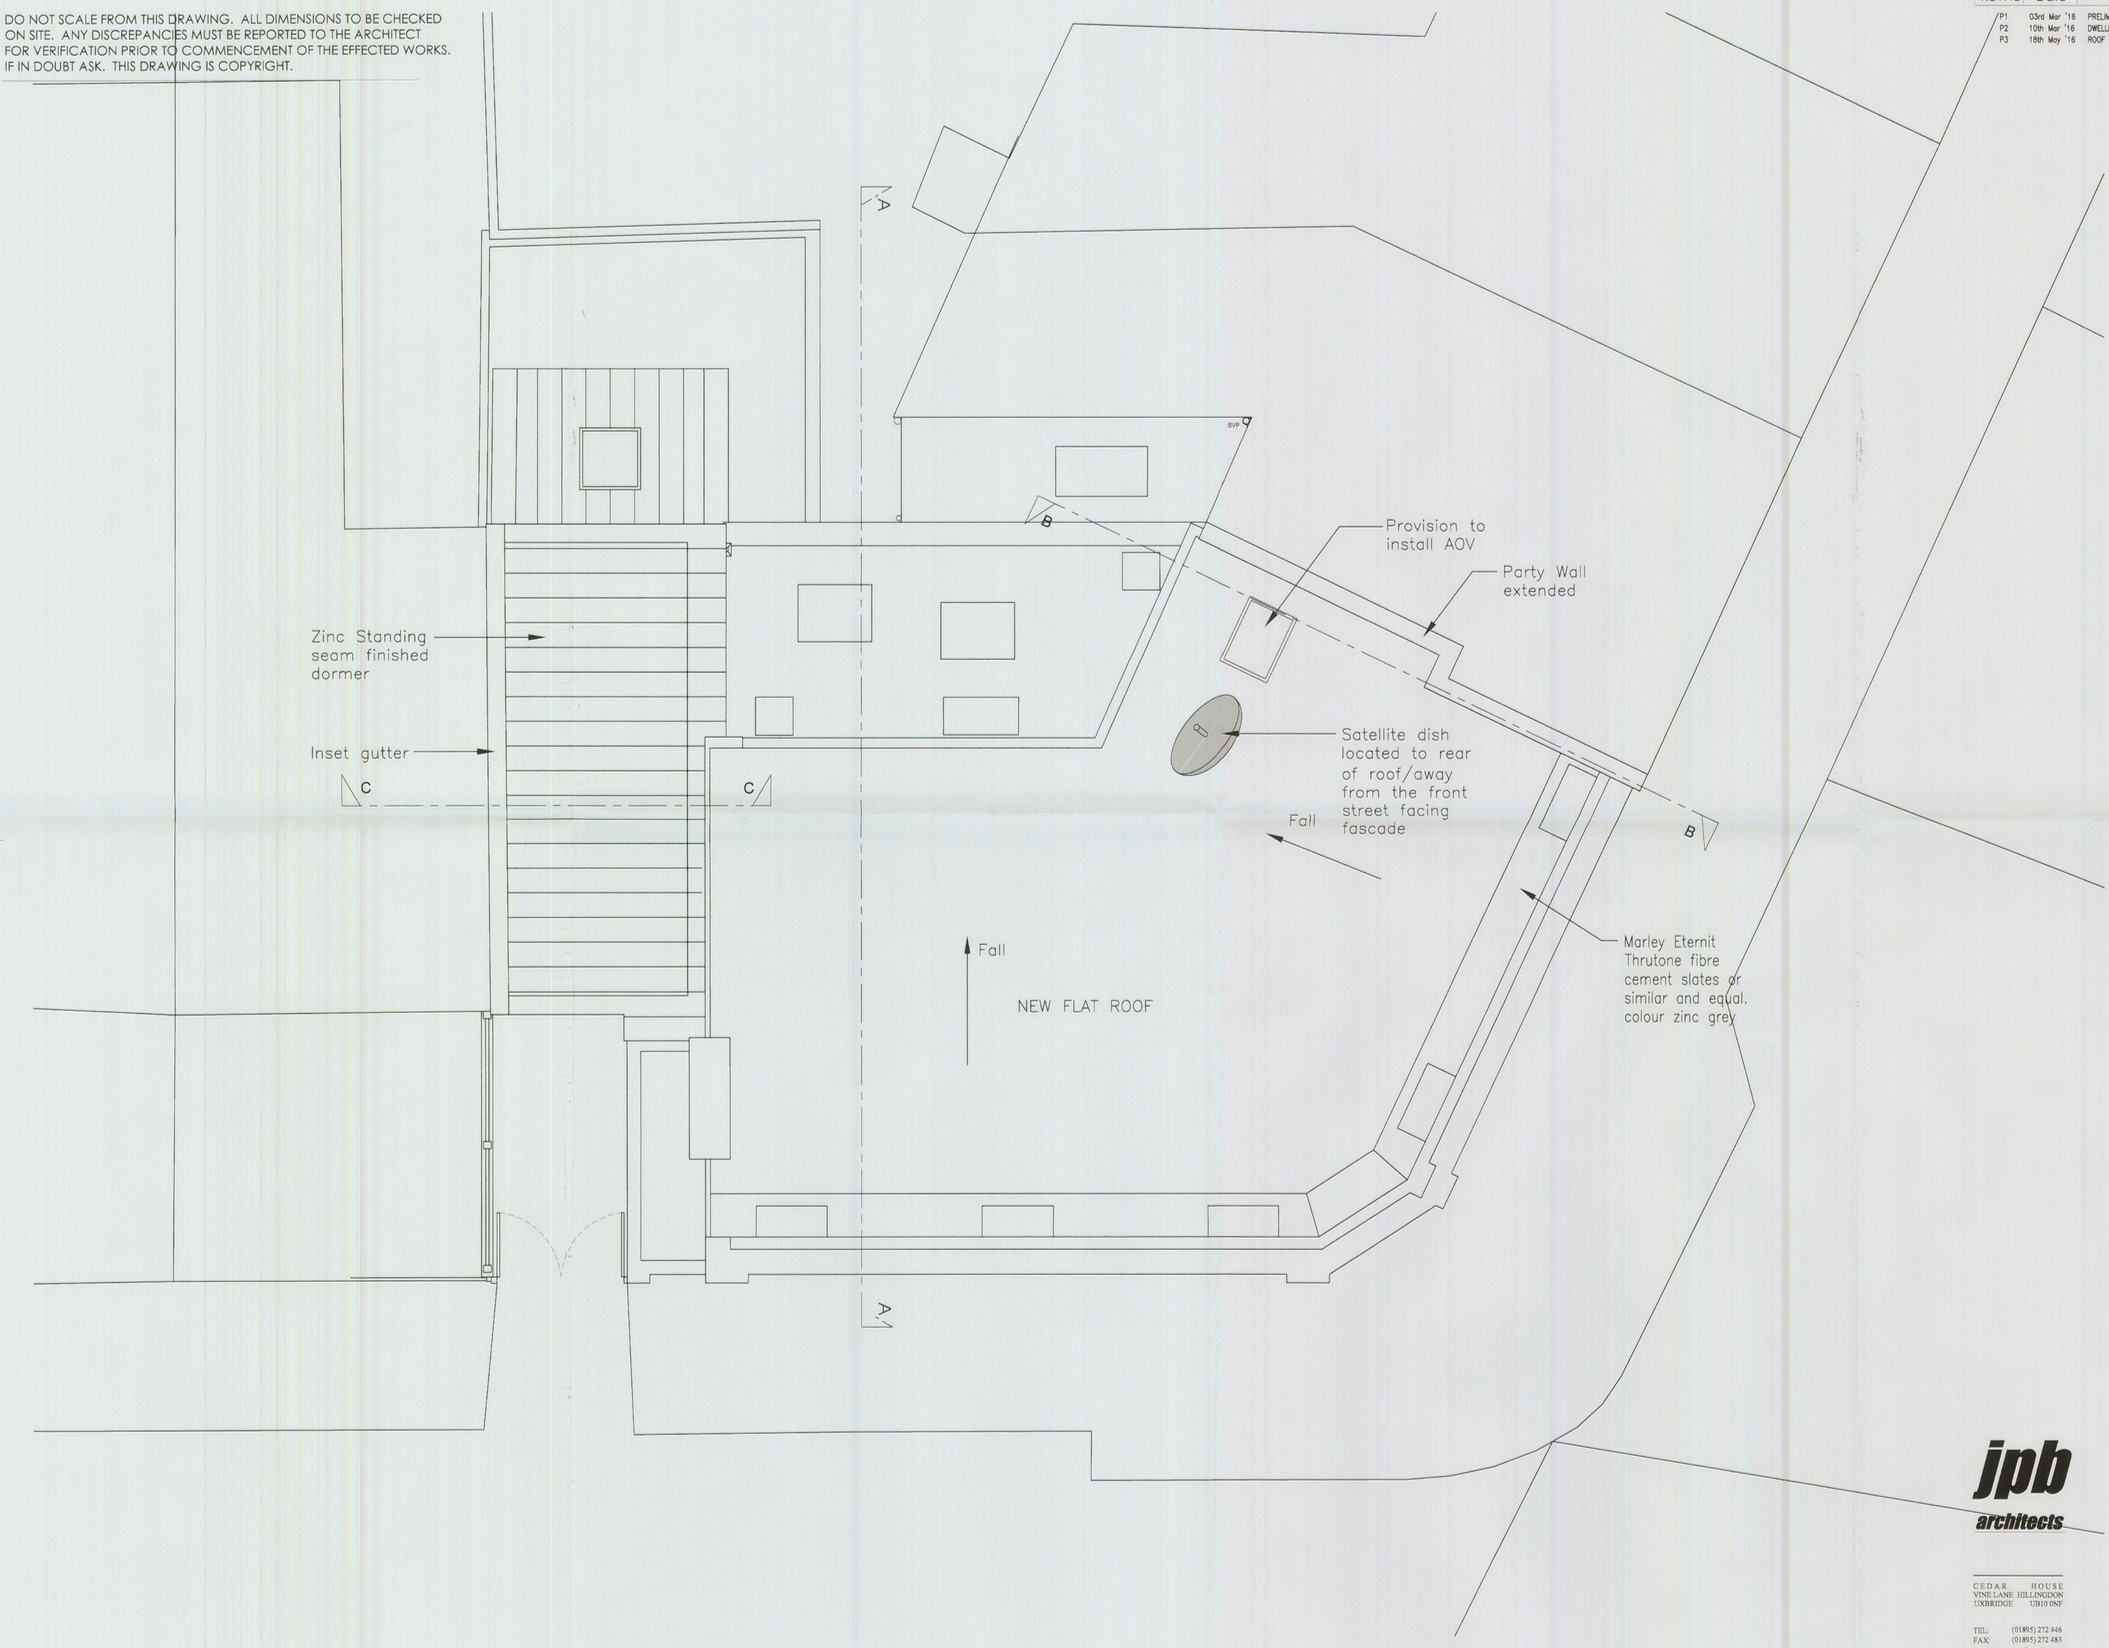

SCALE – METRES
0 1 2 3 4 5 6
0 5 10 15 20 SCALE – FEET
1:100

SCALE – METRES
0 0.5 1 1.5 2 2.5 3
0 1 2 3 4 5 6 7 8 9 10 SCALE – FEET
1:50

JOB TITLE
68 West Green Road
N15 5NR

DRG TITLE
Proposed Roof Plan

jpb architects

CEDAR HOUSE
VINE LANE HILLINGDON
UXBRIDGE UB10 0NF

TEL: (01895) 272 446
FAX: (01895) 272 483
EMAIL: admin@jpbarchitects.co.uk

SCALE	DATE
1:50 @ A1 & 1:100@A3	Feb '16

JOB NO.	DRG NO.	REV
10772	154	P3