Full Planning Permission
Loft Conversion
134 Russell Avenue

DATED: 20TH MAY 2016

LAFOUCADEBAILLIE
DesignConsultants



REAR ELEVATION



FRONT ELEVATION

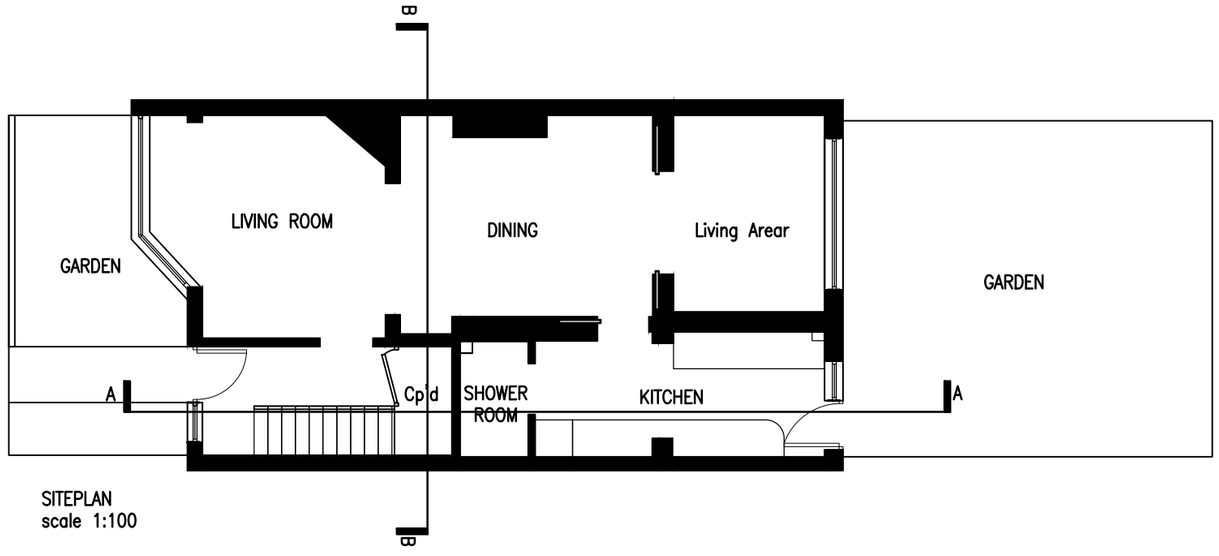

SITEPLAN
scale 1:100

0 1 2

General Notes
Do not scale from this drawing. This drawing is to be read in conjunction with all relevant design team specifications and drawings. All dimensions are to be checked on site prior to commencement of work and any discrepancies reported to the Project Architect. All materials and components are to be handled, stored, protected, installed and finished strictly in accordance with the manufacturer's recommendations.
Copyright 2015 LAFOUCADE-BAILLIE LTD.
Company Registration no. 7800006

project title: Mann & Bartlett 134 Russell Avenue		
drawing title: SITEPLAN		
date: 27/06/15	drawn by: CB	project no.: LFB 1511
scale: 1:50	checked by (sign):	drawing no.: 01
status: Information	approved by (sign):	revision no.:

LAFOUCADEBAILLIE DesignConsultantS

LaFoucade-Baillie LTD
64 Southwark Bridge Rd
London
SE1 0AS
Mob: 07958 328 742
info@lfbconsultants.com
www.lfbconsultants.com



0 1 2

EXISTING REAR ELEVATION – Scale 1:50

General Notes
Do not scale from this drawing. This drawing is to be read in conjunction with all relevant design team specifications and drawings. All dimensions are to be checked on site prior to commencement of work and any discrepancies reported to the Project Architect. All materials and components are to be handled, stored, protected, installed and finished strictly in accordance with the manufacturer's recommendations.
Copyright 2015 LAFOUCADE-BAILLIE LTD.
Company Registration no. 7800006

project title
Mann & Bartlett
134 Russell Avenue

drawing title
EXISTING REAR &
SIDE ELEVATION

date	drawn by	project no.
27/06/15	CB	LFB 1511
scale	checked by (sign)	drawing no.
1:50		02
status	approved by (sign)	revision no.
Information		

LAFOUCADEBAILLIE DesignConsultantS

LaFoucade-Baillie LTD
64 Southwark Bridge Rd
London
SE1 0AS
Mob: 07958 328 742
info@lfbconsultants.com
www.lfbconsultants.com



0 1 2

EXISTING FRONT ELEVATION – Scale 1:50

General Notes
Do not scale from this drawing. This drawing is to be read in conjunction with all relevant design team specifications and drawings. All dimensions are to be checked on site prior to commencement of work and any discrepancies reported to the Project Architect. All materials and components are to be handled, stored, protected, installed and finished strictly in accordance with the manufacturer's recommendations.
Copyright 2015 LAFOUCADE-BAILLIE LTD.
Company Registration no. 7800006

project title: Mann & Bartlett 134 Russell Avenue		
drawing title: EXISTING FRONT ELEVATION		
date: 27/06/15	drawn by: CB	project no.: LFB 1511
scale: 1:50	checked by (sign):	drawing no.: 03
status: Information	approved by (sign):	revision no.:

LAFOUCADEBAILLIE DesignConsultantS

LaFoucade-Baillie LTD
64 Southwark Bridge Rd
London
SE1 0AS
Mob: 07958 328 742
info@lfbconsultants.com
www.lfbconsultants.com

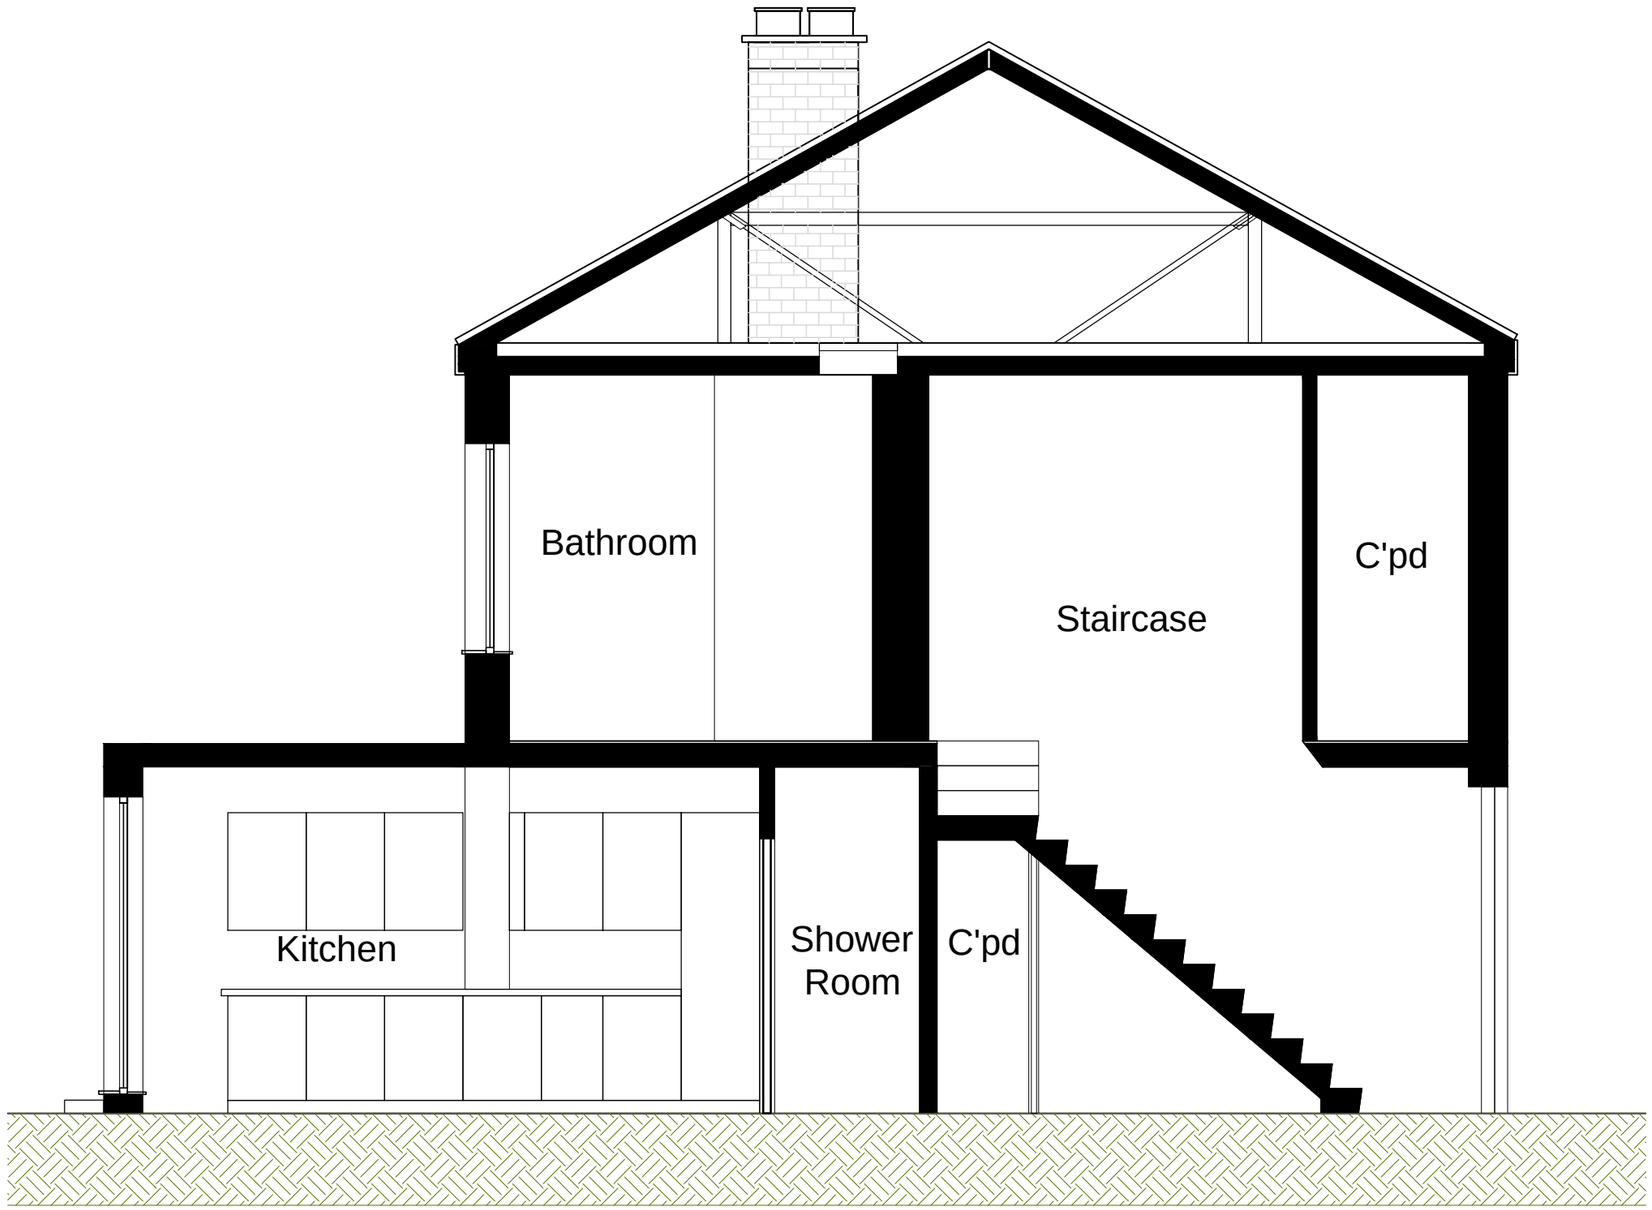

EXISTING SECTION A–A – Scale 1:50

0 1 2

General Notes
Do not scale from this drawing. This drawing is to be read in conjunction with all relevant design team specifications and drawings. All dimensions are to be checked on site prior to commencement of work and any discrepancies reported to the Project Architect. All materials and components are to be handled, stored, protected, installed and finished strictly in accordance with the manufacturer's recommendations.
Copyright 2015 LAFOUCADE-BAILLIE LTD.
Company Registration no. 7800006

project title: Mann & Bartlett 134 Russell Avenue			
drawing title: EXISTING SECTION A-A			
date: 27/06/15	drawn by: CB	project no.: LFB 1511	
scale: 1:50	checked by (sign):	drawing no.: 04	
status: Information	approved by (sign):	revision no.:	

LAFOUCADEBAILLIE DesignConsultants

LaFoucade-Baillie LTD
64 Southwark Bridge Rd
London
SE1 0AS
Mob: 07958 328 742
info@lfbconsultants.com
www.lfbconsultants.com

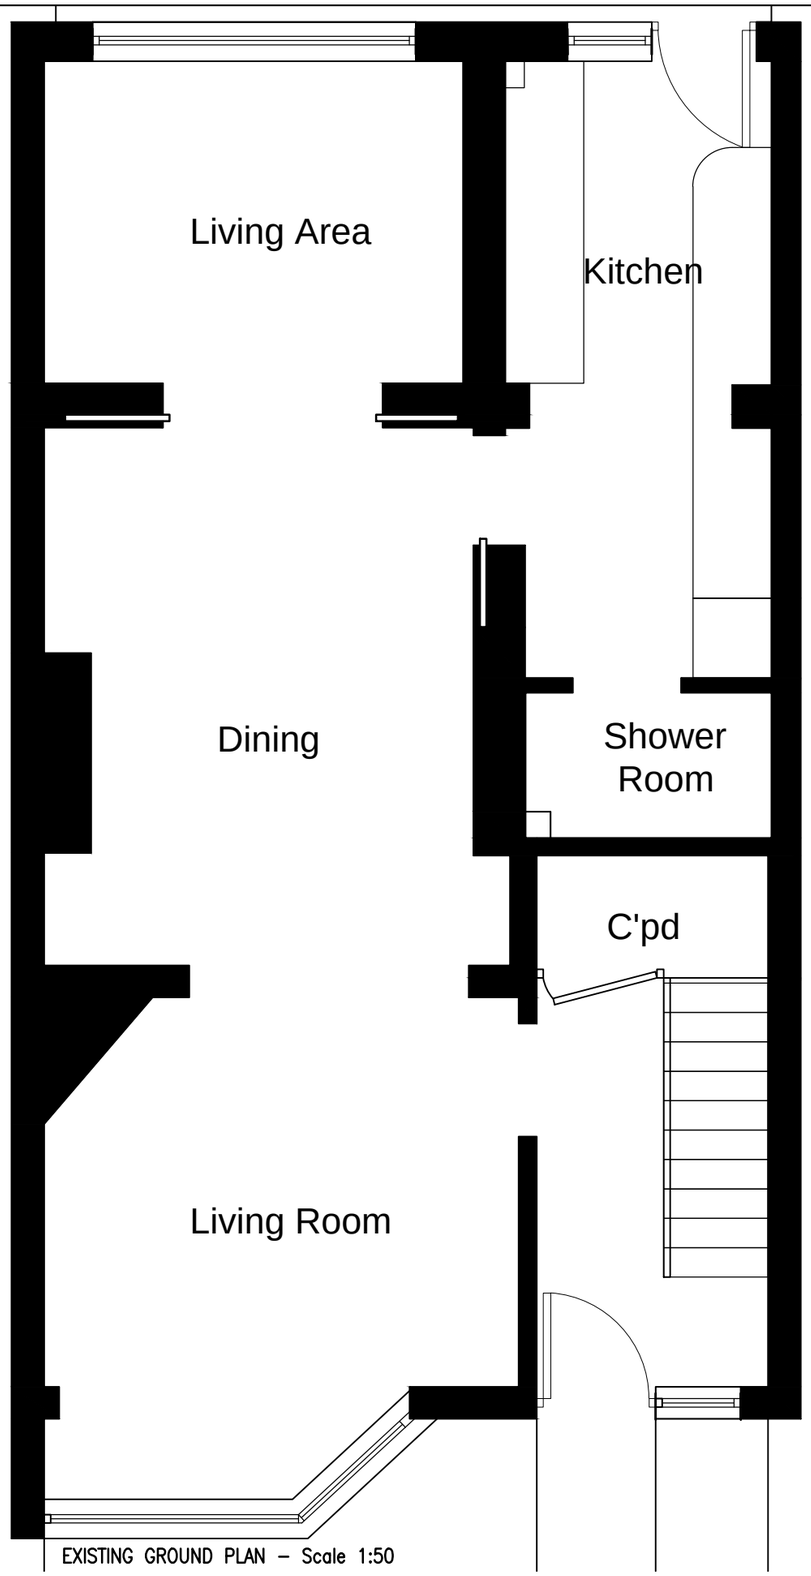

EXISTING GROUND PLAN – Scale 1:50

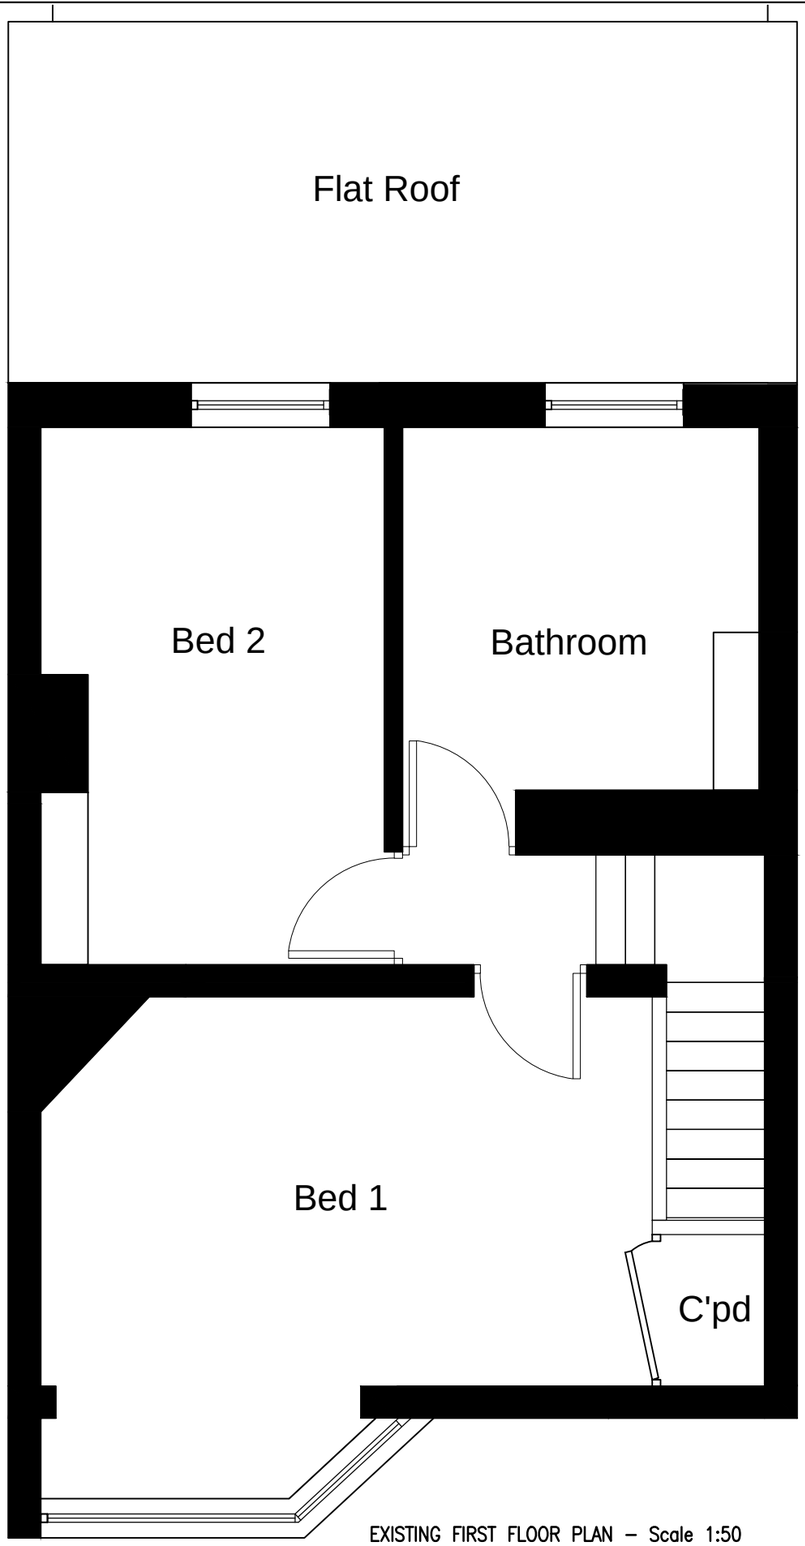

EXISTING FIRST FLOOR PLAN – Scale 1:50

General Notes
Do not scale from this drawing. This drawing is to be read in conjunction with all relevant design team specifications and drawings. All dimensions are to be checked on site prior to commencement of work and any discrepancies reported to the Project Architect. All materials and components are to be handled, stored, protected, installed and finished strictly in accordance with the manufacturer's recommendations.
Copyright 2015 LAFOUCADE-BAILLIE LTD.
Company Registration no. 7800006

0 1 2

project title
Mann & Bartlett
134 Russell Avenue

drawing title
EXISTING GROUND AND FIRST FLOOR PLAN

date	drawn by	project no.
27/06/15	CB	LFB 1511
scale	checked by (sign)	drawing no.
1:50		05
status	approved by (sign)	revision no.
Information		

LAFOUCADEBAILLIE DesignConsultantS

LaFoucade-Baillie LTD
64 Southwark Bridge Rd
London
SE1 0AS
Mob: 07958 328 742
info@lfbconsultants.com
www.lfbconsultants.com

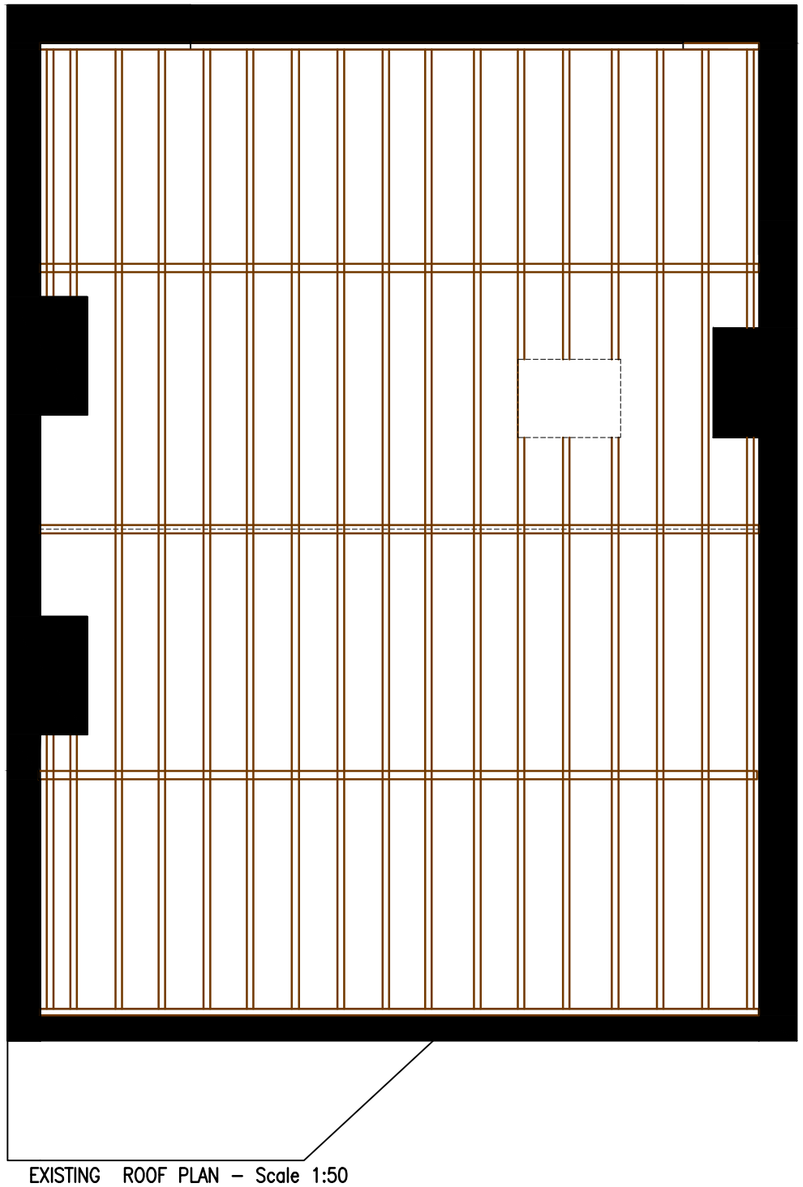

EXISTING ROOF PLAN – Scale 1:50

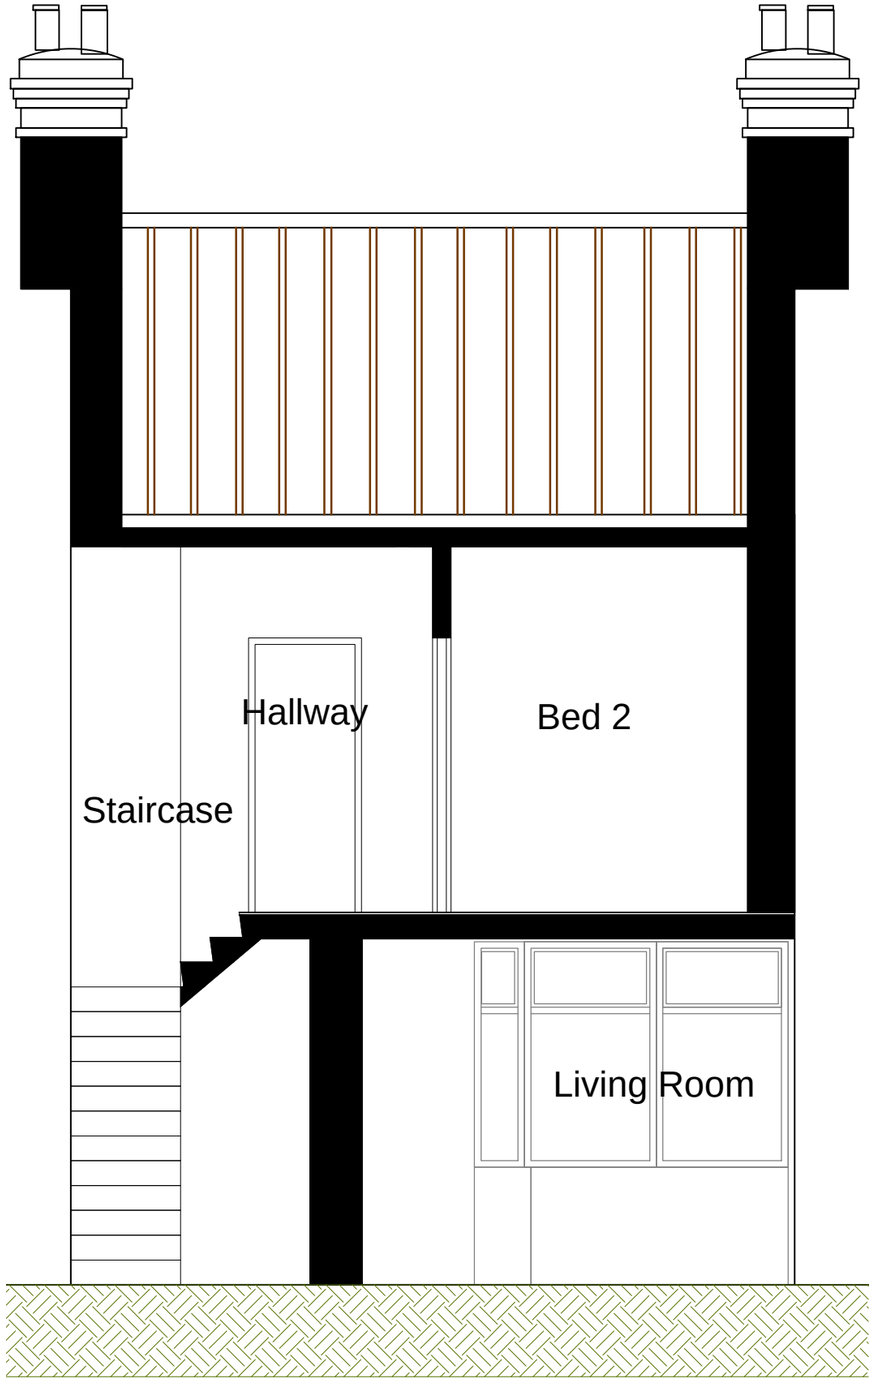

SECTION B–B – Scale 1:50

General Notes
Do not scale from this drawing. This drawing is to be read in conjunction with all relevant design team specifications and drawings. All dimensions are to be checked on site prior to commencement of work and any discrepancies reported to the Project Architect. All materials and components are to be handled, stored, protected, installed and finished strictly in accordance with the manufacturer's recommendations.
Copyright 2015 LAFOUCADE-BAILLIE LTD.
Company Registration no. 7800006

0 1 2

project title	Mann & Bartlett 134 Russell Avenue
drawing title	EXISTING ROOF PLAN / SECTION B-B

date 27/06/15	drawn by CB	project no. LFB 1511
scale 1:50	checked by (sign)	drawing no. 06
status Information	approved by (sign)	revision no.

LAFOUCADEBAILLIE DesignConsultantS

LaFoucade-Baillie LTD
64 Southwark Bridge Rd
London
SE1 0AS
Mob: 07958 328 742
info@lfbconsultants.com
www.lfbconsultants.com

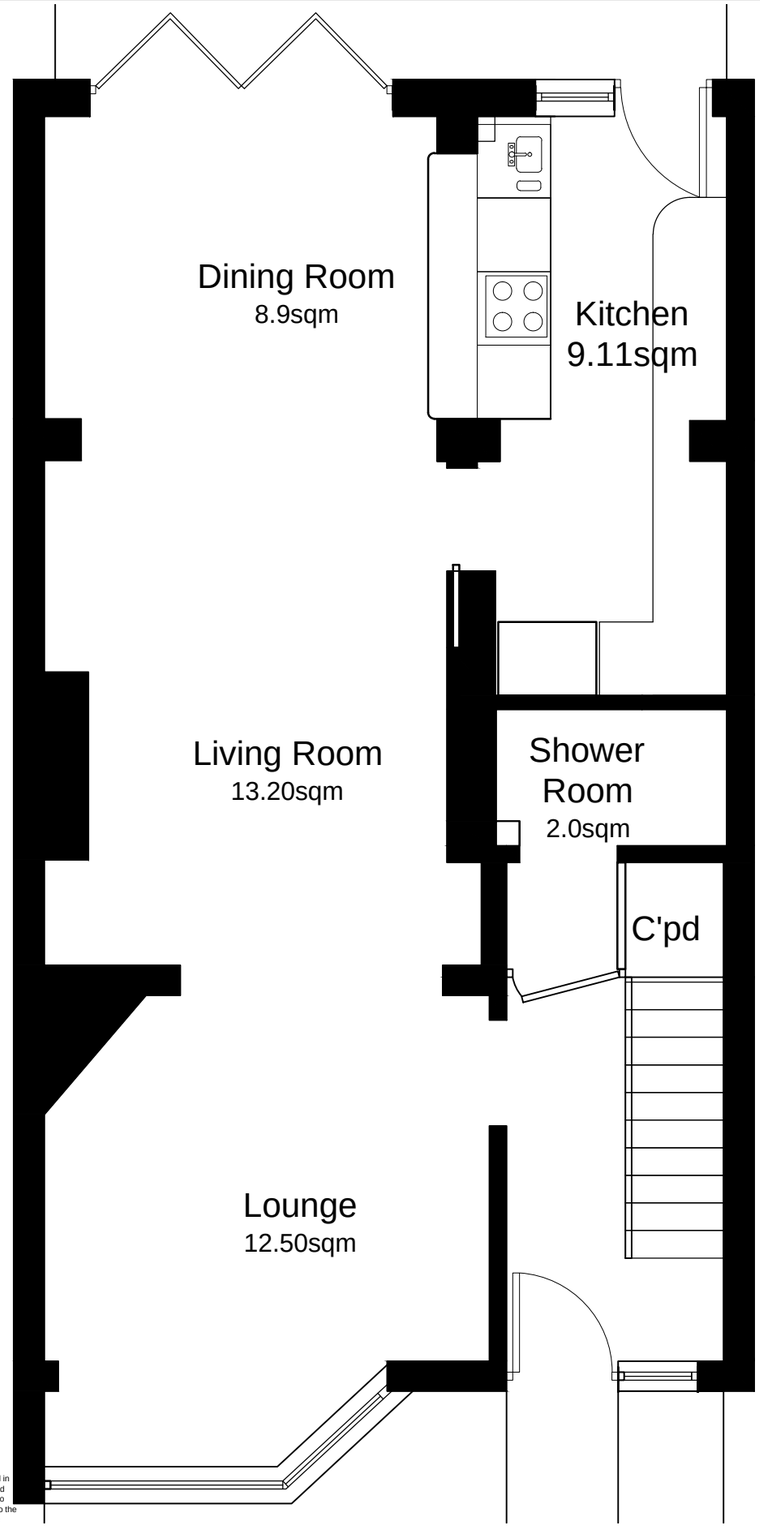

PROPOSED GROUND PLAN – Scale 1:50

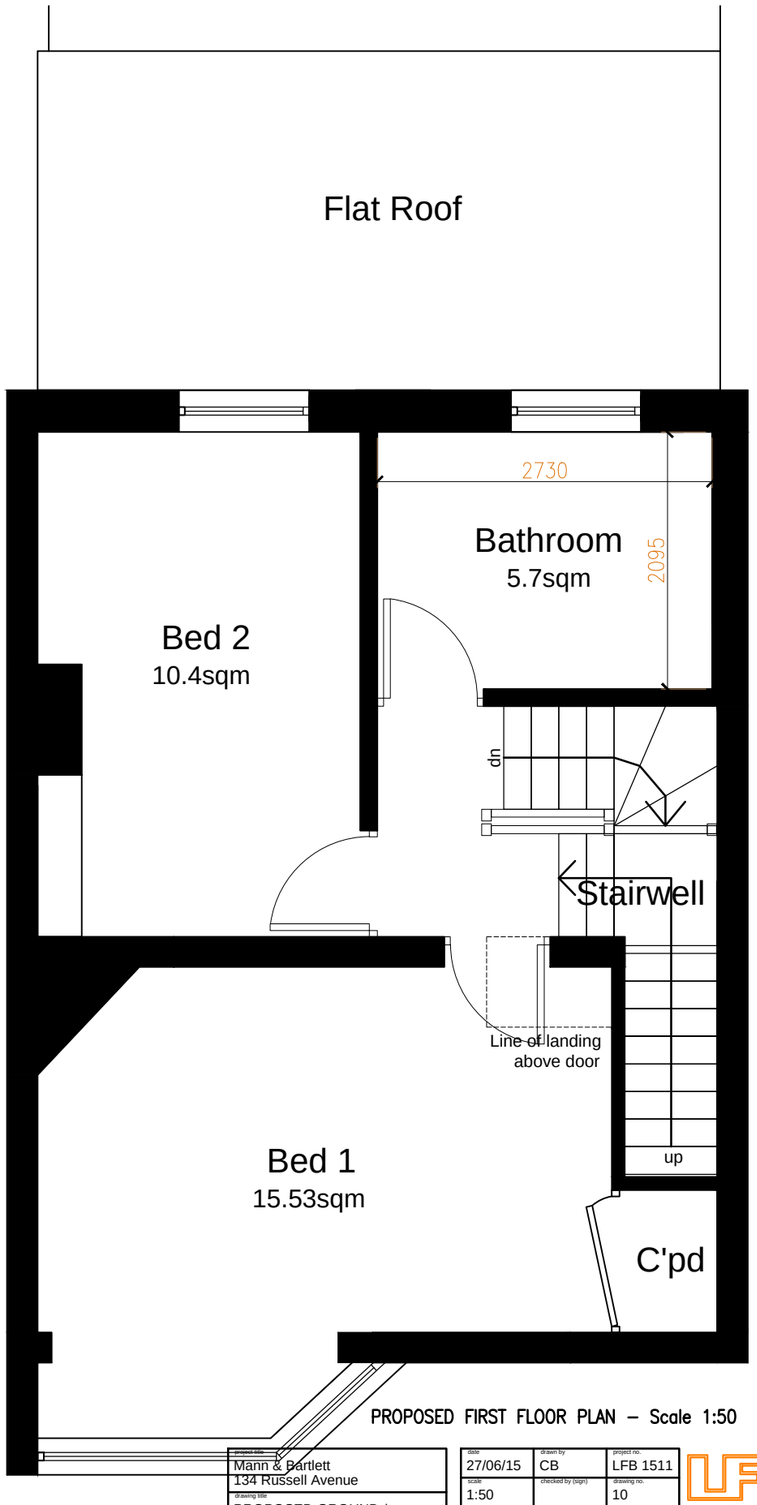

PROPOSED FIRST FLOOR PLAN – Scale 1:50

0 1 2

General Notes
Do not scale from this drawing. This drawing is to be read in conjunction with all relevant design team specifications and drawings. All dimensions are to be checked on site prior to commencement of work and any discrepancies reported to the Project Architect. All materials and components are to be handled, stored, protected, installed and finished strictly in accordance with the manufacturer's recommendations.
Copyright 2015 LAFOUCADE-BAILLIE LTD.
Company Registration no. 7800006

project title
Mann & Partlett
134 Russell Avenue

drawing title
PROPOSED GROUND /
FIRST FLOOR PLAN

date	drawn by	project no.
27/06/15	CB	LFB 1511
scale	checked by (sign)	drawing no.
1:50		10
status	approved by (sign)	revision no.
Information		

LAFOUCADEBAILLIE
DesignConsultants

LaFoucade-Baillie LTD
64 Southwark Bridge Rd
London
SE1 0AS
Mob: 07958 328 742
info@lfbconsultants.com
www.lfbconsultants.com

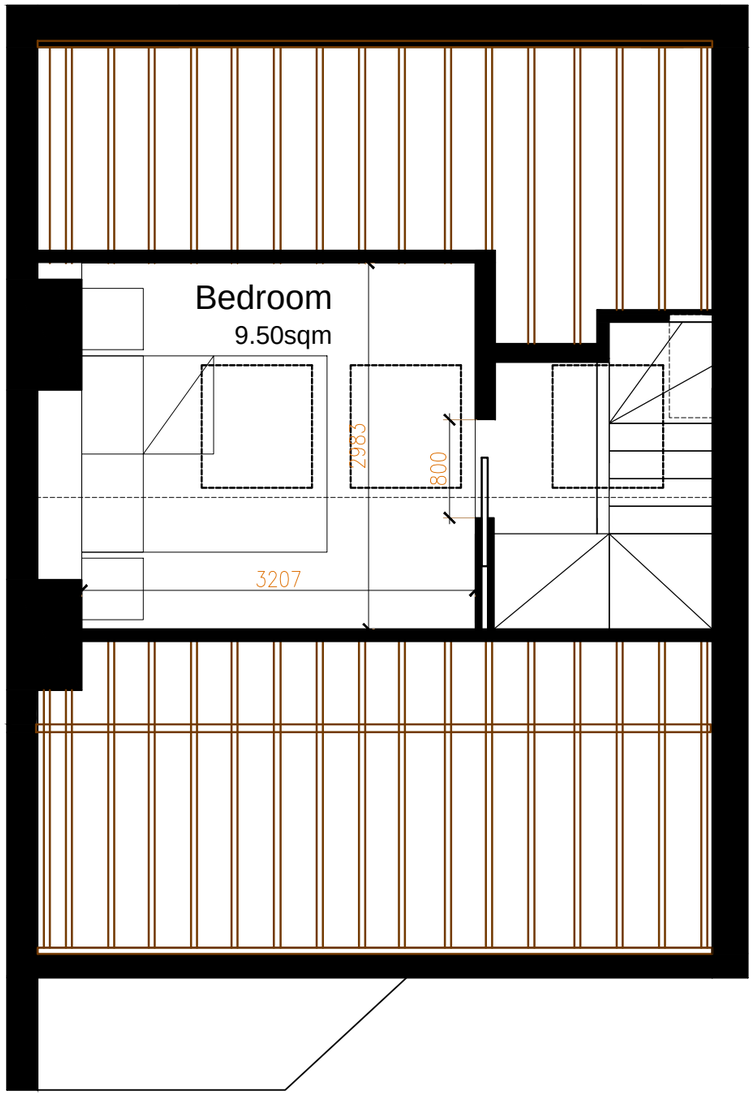

PROPOSED ROOF PLAN – Scale 1:50

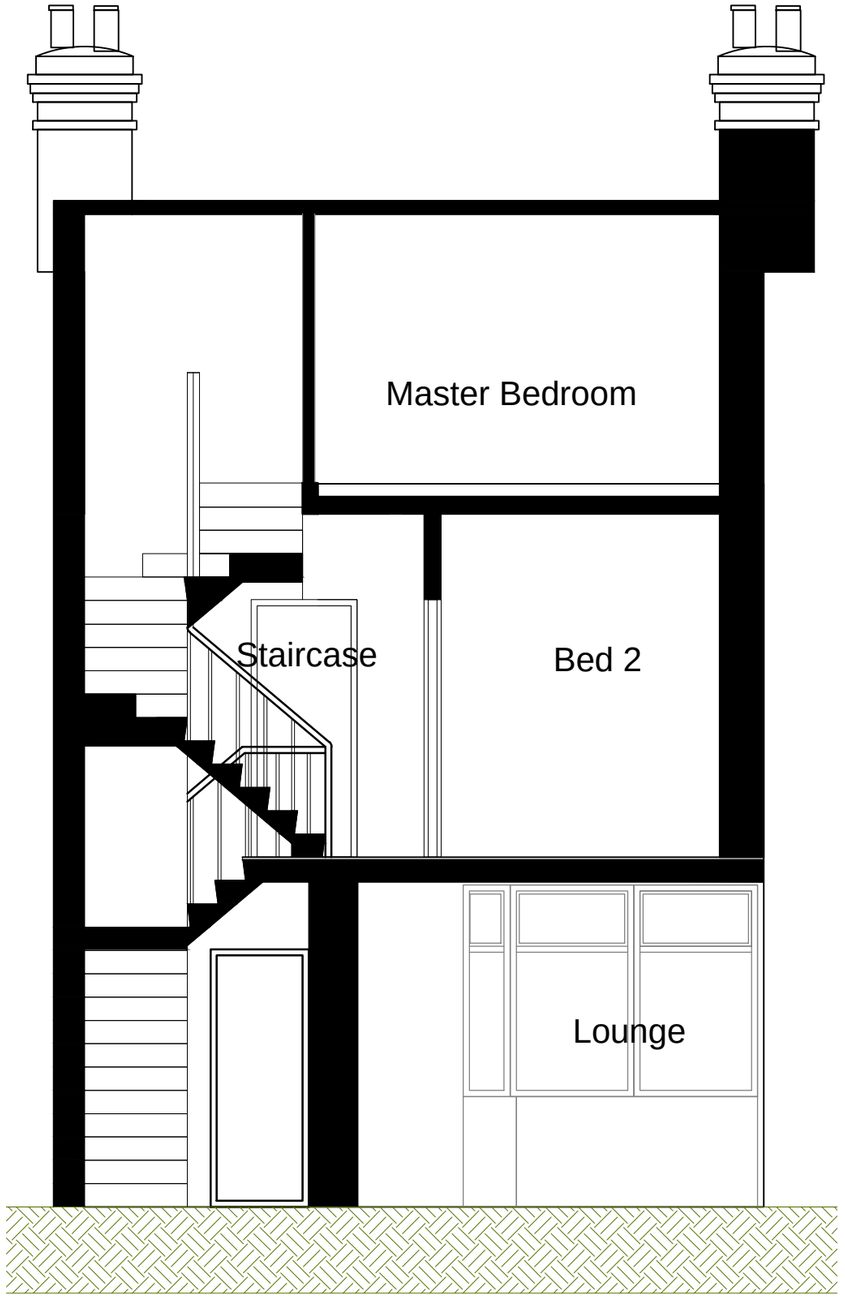

SECTION B–B – Scale 1:50

General Notes
Do not scale from this drawing. This drawing is to be read in conjunction with all relevant design team specifications and drawings. All dimensions are to be checked on site prior to commencement of work and any discrepancies reported to the Project Architect. All materials and components are to be handled, stored, protected, installed and finished strictly in accordance with the manufacturer's recommendations.
Copyright 2015 LAFOUCADE-BAILLIE LTD.
Company Registration no. 7800006

0 1 2

24.04.16 Rev B Velux Windows added.

project title: Mann & Bartlett 134 Russell Avenue			
drawing title: PROPOSED ROOF PLAN/ SECTION B-B			
date: 27/06/15	drawn by: CB	project no.: LFB 1511	
scale: 1:50	checked by (sign):	drawing no.: 10	
status: Information	approved by (sign):	revision no.: B	

LAFOUCADEBAILLIE DesignConsultantS

LaFoucade-Baillie LTD
64 Southwark Bridge Rd
London
SE1 0AS
Mob: 07958 328 742
info@lfbconsultants.com
www.lfbconsultants.com

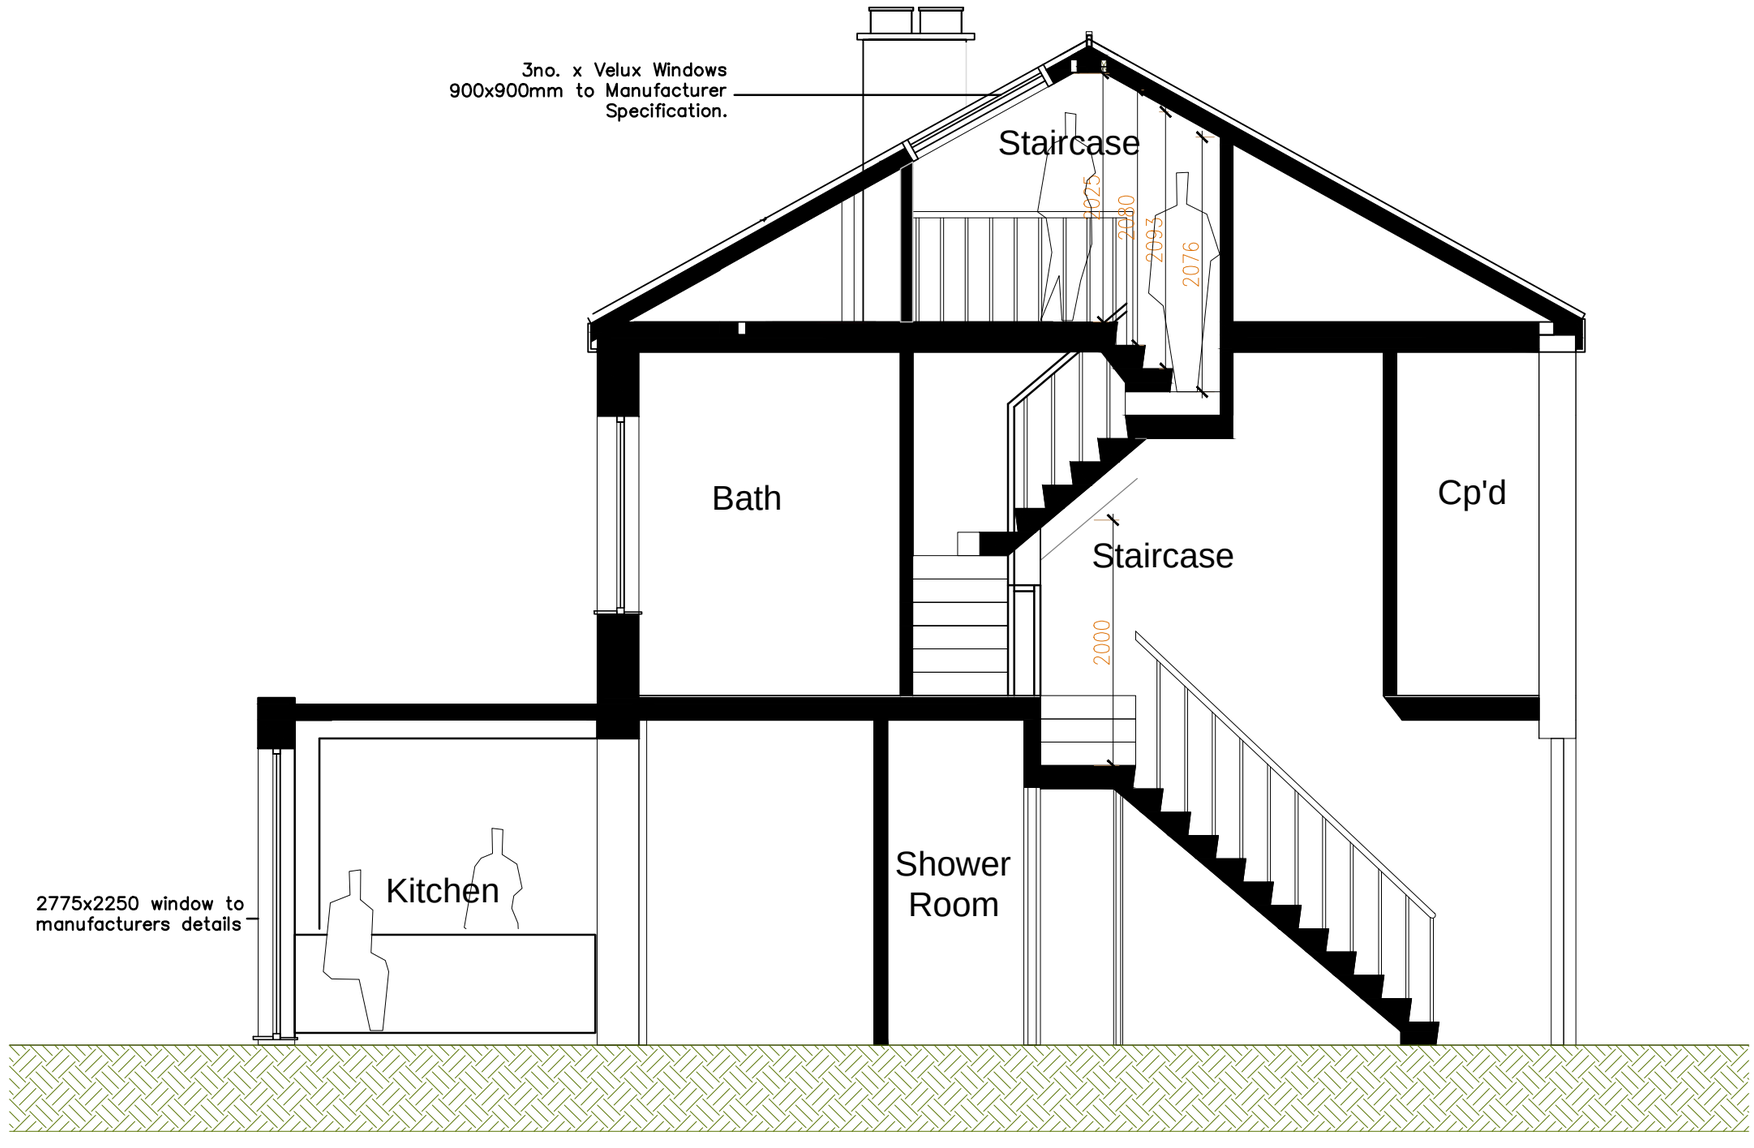

PROPOSED SECTION A–A – Scale 1:50

0 1 2

General Notes
Do not scale from this drawing. This drawing is to be read in conjunction with all relevant design team specifications and drawings. All dimensions are to be checked on site prior to commencement of work and any discrepancies reported to the Project Architect. All materials and components are to be handled, stored, protected, installed and finished strictly in accordance with the manufacturer's recommendations.
Copyright 2015 LAFOUCADE-BAILLIE LTD.
Company Registration no. 7800006

24.04.16 Rev B Velux Windows added.

project title: Mann & Bartlett 134 Russell Avenue		
drawing title: PROPOSED SECTION A-A		
date: 27/06/15	drawn by: CB	project no.: LFB 1511
scale: 1:50	checked by (sign):	drawing no.: 09
status: Information	approved by (sign):	revision no.: B

LAFOUCADEBAILLIE DesignConsultantS

LaFoucade-Baillie LTD
64 Southwark Bridge Rd
London
SE1 0AS
Mob: 07958 328 742
info@lfbconsultants.com
www.lfbconsultants.com



0 1 2

PROPOSED FRONT ELEVATION – Scale 1:50

24.04.16 Rev B Velux Windows omitted from front elevation.

General Notes
Do not scale from this drawing. This drawing is to be read in conjunction with all relevant design team specifications and drawings. All dimensions are to be checked on site prior to commencement of work and any discrepancies reported to the Project Architect. All materials and components are to be handled, stored, protected, installed and finished strictly in accordance with the manufacturer's recommendations.
Copyright 2015 LAFOUCADE-BAILLIE LTD.
Company Registration no. 7800006

project title: Mann & Bartlett 134 Russell Avenue			
drawing title: PROPOSED FRONT ELEVATION			
date: 27/06/15	drawn by: CB	project no.: LFB 1511	
scale: 1:50	checked by (sign):	drawing no.: 08	
status: Information	approved by (sign):	revision no.: B	

LAFOUCADEBAILLIE DesignConsultantS

LaFoucade-Baillie LTD
64 Southwark Bridge Rd
London
SE1 0AS
Mob: 07958 328 742
info@lfbconsultants.com
www.lfbconsultants.com



0 1 2

PROPOSED REAR ELEVATION – Scale 1:50

General Notes
Do not scale from this drawing. This drawing is to be read in conjunction with all relevant design team specifications and drawings. All dimensions are to be checked on site prior to commencement of work and any discrepancies reported to the Project Architect. All materials and components are to be handled, stored, protected, installed and finished strictly in accordance with the manufacturer's recommendations.
Copyright 2015 LAFOUCADE-BAILLIE LTD.
Company Registration no. 7800006

24.04.16 Rev B Velux Windows added.

project title: Mann & Bartlett 134 Russell Avenue		
drawing title: PROPOSED REAR ELEVATION		
date: 27/06/15	drawn by: CB	project no.: LFB 1511
scale: 1:50	checked by (sign):	drawing no.: 07
status: Information	approved by (sign):	revison no.: B

LAFOUCADEBAILLIE DesignConsultantS

LaFoucade-Baillie LTD
64 Southwark Bridge Rd
London
SE1 0AS
Mob: 07958 328 742
info@lfbconsultants.com
www.lfbconsultants.com