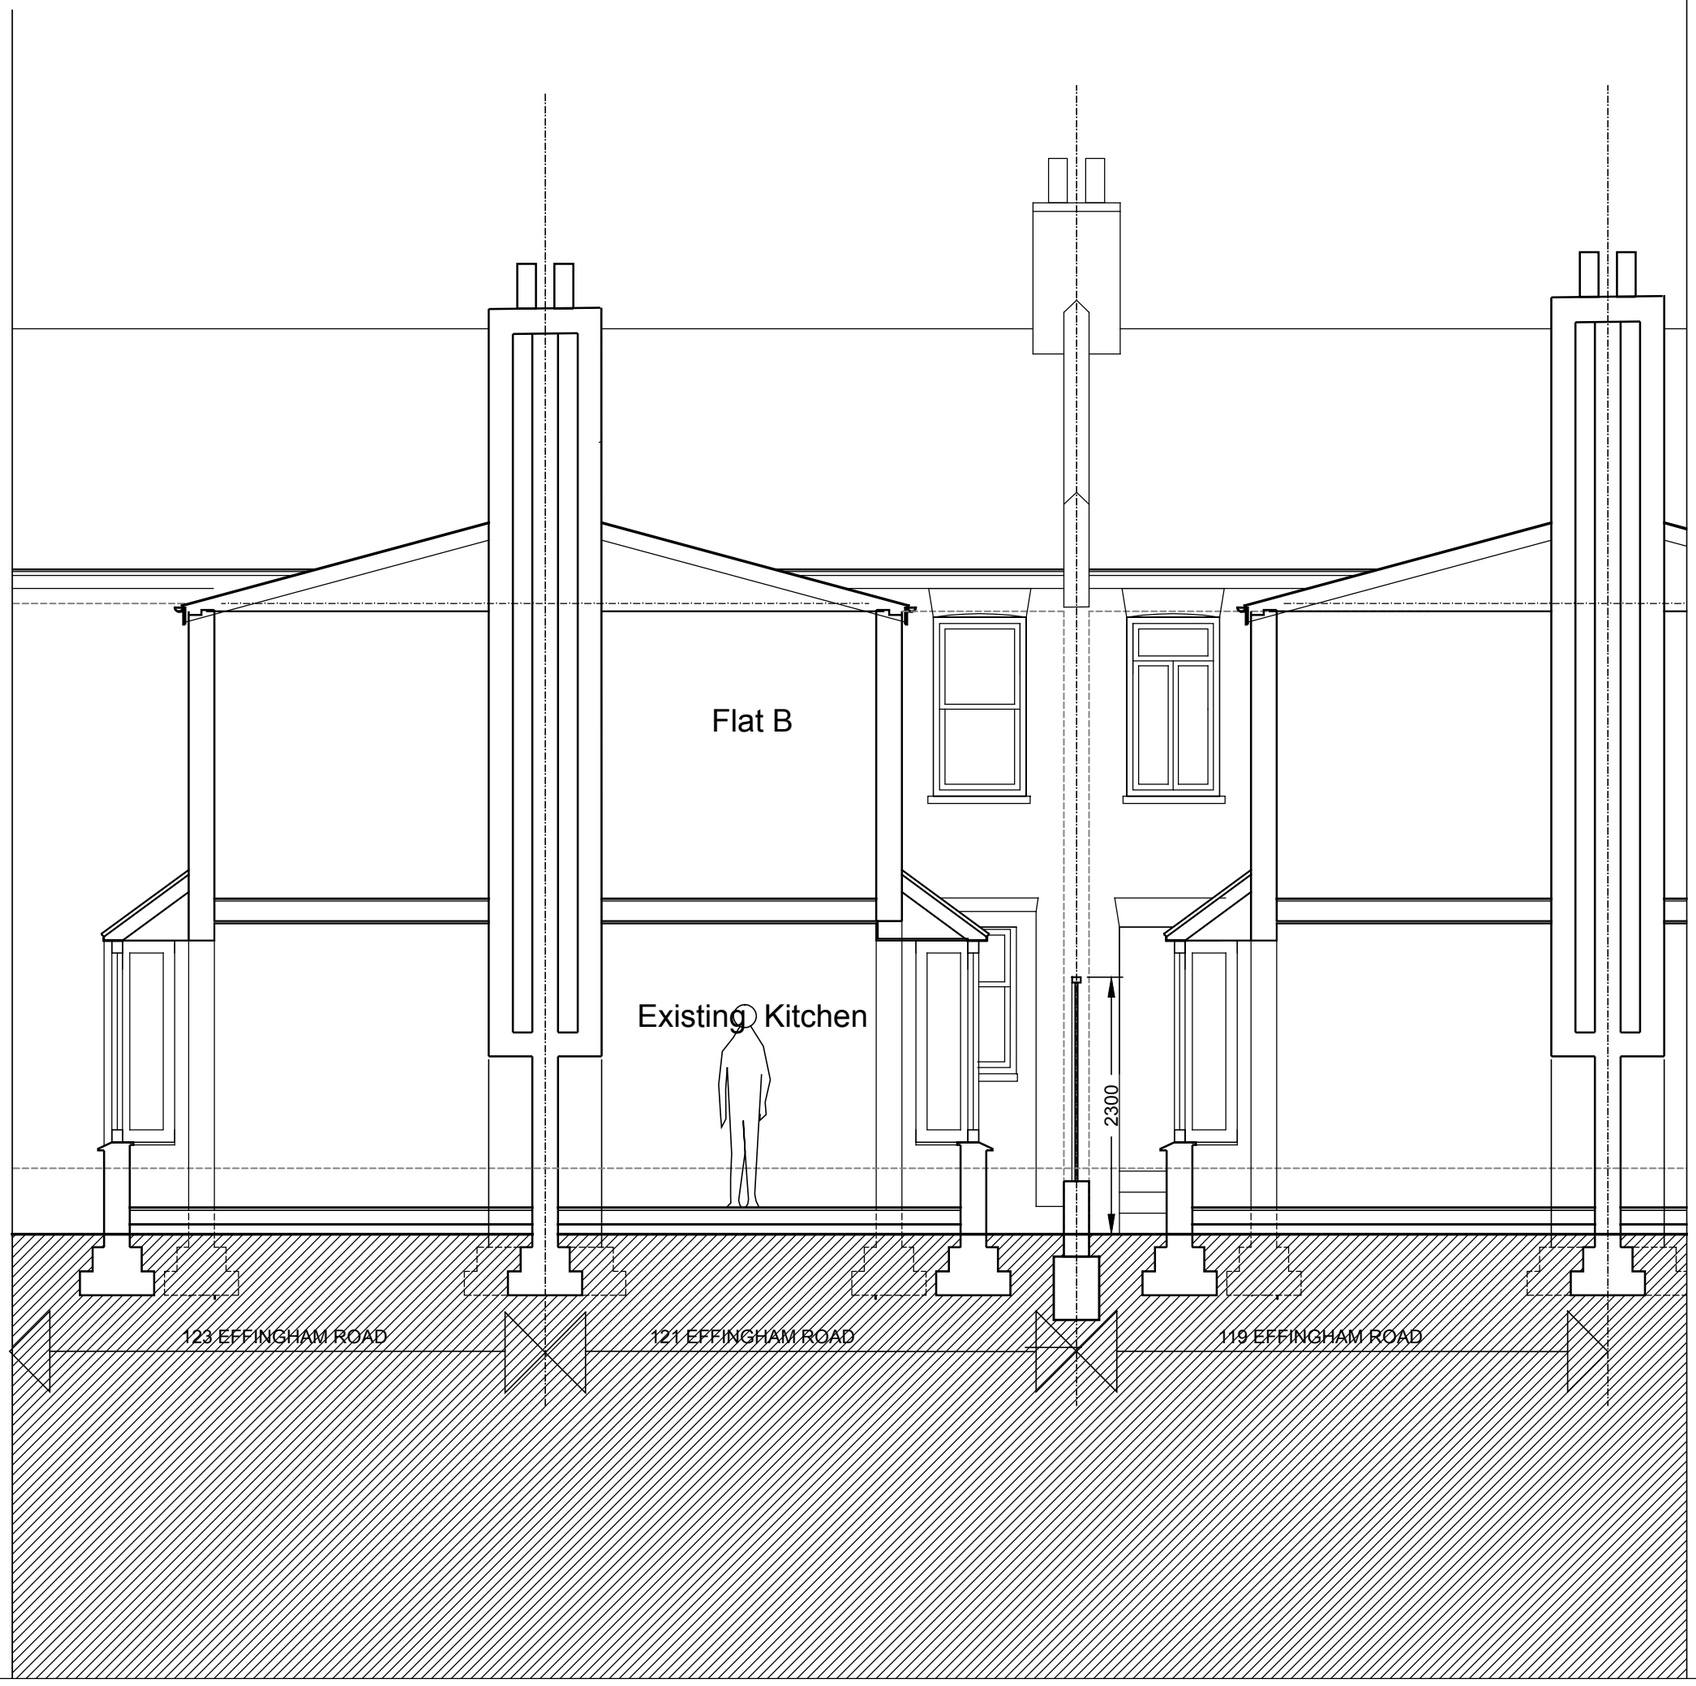


1m 3m

Scale

Rev	Date	Notes

REVISIONS

121 Effingham road, London N8

REAR EXTENSIONS
Existing Cross Section C-C

1:50@A3	April 2016
Drwg no. 78 / 06	Rev -

VESICA DESIGN
jamestmills@yahoo.co.uk 07908 687 289