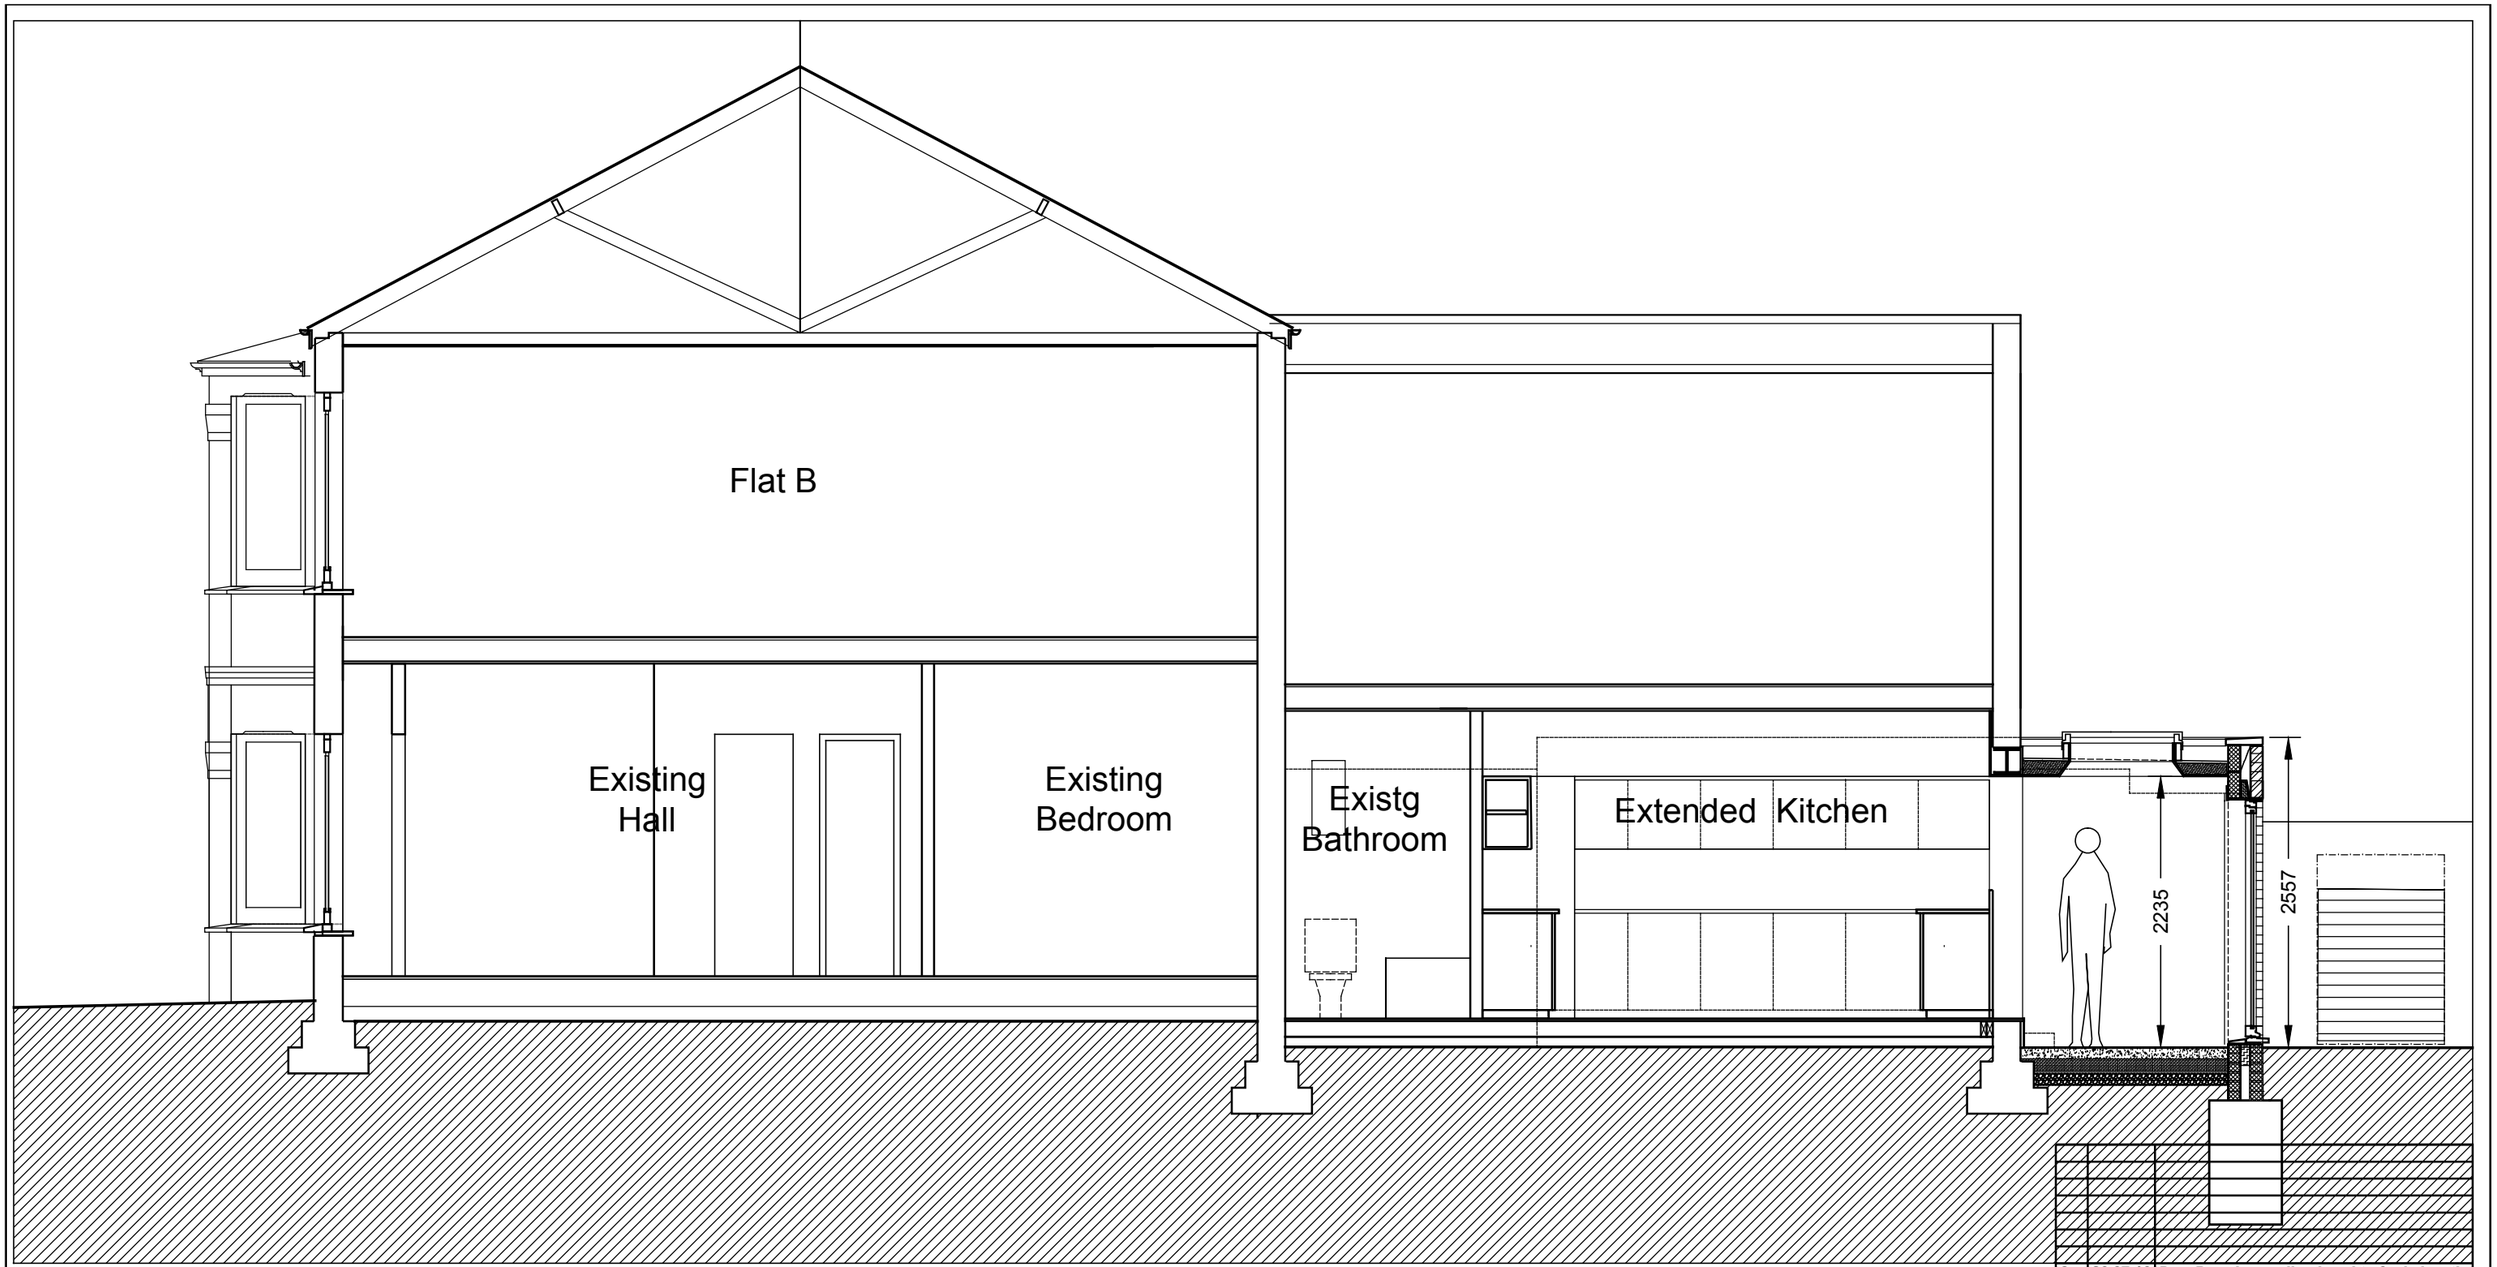


Rev	Date	Notes
C	26.07.16	Prop Boundary wall reduced to 6m in length
B	13.06.16	Part of Kitchen floor & extnl doors lowered
A	03.06.16	Roof & parapet level lowered after pre app

REVISIONS

121 Effingham road, London N8

REAR EXTENSION

Proposed Sectnl Elevtn B-B

1:50@A3	April 2016
Drwg no. 78 / 11	Rev C

1m 3m

Scale

VESICA DESIGN
jamestmills@yahoo.co.uk 07908 687 289