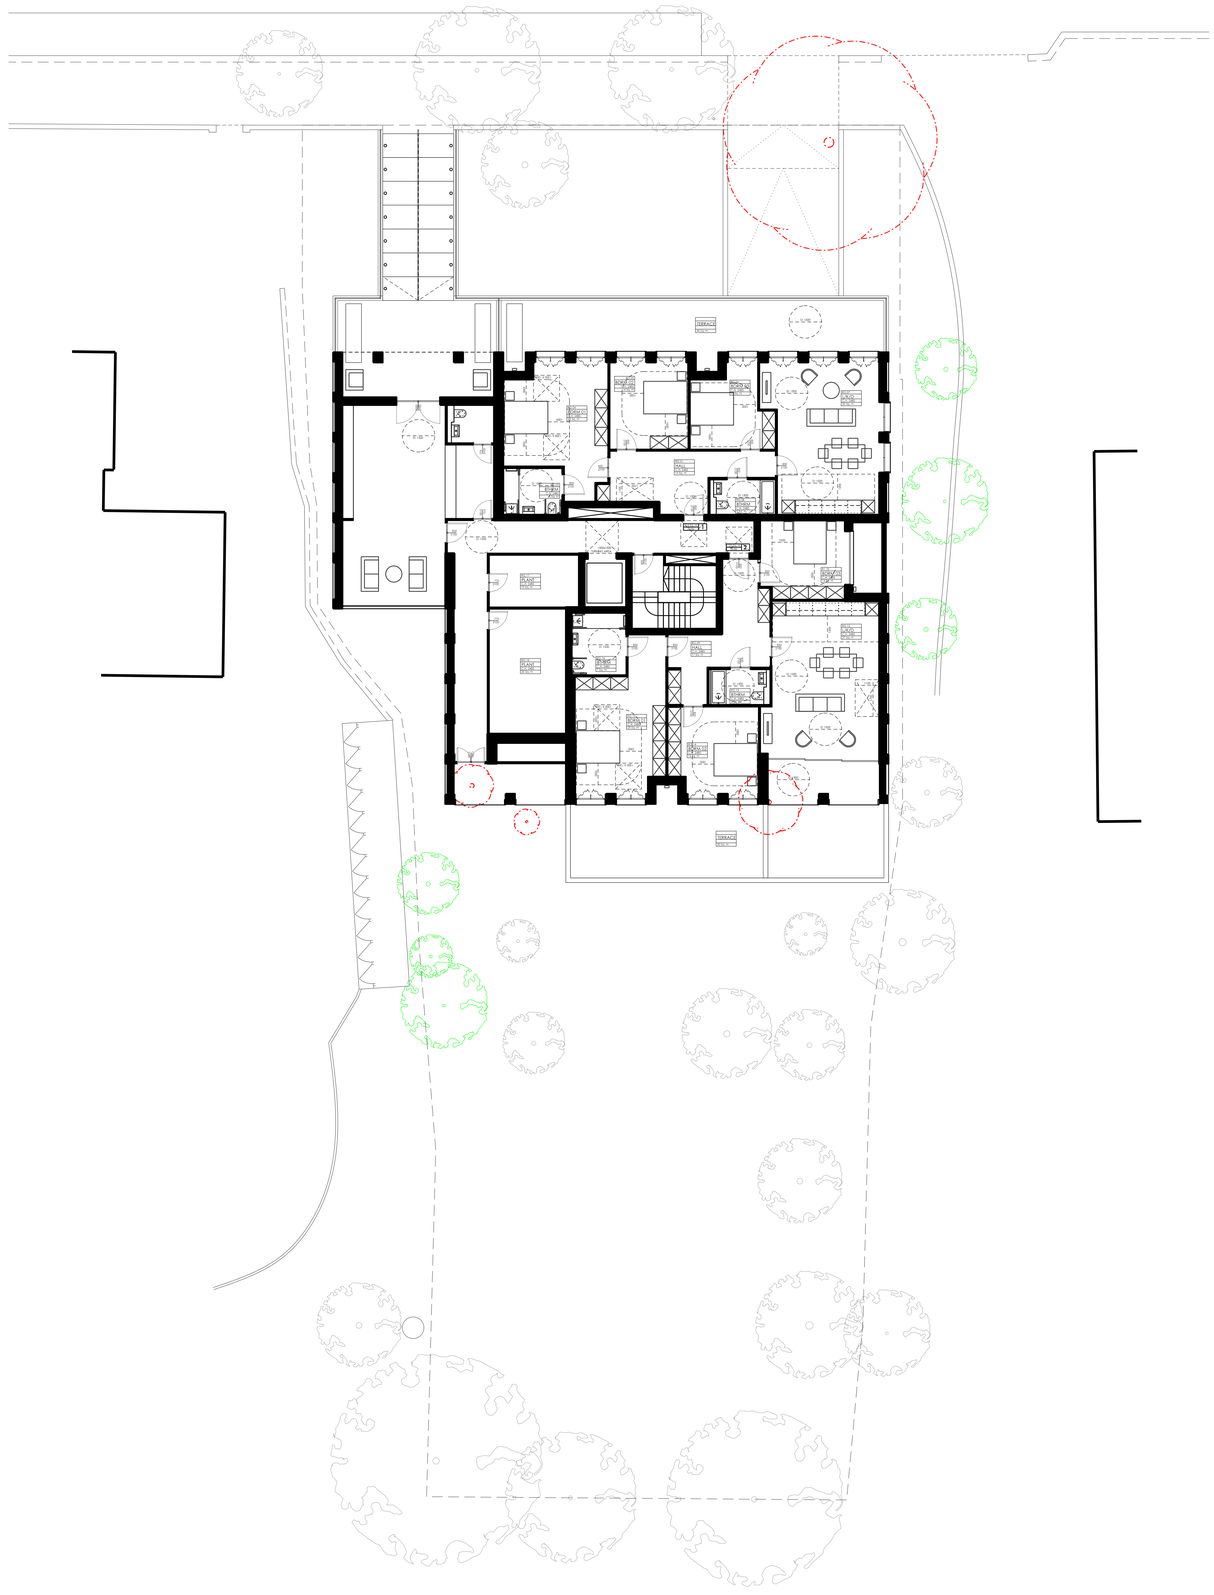

TREES:
EXISTING REMOVED
EXISTING RETAINED
NEW


fourfoursixsix

43 St John Street
London EC1M 4AN
+44 [0] 20 7690 4466

16 Sukhumvit 21
Bangkok 10110
+66 [0] 840 99 5000



The above drawings, specifications, ideas, designs and arrangements represented are and shall remain the property of the Project Architect. No part there of shall be copied disclosed to others or used in connection with any other work or project other than the specific project they have been prepared and developed for, without written consent of the Project Architect.

All dimensions are in Millimeters, unless otherwise stated.

Drawing not for construction. Do not scale from drawing. All measurements to be verified on site. Any discrepancies to be reported to the Project Architect before any work commences.



Project Architect
Fourfoursixsix
Contact: Daniel Welham
Tel: 0207 690 4466
Email: dwelham@fourfoursixsix.com

Planning Consultant
H Planning
Contact: Matt Humphreys
Tel: 07957 442158
Email: matt@hplanning.london

Transport Consultant
Caneparo Associates
Contact: Peter Caneparo
Tel: 020 3542 4840
Email: pc@caneparoassociates.com

Energy Consultant
Eight Associates
Contact: Oliver Morris
Tel: 0207 0430 418
Email: oliver@eightassociates.co.uk


| Rev | Description | Date | By | Ch |
|---|---|---|---|---|
| A | | | | |
| B | | | | |
| C | | | | |
| D | | | | |
| E | | | | |
| F | | | | |
| G | | | | |
| H | | | | |
| I | | | | |
| J | | | | |
| K | | | | |

Project
70-72 SHEPHERD'S HILL

Location
LONDON, UK

Status
PLANNING

Project No.
157

Drawing Title
LANDSCAPE PLAN

Drawing No.

# GA 003

| Date | Scale @ A0 | Rev |
|---|---|---|
| 30/05/2016 | 1:100 | - |


© copyright fourfoursixsix Ltd