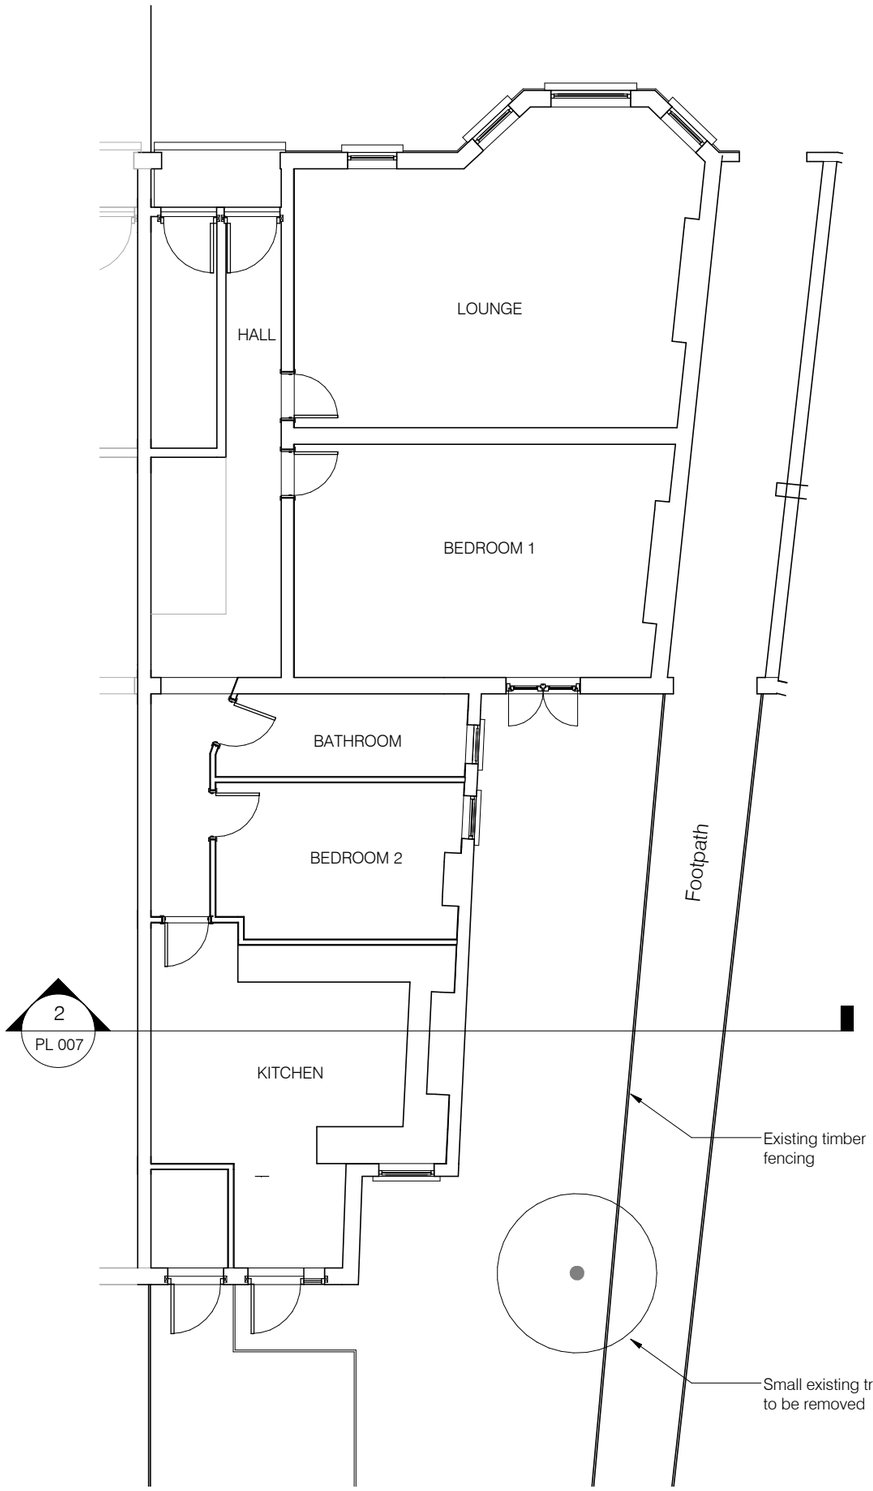

Existing - Ground Floor Plan

1 : 100

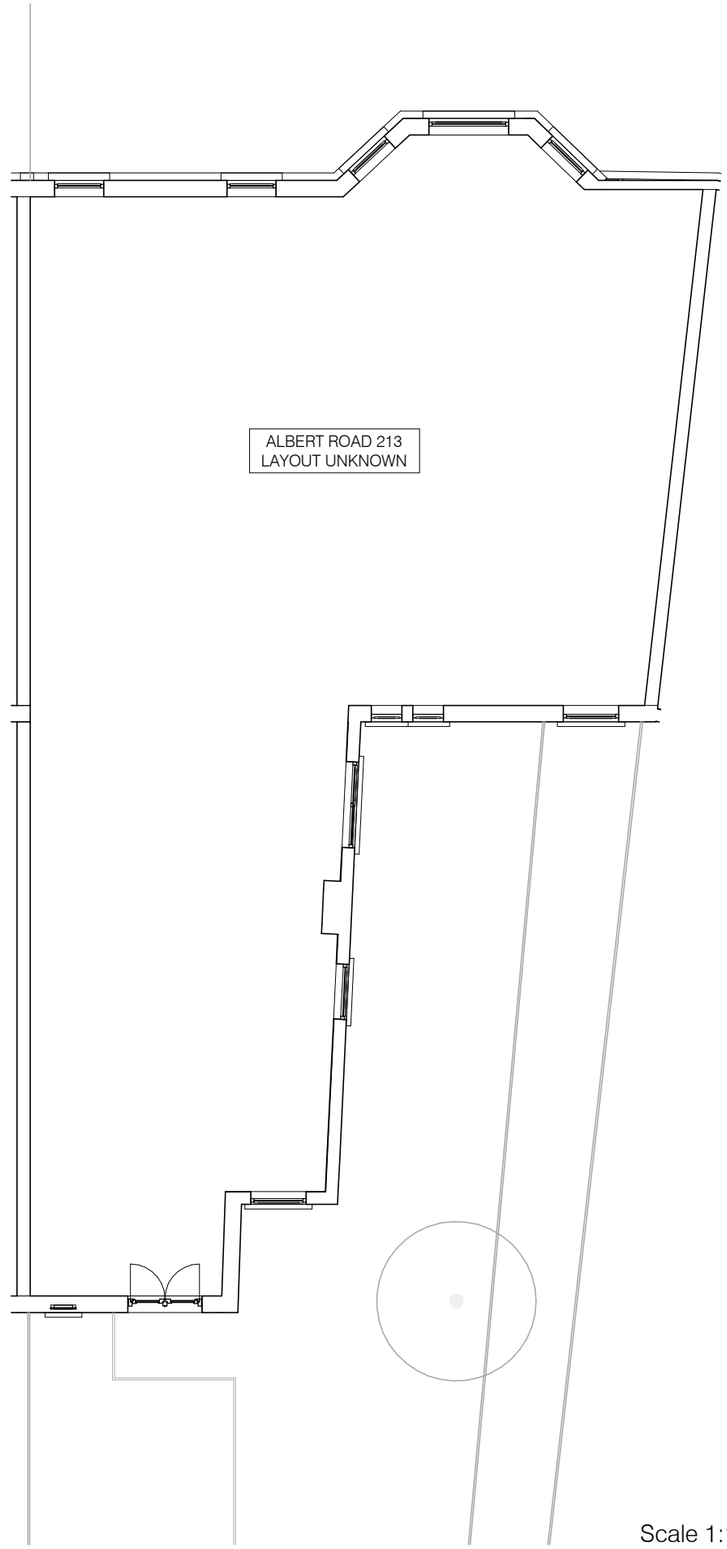

Existing - First Floor Plan

1 : 100

Scale 1:100

0 2 4 6m

0 6 12 18ft

North Arrow

Revision	Date	Description
	09.06.2016	Issued for Planning

CLIENT
Mr Leonard McNee

PROJECT
211 Albert Road, N22 7AQ
London

DRAWING NAME
Existing Plans

STATUS			DATE
PLANNING			JUNE 2016
DRAWN BY	CHECK BY	SCALE	SIZE
XR	-	1 : 100	A3
JOB NO.		DRAWING NO.	REVISION
0001		PL 003	



Existing North/Front Elevation

1 : 50

Scale 1:50

0 1 2 3m

0 3 6 9ft

Revision	Date	Description
	09.06.2016	Issued for Planning

CLIENT
Mr Leonard McNee

PROJECT
211 Albert Road, N22 7AQ
London

DRAWING NAME
Existing Elevation - Front

STATUS			DATE
PLANNING			JUNE 2016
DRAWN BY	CHECK BY	SCALE	SIZE
XR	-	1 : 50	A3
JOB NO.		DRAWING NO.	REVISION
0001		PL 004	



Existing South/Rear Elevation

1 : 50

Scale 1:50

0 1 2 3m

0 3 6 9ft

Revision	Date	Description
	09.06.2016	Issued for Planning

CLIENT
Mr Leonard McNee

PROJECT
211 Albert Road, N22 7AQ
London

DRAWING NAME
Existing Elevation - Rear

STATUS			DATE
PLANNING			JUNE 2016
DRAWN BY	CHECK BY	SCALE	SIZE
XR	-	1 : 50	A3
JOB NO.		DRAWING NO.	REVISION
0001		PL 005	



Existing - Side Elevation

1 : 50

Scale 1:50

0 1 2 3m

0 3 6 9ft

Revision	Date	Description
	09.06.2016	Issued for Planning

CLIENT
Mr Leonard McNee

PROJECT
211 Albert Road, N22 7AQ
London

DRAWING NAME
Existing Elevation Side

STATUS			DATE
PLANNING			JUNE 2016
DRAWN BY	CHECK BY	SCALE	SIZE
XR	-	1 : 50	A3
JOB NO.		DRAWING NO.	REVISION
0001		PL 006	



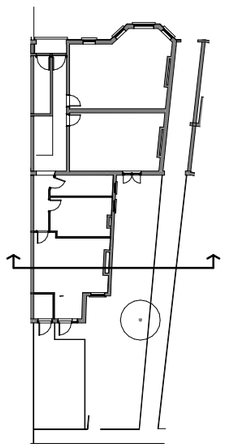

North Arrow

Existing Short Section

1 : 50

Scale 1:50

0 1 2 3m

0 3 6 9ft

Revision	Date	Description
	09.06.2016	Issued for Planning

CLIENT
Mr Leonard McNee

PROJECT
211 Albert Road, N22 7AQ
London

DRAWING NAME
Existing Section - Short

STATUS			DATE
PLANNING			JUNE 2016
DRAWN BY	CHECK BY	SCALE	SIZE
XR	-	As indicated	A3
JOB NO.		DRAWING NO.	REVISION
0001		PL 007	