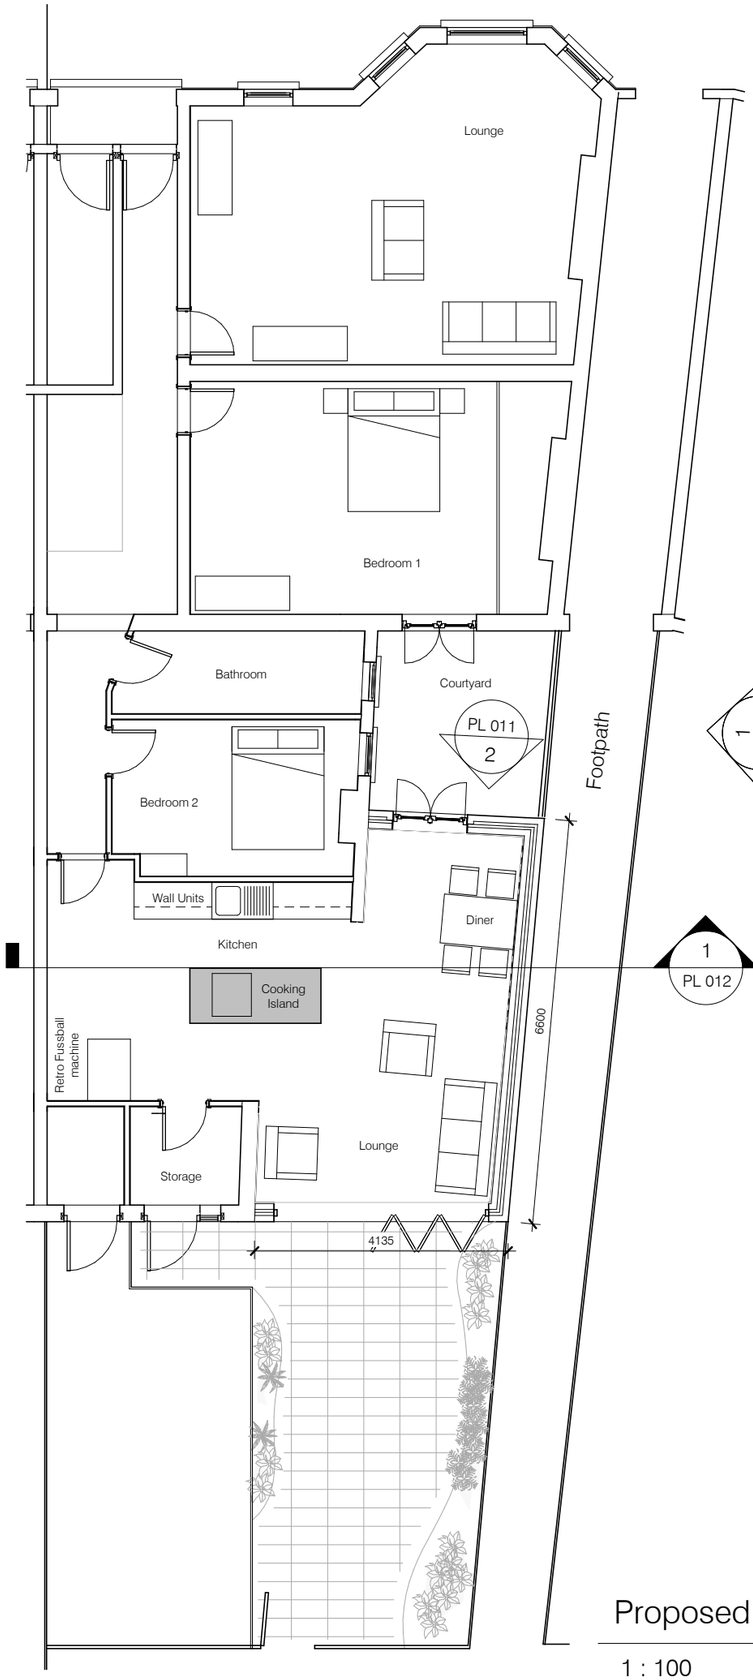

Proposed - Ground Floor Plan

1 : 100

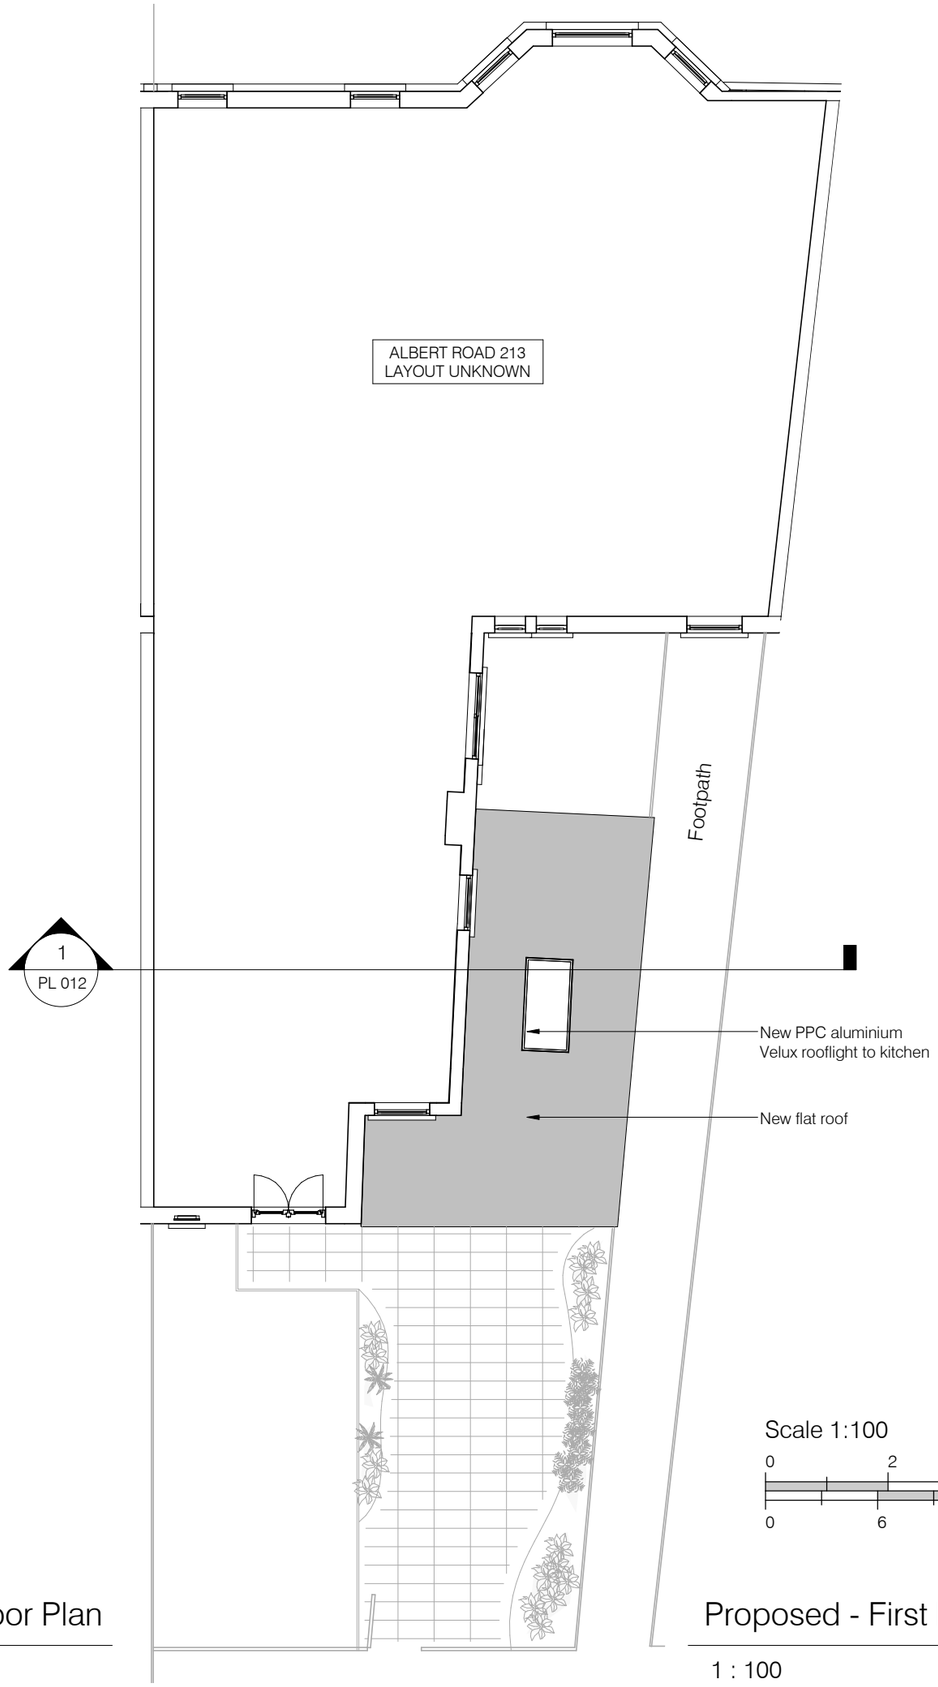

Proposed - First Floor/Roof Plan

1 : 100

Scale 1:100

0 2 4 6m

0 6 12 18ft

North Arrow

Revision	Date	Description
	09.06.2016	Issued for Planning

CLIENT
Mr Leonard McNee

PROJECT
211 Albert Road, N22 7AQ
London

DRAWING NAME
Proposed Plans

STATUS			DATE
PLANNING			JUNE 2016
DRAWN BY	CHECK BY	SCALE	SIZE
XR	-	1 : 100	A3
JOB NO.		DRAWING NO.	REVISION
0001		PL 008	



Porposed Elevation - Front

1 : 50

Scale 1:50

0 1 2 3m

0 3 6 9ft

Revision	Date	Description
	09.06.2016	Issued for Planning

CLIENT
Mr Leonard McNee

PROJECT
211 Albert Road, N22 7AQ
London

DRAWING NAME
Proposed Elevation - Front

STATUS			DATE
PLANNING			JUNE 2016
DRAWN BY	CHECK BY	SCALE	SIZE
XR	-	1 : 50	A3
JOB NO.		DRAWING NO.	REVISION
0001		PL 009	



Proposed Elevation - Rear

1 : 50

Scale 1:50

0 1 2 3m

0 3 6 9ft

Revision	Date	Description
	09.06.2016	Issued for Planning

CLIENT
Mr Leonard McNee

PROJECT
211 Albert Road, N22 7AQ
London

DRAWING NAME
Proposed Elevation - Rear

STATUS			DATE
PLANNING			JUNE 2016
DRAWN BY	CHECK BY	SCALE	SIZE
XR	-	1 : 50	A3
JOB NO.		DRAWING NO.	REVISION
0001		PL 010	

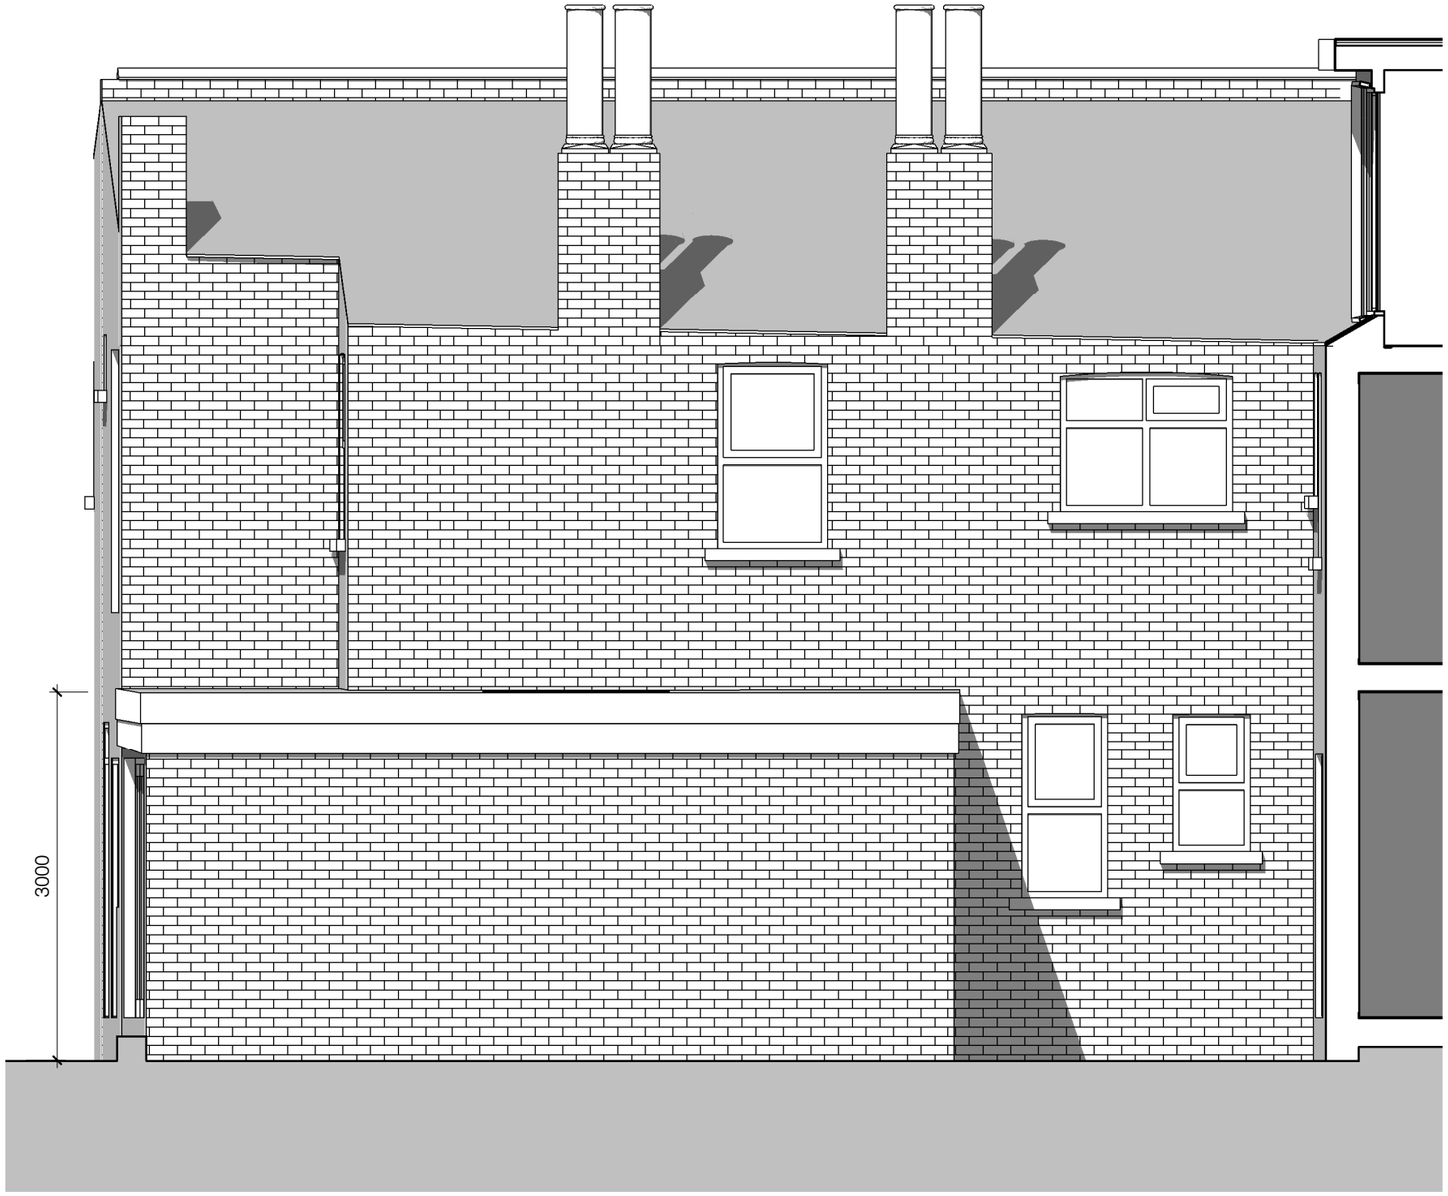

Proposed - Side Elevation

1 : 50

Scale 1:50

0 1 2 3m

0 3 6 9ft

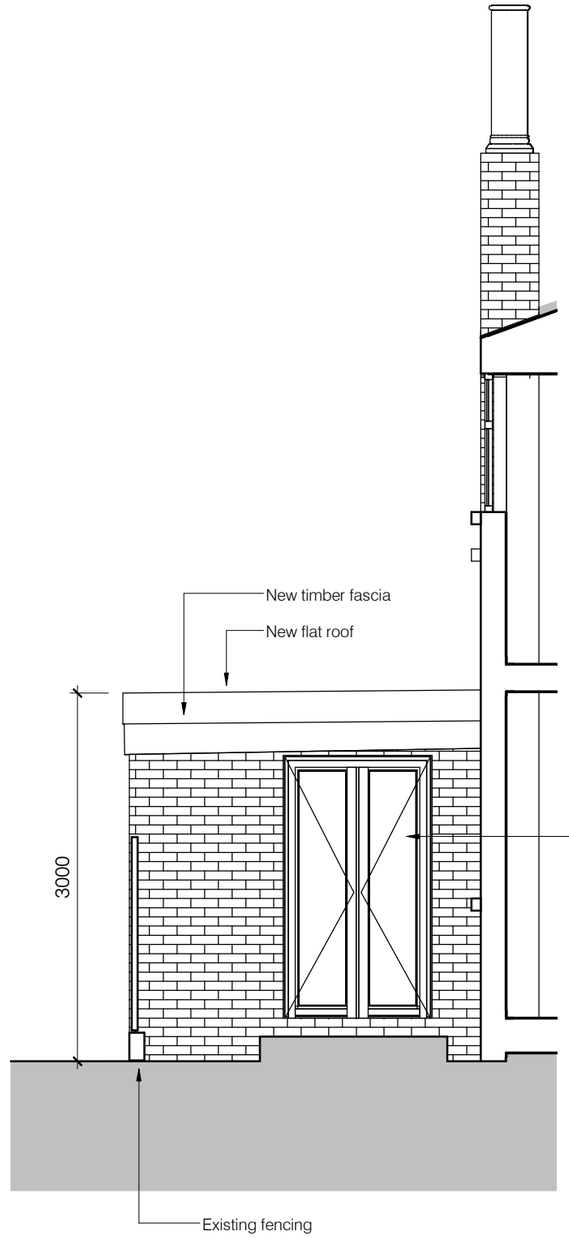

Proposed - Courtyard Elevation

1 : 50

Revision	Date	Description
	09.06.2016	Issued for Planning

CLIENT
Mr Leonard McNee

PROJECT
211 Albert Road, N22 7AQ
London

DRAWING NAME
Proposed Elevation - Side & Courtyard

STATUS	DATE
PLANNING	JUNE 2016

DRAWN BY	CHECK BY	SCALE	SIZE
XR	-	1 : 50	A3

JOB NO.	DRAWING NO.	REVISION
0001	PL 011	



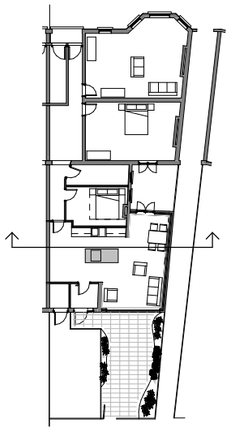

North Arrow

Proposed Section - Short

1 : 50

Scale 1:50

0 1 2 3m

0 3 6 9ft

09.06.2016 Issued for Planning

Revision	Date	Description

CLIENT
Mr Leonard McNee

PROJECT
211 Albert Road, N22 7AQ
London

DRAWING NAME
Proposed Section - Short

STATUS			DATE
PLANNING			JUNE 2016
DRAWN BY	CHECK BY	SCALE	SIZE
XR	-	As indicated	A3
JOB NO.		DRAWING NO.	REVISION
0001		PL 012	