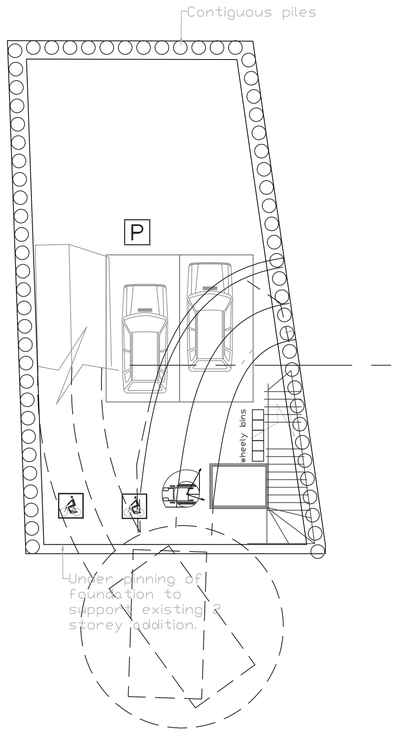

PROPOSED BASEMENT PLAN

Scale 1:100 @ A1

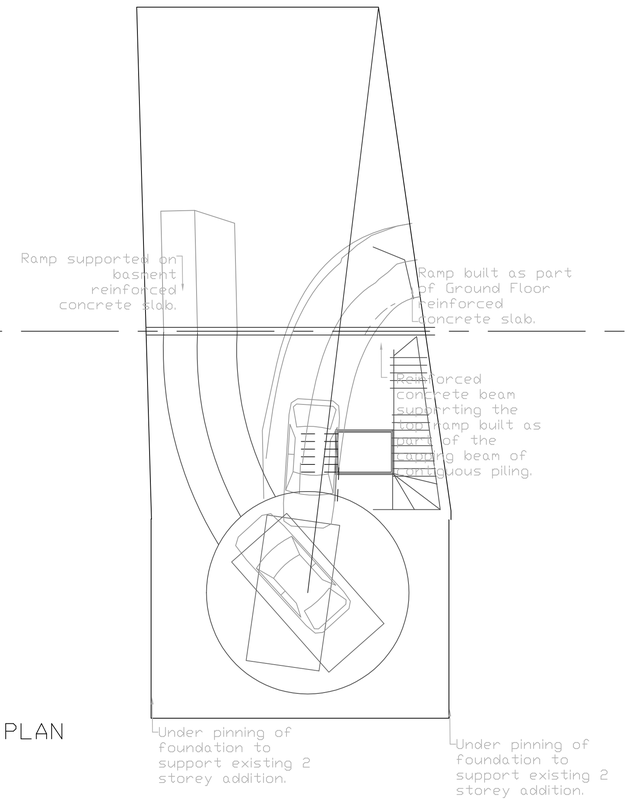

PROPOSED INTERMEDITATE LEVEL

Scale 1:100 @ A1

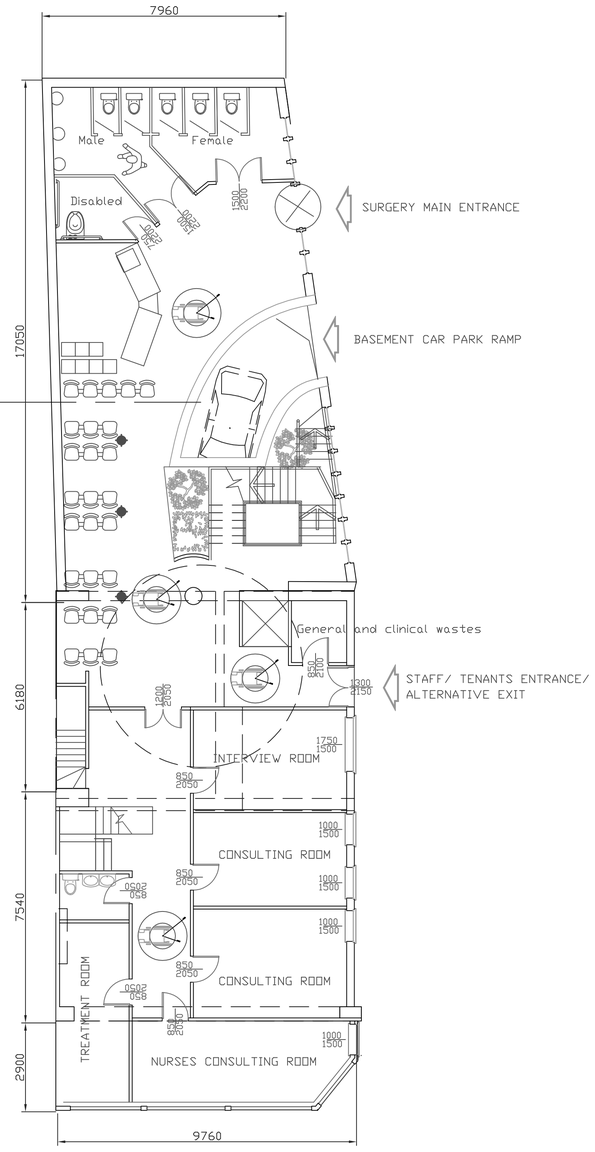

PROPOSED GROUND FLOOR

Scale 1:100 @ A1

0 1 2 3 4 5 m 10 m

PLANS

Architectural Plans # Detail Designs # CAD drawings

Tel: 07931 291679 (m)
020 85610929 (h)

Drawn by: VB

CLIENT: Kingwell Investment Ltd

SCALE: 1:100 @A1

PROJECT: PROPOSED EXTENSION AND CONVERSION AT 759 HIGH ROAD LONDON N17 8AH

29.03.2016

DRAWING TITLE: PROPOSED NEW BASEMENT, INTERMEDIATE AND GROUND FLOOR LEVELS

DRG. NO.: 759HIG/02

REV.: .