

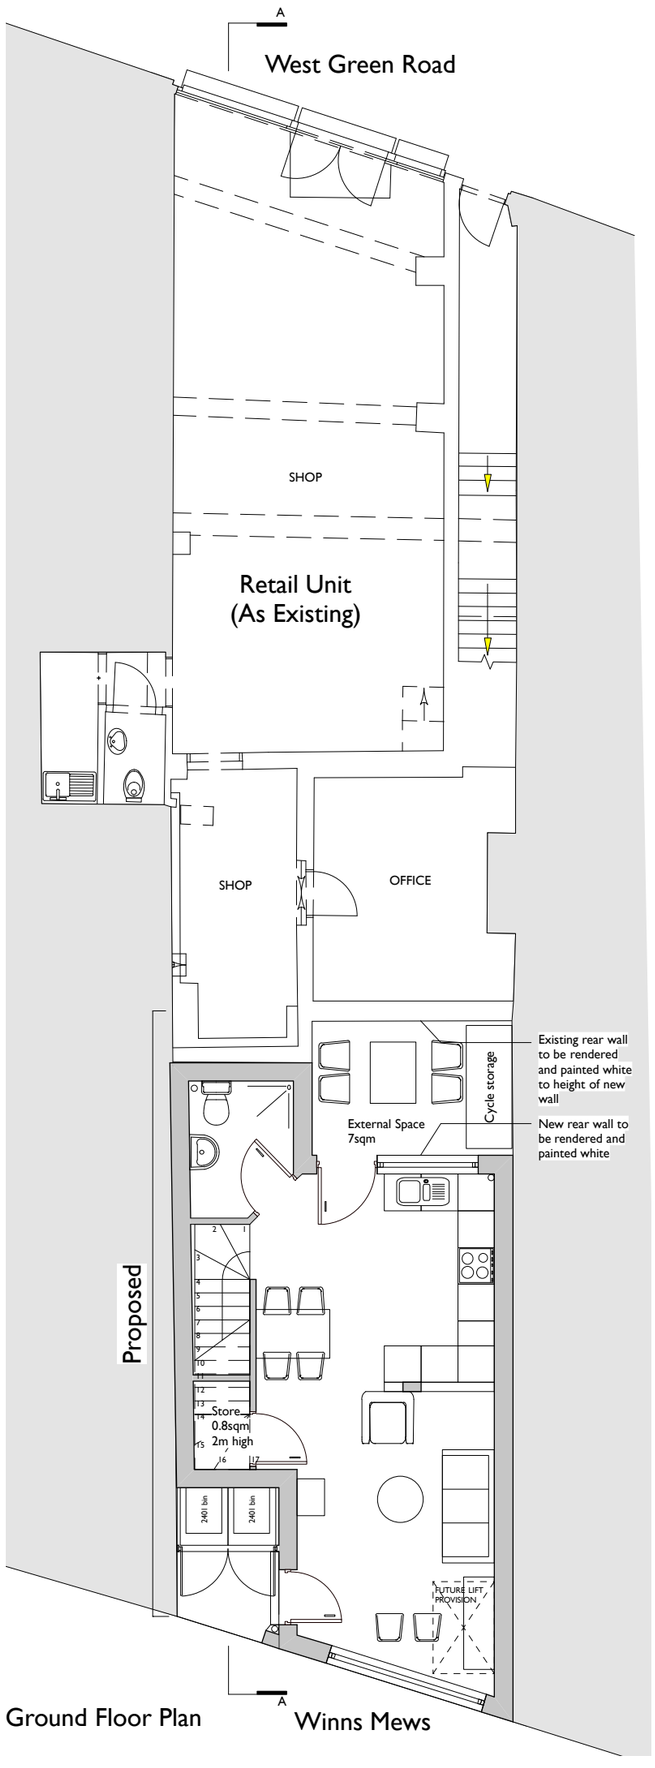


Ground Floor Plan

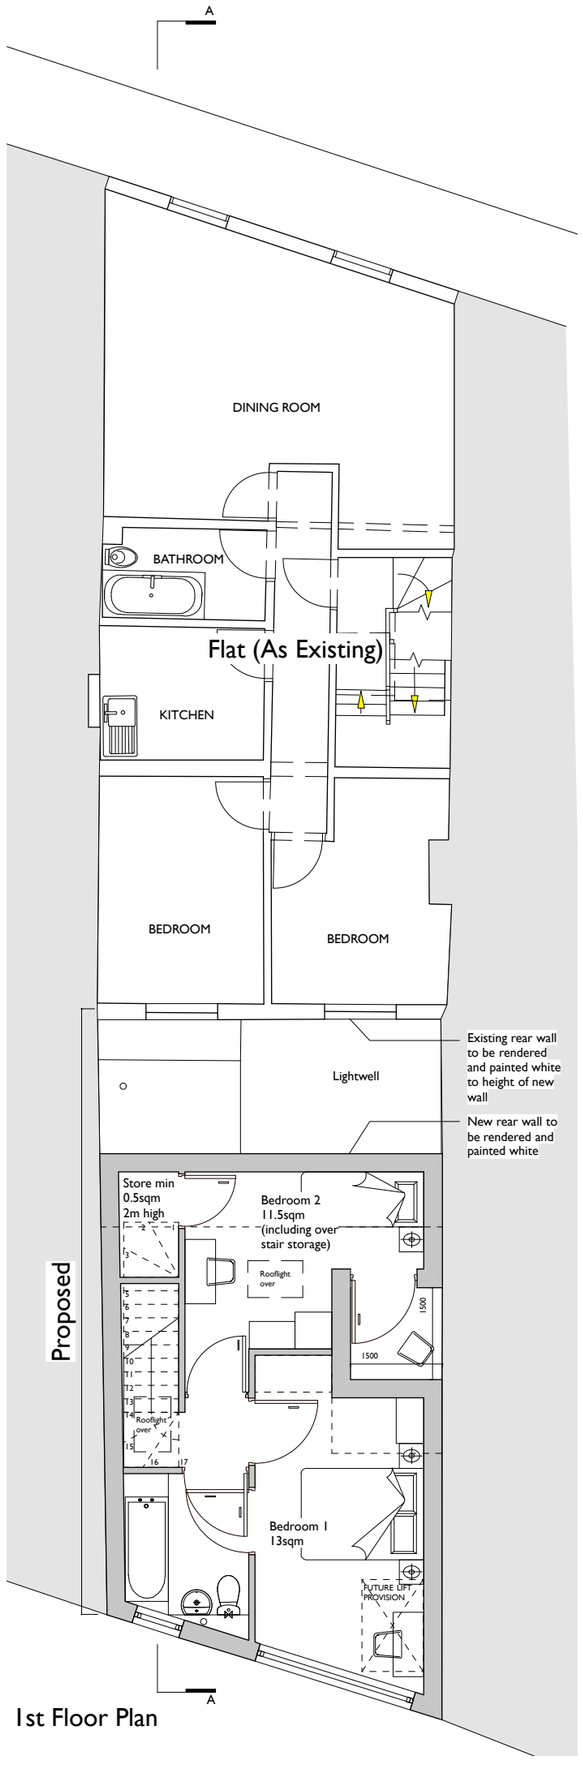

1st Floor Plan

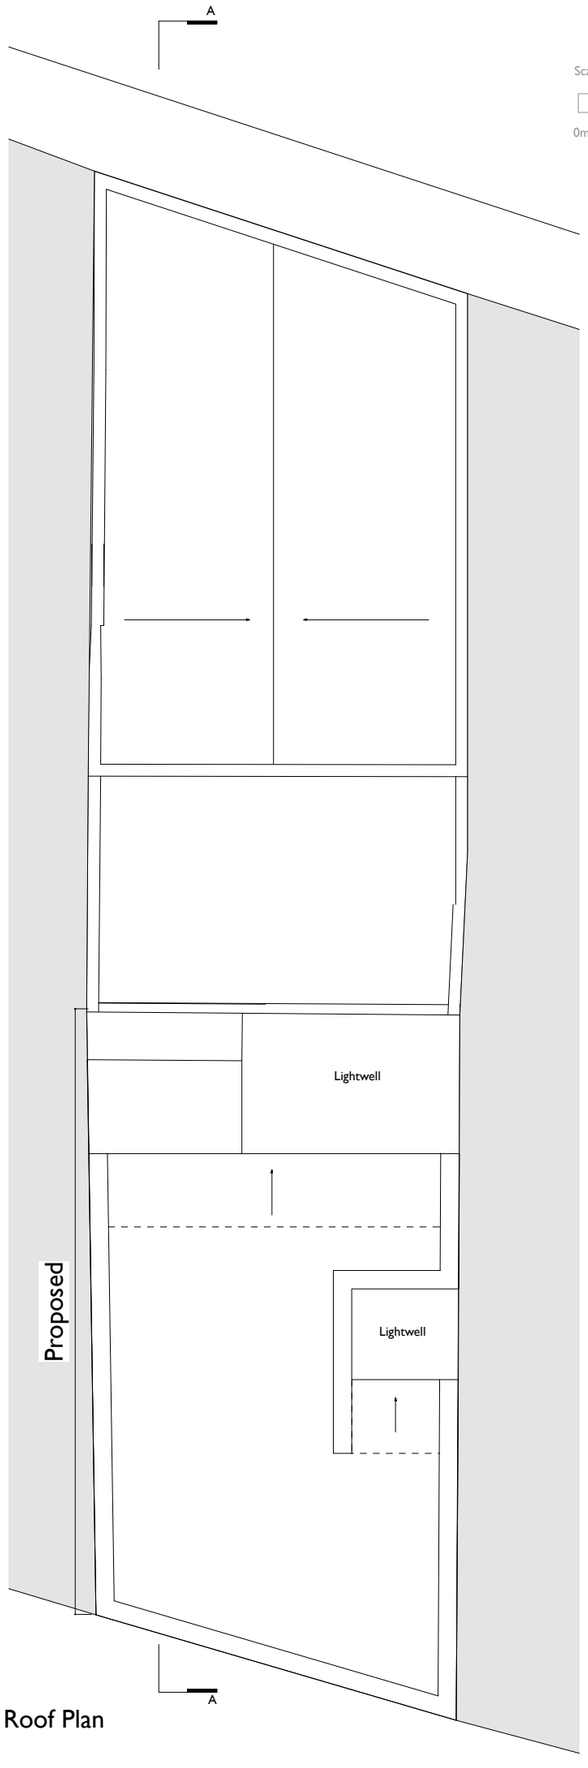

Roof Plan

Scale Bar

0m 1m 2m 3m 4m 5m

COPYRIGHT OF ATELIER MB LTD
DO NOT SCALE FROM THIS DRAWING
DIMENSIONS TO BE CHECKED ON SITE

Key

Existing/context

Proposed

A May 2016	Plan revisions following Client comments.

94 West Green Road,
London

Plans
Proposed

scheme	1658
drwg no.	**P(100)**
rev	A
scale	1:100@A3
date first drawn	Jan 14
drawn	HKW

SK sketch P proposed T tender C construction AB asbuilt

www.ateliermb.co.uk
t 0161 236 0051
e architect@ateliermb.co.uk

Atelier MB
Urban Architects