

1 floor plan as proposed
scale 1:50

0 1m 2m 3m
0.5m
scale bar [1:50@A3]

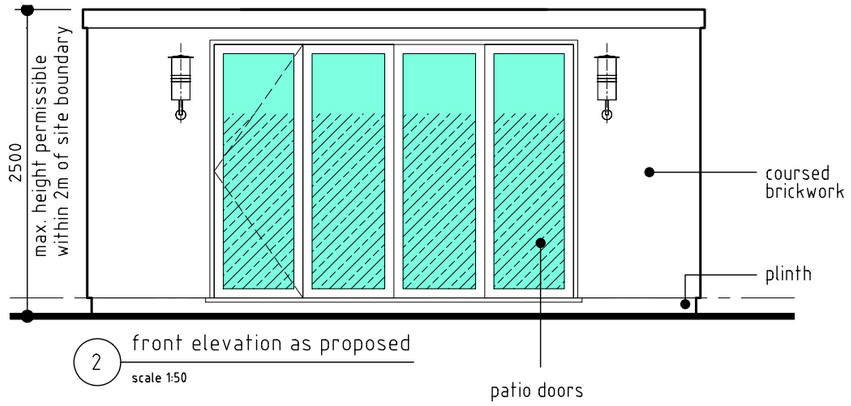

2 front elevation as proposed
scale 1:50

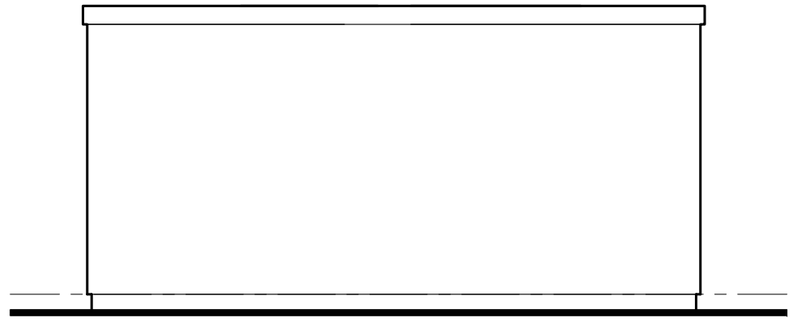

3 back elevation as proposed
scale 1:50

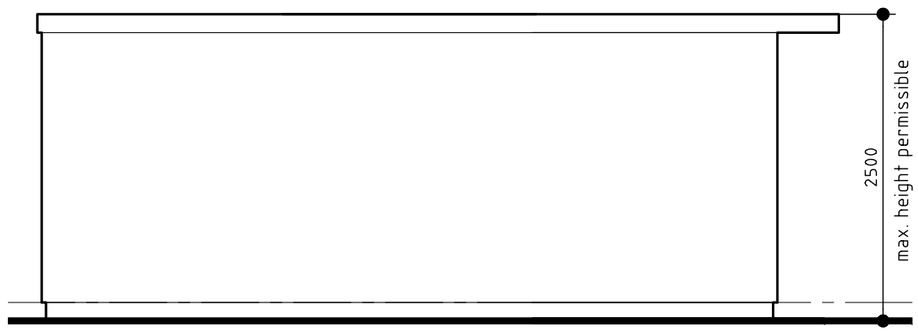

4 left side elevation as proposed
scale 1:50

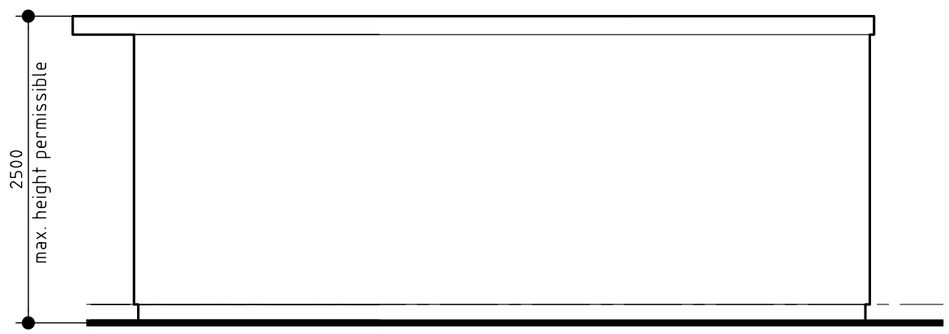

5 right side elevation as proposed
scale 1:50

OUTBUILDING

- building does not exceed 50% of the total area of land around the original house
- single storey building is 2.5metres high [within 2metres of the boundary]
- building is for ancillary use [gymnasium]

LEGEND

proposed outbuilding

A OUTBUILDING RESIZED 06.2016

planning

project
1 MEADS ROAD
WOOD GREEN N22 6RN

drawing title
OUTBUILDING - PLANS & ELEVATIONS

G D ARCHITECTS
41 HARTLAND WAY CROYDON CR0 8RJ
TEL: 020 8405 9782 FAX: 0871 714 6410
E: studio@gd-architects.com

Scale	Project no.		
1:50 AT A3	01338		
	Drawing number		
Date	By	1338_P02	Rev
JUN '16	GD	CAD filename	A
		G:\DWGS\01338	

© gdarchitects