
Jacqui & Harry Back Garden

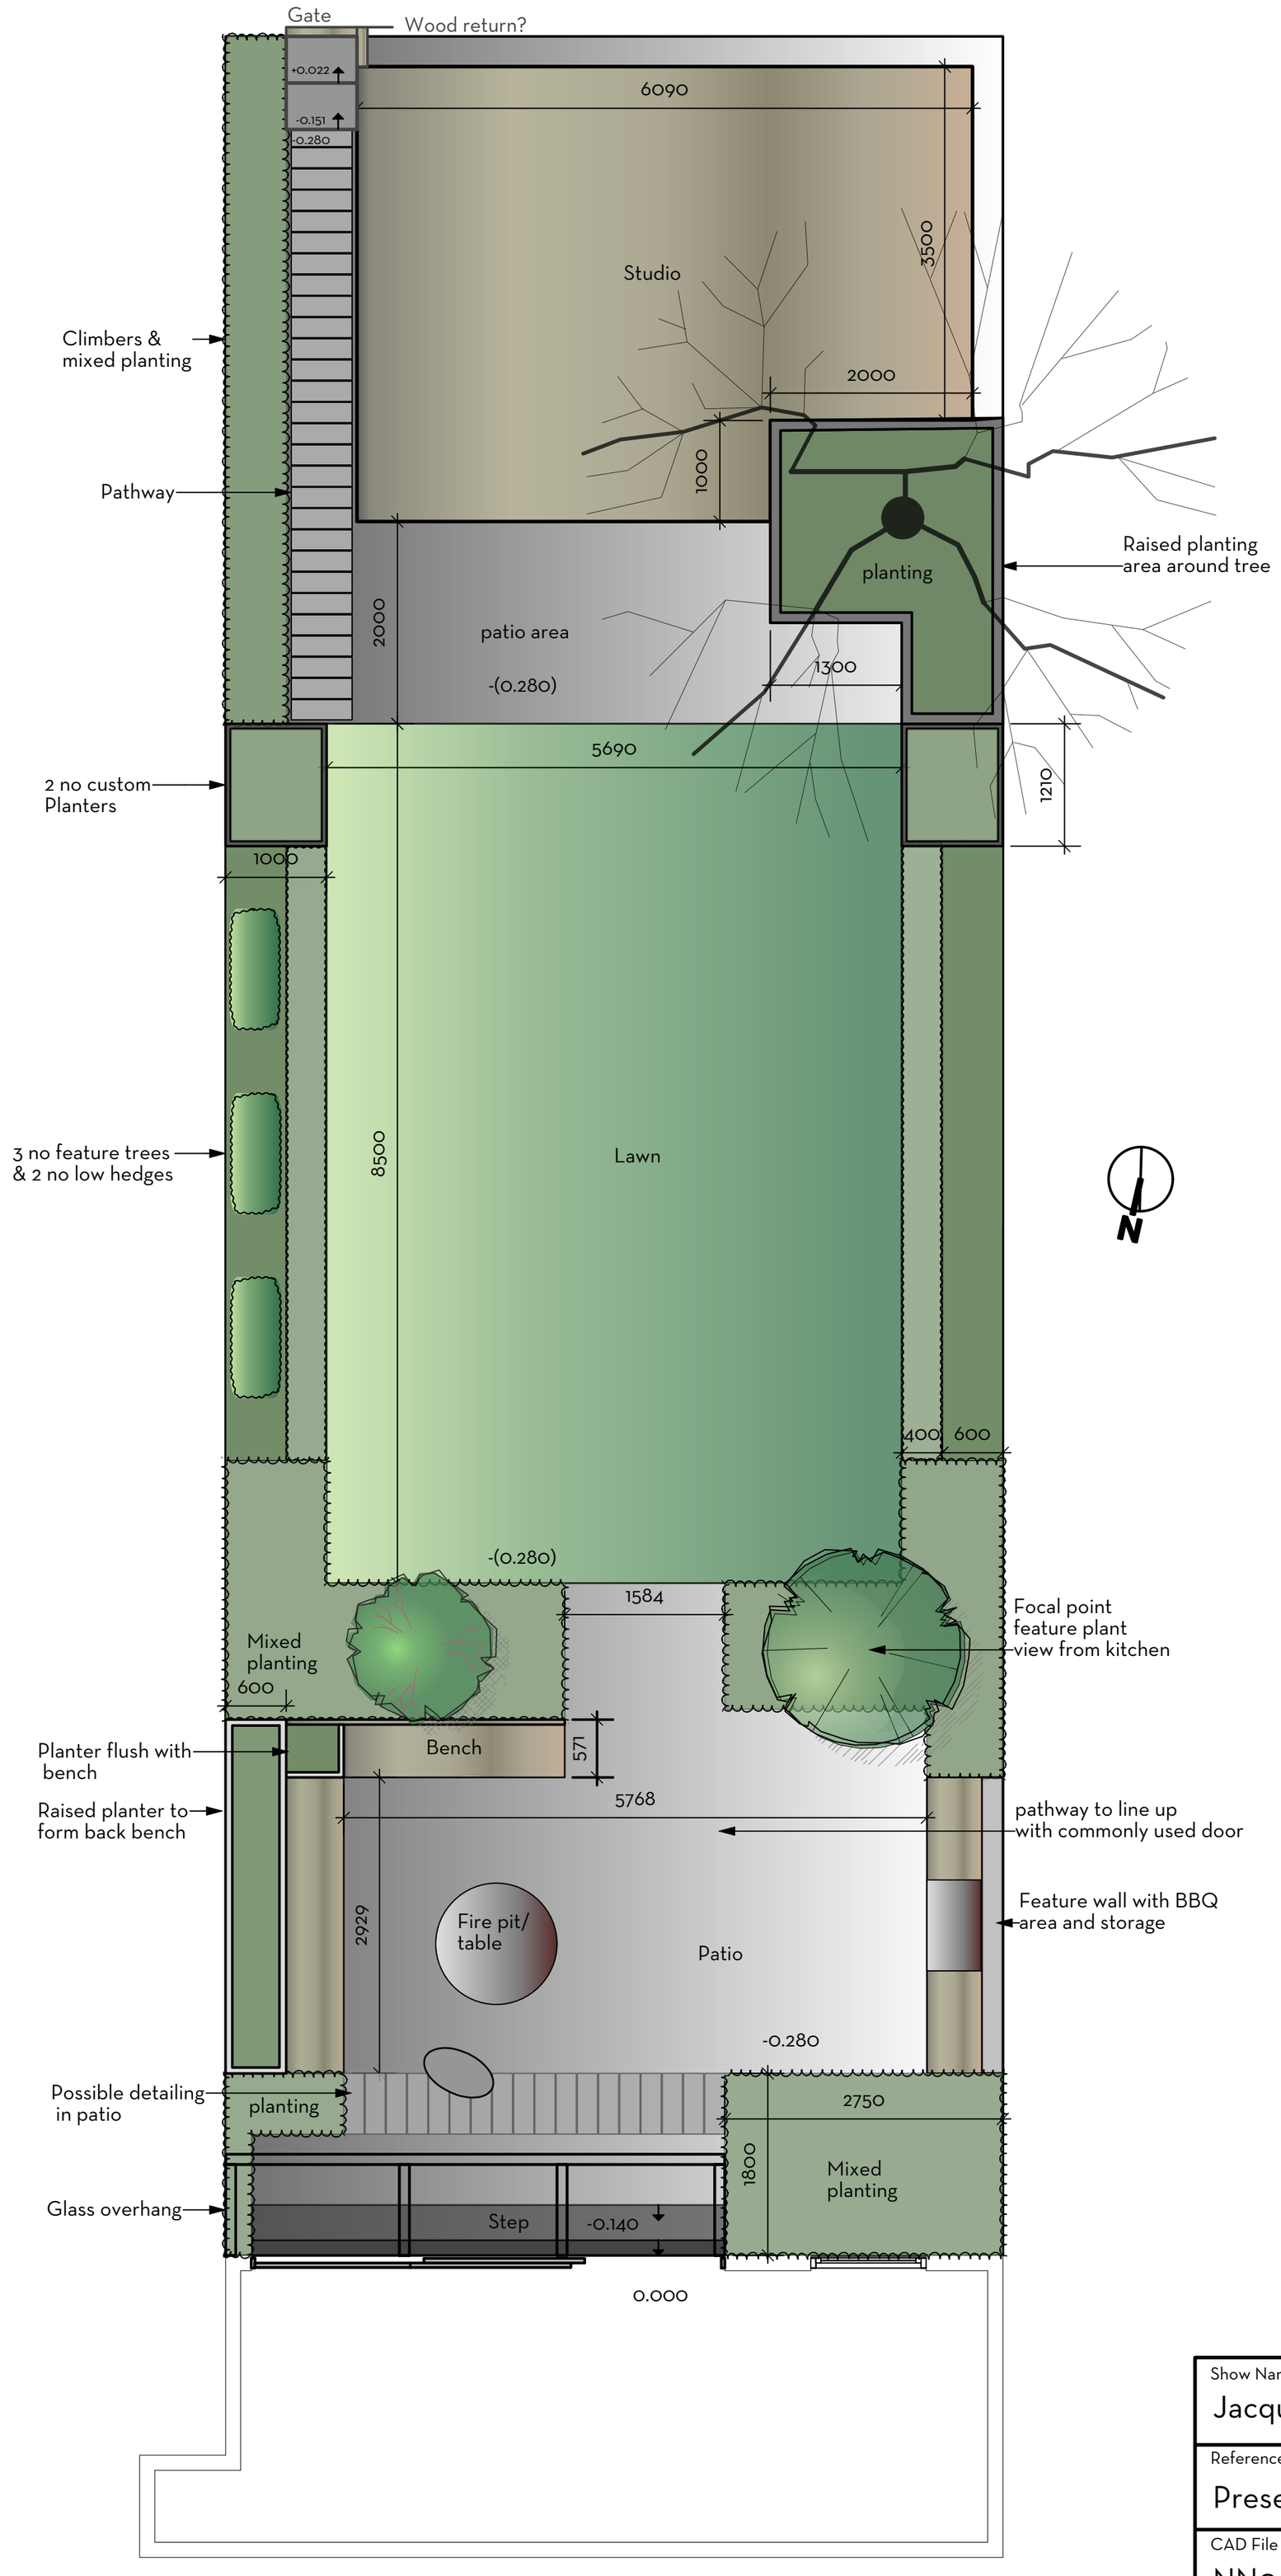

Information

Step and Patio 1
1 no step down from patio doors -140. Tread to be 350mm deep finished in same stone as patio detail with overhang.
Patio stone to be confirmed. Patio detail stone to be supplied by London Stone , plank paving 600x200mm colur to be confirmed. Patio level -280 from datum.
Slot drain along edge of long step. Patio laid to a fall 1:100 away from house towards planting beds. MOT1 sub-base and cement as per London Stone recommendations.

Planter and Benches
Raised planter to form back of bench constructed blockwork on end 50mm wide at top, overall dimensions to be 600 x 3500.
Planter height 900mm, finished top level to be +620mm from datum.Finish to be coloured render or cladding TBC. Small planter to be flush with bench seat constructed as above. Storage bench to be water tight constructed from blockwork and rendered or clad TBC.
Bench seat to be constructed from wood, details TBC.
Second bench to be open below for planting with wood seat to besupported on one side by the planter and by a concrete plinth on the other side 100mm wide. Finished height ofbench seats to be 470mm high, or +190mm from datum.
Bench construction details and wood TBC.
Appropriate concrete foundations to be discussed with designer.

Fire Pit
Construction TBC. Round shape 1200mm diameter.
Level surround to actual fire bowl to be at least 350mm all the way around with fire bowl area to be 500mm in diameter. Finished top level of fire pit to be 550mmhigh or +270mm from datum.

BBQ area
Feature wall to be constructed from block work 215mm x 2929mm x 200mm high. Finish to be rendered or clad TBC. Surface mounted BBQ onto work surface from solid piece of wood TBC. Surface to be 545 x 2929mm. Storage cupboard below constrcuted from cedar slats to match fencing. Details TBC.

Lawn and planting areas
Planting areas to be marked out and prepred with stones, roots and weeds removed, top soil retained, drainage material incorporated into base planting areas and additional imported soil incorporated. Finished soil level of planting areas to be just below patio and lawn. Discuss on site with designer.
Lawn to be artificial grass, supplier TBC. permeable sub-base to lawn area.

Fence and Gate
Western red cedar fence to be constructed from cedar posts 100 x 100mm set into concrete footings at least 400 x 400 x 600mm deep spaced no more than 1800mm apart. Horizontal slats to be 70mm wide and fixed with a gap of 8mm between each slat until 1700mm then gaps to widen to 25mm. Overall fence height on 2 sides garden to be2000mm frompatio level,
finished height of fence to be +1720mm from datum. Fence along back of studio to be 3000 high subject to planning permission.
Intermediate posts to be placed at 900mm to strengthen slats. Gate TBC but subject to planning should be approximately 3000mm high.

Planters
2 x custom planters by Bronzino or Atelier Vierkant 1210 x 1000 x 900mm high. TBC.
1 x planting bed around existing Aesculus hippocampu.
To be constructed from blockwork with appropriate concrete foundations and cladding to be as patio detail paving. 600mm high or +320mm from datum. 100 wide at top with top to be clad in Western Red Cedar with slight lip over vertical faces to be confirmed with designer.

Patio 2, Path & Steps
Paving to be as patio 1, TBC level to be -280 from datum laid to a fall towards lawn area. Path to be constructed from London Stone plank paving 600 x 200mm with 10mm mortar joint, mortar colour to be agreed with designer. MOT 1 sub-base and cement per london Stone recommendations.
2 no steps up to gate 700 x 461mm stone to be as patio with lip overhang to be agreed. Risers to be 129mm.

Services, Lighting, Studio interface
Services to be provided to studio, water and electricity. Lighting for garden, plan will be supplied. Irrigation to beds and planters, water supply tap moved from current location on house and 2 no outdoor sockets to be installed, one near house and one outside studio. Landscaper to liaise with designer and studio manufacturer to ensure correct interface.

NATASHA NUTTALL
GARDEN DESIGN

Show Name: Jacqui & Harry		
Reference: Presentation Plan	Drawn By: Natasha Nuttal	Date: 16/03/16
CAD File Name: NN0047		