



SCALE
0 0.5 1.0 Metre

NOTES

GAZEY ARCHITECTS SHALL HAVE NO RESPONSIBILITY FOR ANY USE MADE OF THIS DOCUMENT OTHER THAN FOR THAT WHICH IT WAS PREPARED AND ISSUED.

ALL DIMENSIONS SHOULD BE CHECKED ON SITE.

DO NOT SCALE FROM THIS DRAWING.

ANY DRAWING ERRORS OR DIVERGENCIES SHOULD BE BROUGHT TO THE ATTENTION OF GAZEY ARCHITECTS AT THE ADDRESS SHOWN.

© Gazey Architects (UK). All rights reserved. 2013

REVISION / DESCRIPTION	DRAWN	CHECKED	DATE
- Issue for Client Review	GG	-	13.05.16
A Issue for Client Review	GG	-	31.05.16
B Application for Planning Consent	GG	-	20.06.16

Gazey Architects

196 Stapleton Hall Road
Haringey
London N4 4QL
United Kingdom
T +44 (0)79 7314 5359

PROJECT TITLE
Dorset Road, Haringey
Adaptation / Extension

DRAWING TITLE
External Elevations
Existing


SCALE
1:50 @ A3

DATE
28.04.16

PROJECT NUMBER
P03_2016

DRAWING NUMBER
(00)AE001E

REVISION
B

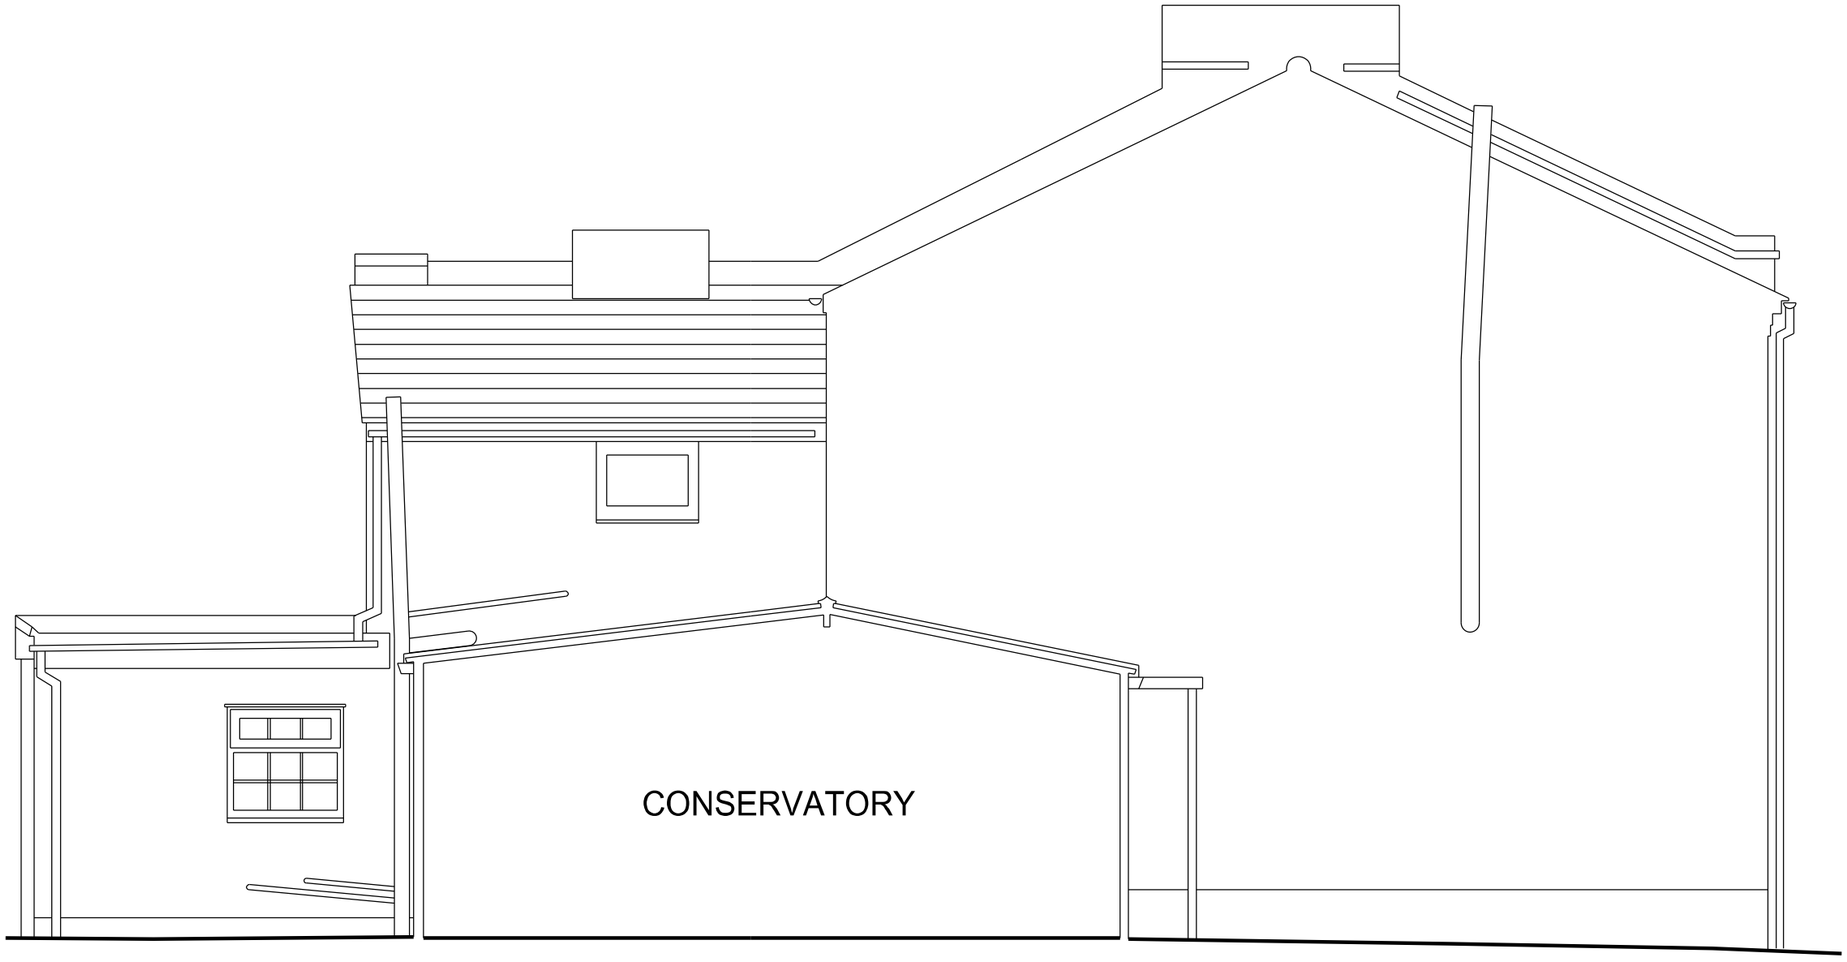

SCALE
0 0.5 1.0 Metre

NOTES

GAZEY ARCHITECTS SHALL HAVE NO RESPONSIBILITY FOR ANY USE MADE OF THIS DOCUMENT OTHER THAN FOR THAT WHICH IT WAS PREPARED AND ISSUED.

ALL DIMENSIONS SHOULD BE CHECKED ON SITE.

DO NOT SCALE FROM THIS DRAWING.

ANY DRAWING ERRORS OR DIVERGENCIES SHOULD BE BROUGHT TO THE ATTENTION OF GAZEY ARCHITECTS AT THE ADDRESS SHOWN.

© Gazey Architects (UK). All rights reserved. 2013

REVISION / DESCRIPTION	DRAWN	CHECKED	DATE
- Issue for Client Review	GG	-	13.05.16
A Issue for Client Review	GG	-	31.05.16
B Application for Planning Consent	GG	-	20.06.16

Gazey Architects

196 Stapleton Hall Road
Haringey
London N4 4QL
United Kingdom
T +44 (0)79 7314 5359

PROJECT TITLE
Dorset Road, Haringey
Adaptation / Extension

DRAWING TITLE
External Side Elevation
Existing


SCALE
1:50 @ A3

DATE
28.04.16

PROJECT NUMBER
P03_2016

DRAWING NUMBER
(00)AE002E

REVISION
B

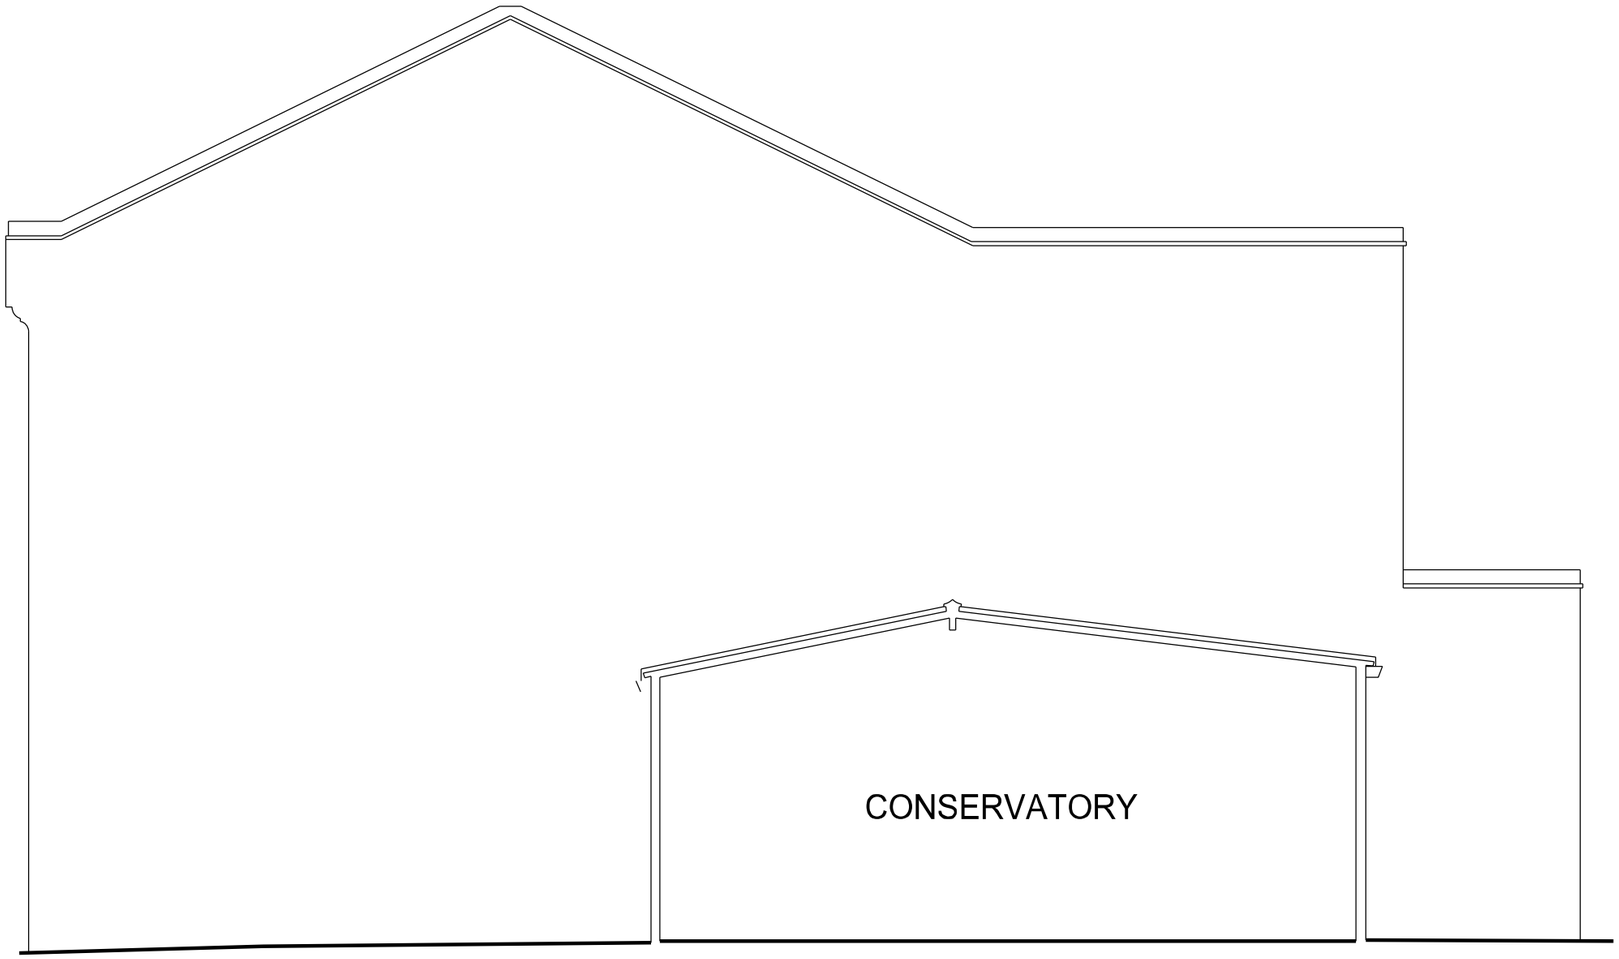

SCALE
0 0.5 1.0 Metre

NOTES

GAZEY ARCHITECTS SHALL HAVE NO RESPONSIBILITY FOR ANY USE MADE OF THIS DOCUMENT OTHER THAN FOR THAT WHICH IT WAS PREPARED AND ISSUED.

ALL DIMENSIONS SHOULD BE CHECKED ON SITE.

DO NOT SCALE FROM THIS DRAWING.

ANY DRAWING ERRORS OR DIVERGENCIES SHOULD BE BROUGHT TO THE ATTENTION OF GAZEY ARCHITECTS AT THE ADDRESS SHOWN.

© Gazey Architects (UK). All rights reserved. 2013

REVISION / DESCRIPTION	DRAWN	CHECKED	DATE
- Issue for Client Review	GG	-	13.05.16
A Issue for Client Review	GG	-	31.05.16
B Application for Planning Consent	GG	-	20.06.16

Gazey Architects

196 Stapleton Hall Road
Haringey
London N4 4QL
United Kingdom
T +44 (0)79 7314 5359

PROJECT TITLE
Dorset Road, Haringey
Adaptation / Extension

DRAWING TITLE
External Side Elevation
Existing


SCALE
1:50 @ A3

DATE
28.04.16

PROJECT NUMBER
P03_2016

DRAWING NUMBER
(00)AE003E

REVISION
B

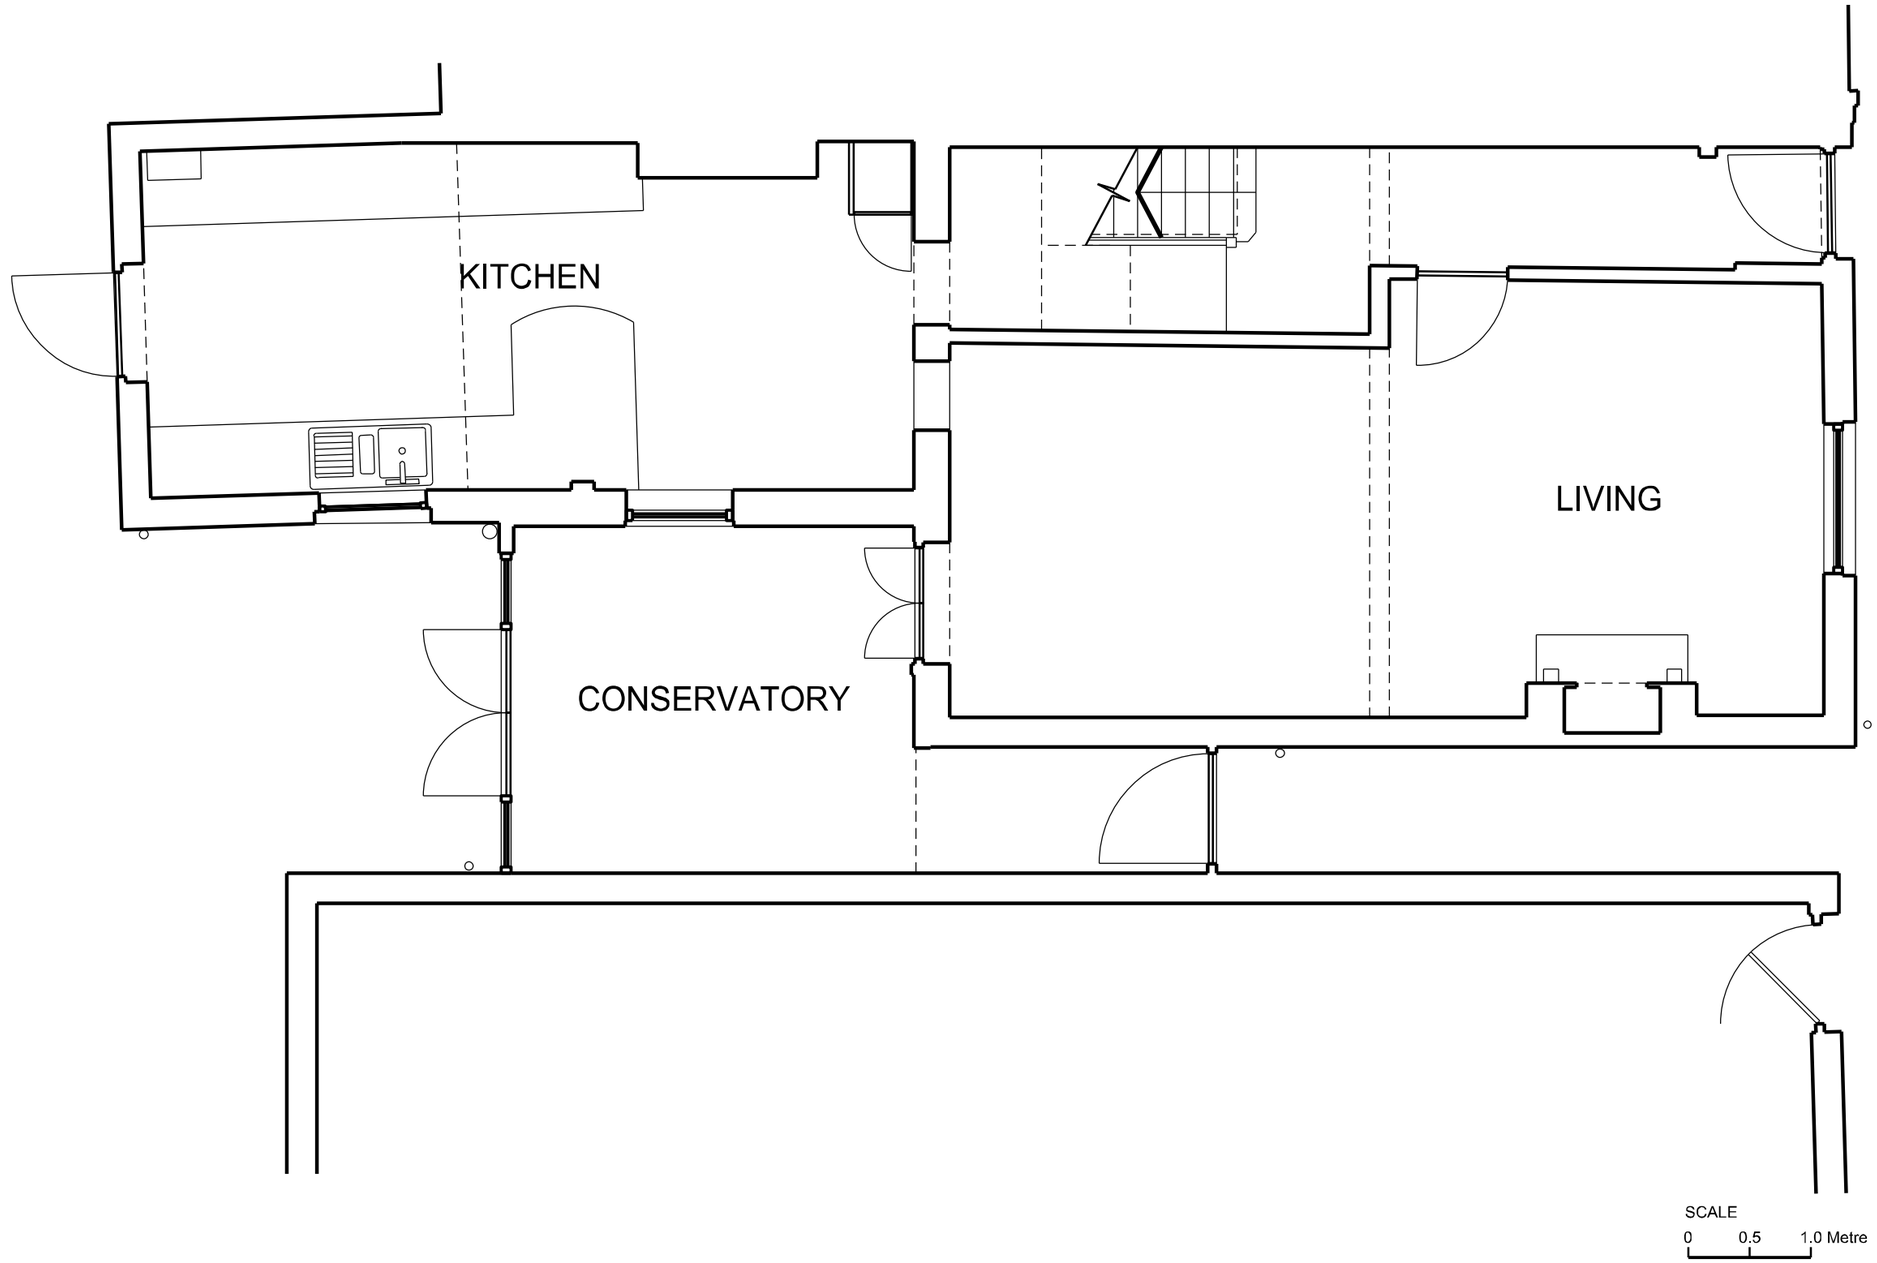

NOTES

GAZEY ARCHITECTS SHALL HAVE NO RESPONSIBILITY FOR ANY USE MADE OF THIS DOCUMENT OTHER THAN FOR THAT WHICH IT WAS PREPARED AND ISSUED.

ALL DIMENSIONS SHOULD BE CHECKED ON SITE.

DO NOT SCALE FROM THIS DRAWING.

ANY DRAWING ERRORS OR DIVERGENCIES SHOULD BE BROUGHT TO THE ATTENTION OF GAZEY ARCHITECTS AT THE ADDRESS SHOWN.

© Gazey Architects (UK). All rights reserved. 2013

REVISION / DESCRIPTION	DRAWN	CHECKED	DATE
- Issue for Client Review	GG	-	13.05.16
A Issue for Client Review	GG	-	31.05.16
B Application for Planning Consent	GG	-	20.06.16

Gazey Architects

196 Stapleton Hall Road
Haringey
London N4 4QL
United Kingdom
T +44 (0)79 7314 5359

PROJECT TITLE
Dorset Road, Haringey
Adaptation / Extension

DRAWING TITLE
Ground Floor Level
Existing Layout


SCALE
1:50 @ A3

DATE
28.04.16

PROJECT NUMBER
P03_2016

DRAWING NUMBER
(00)AP001E

REVISION
B

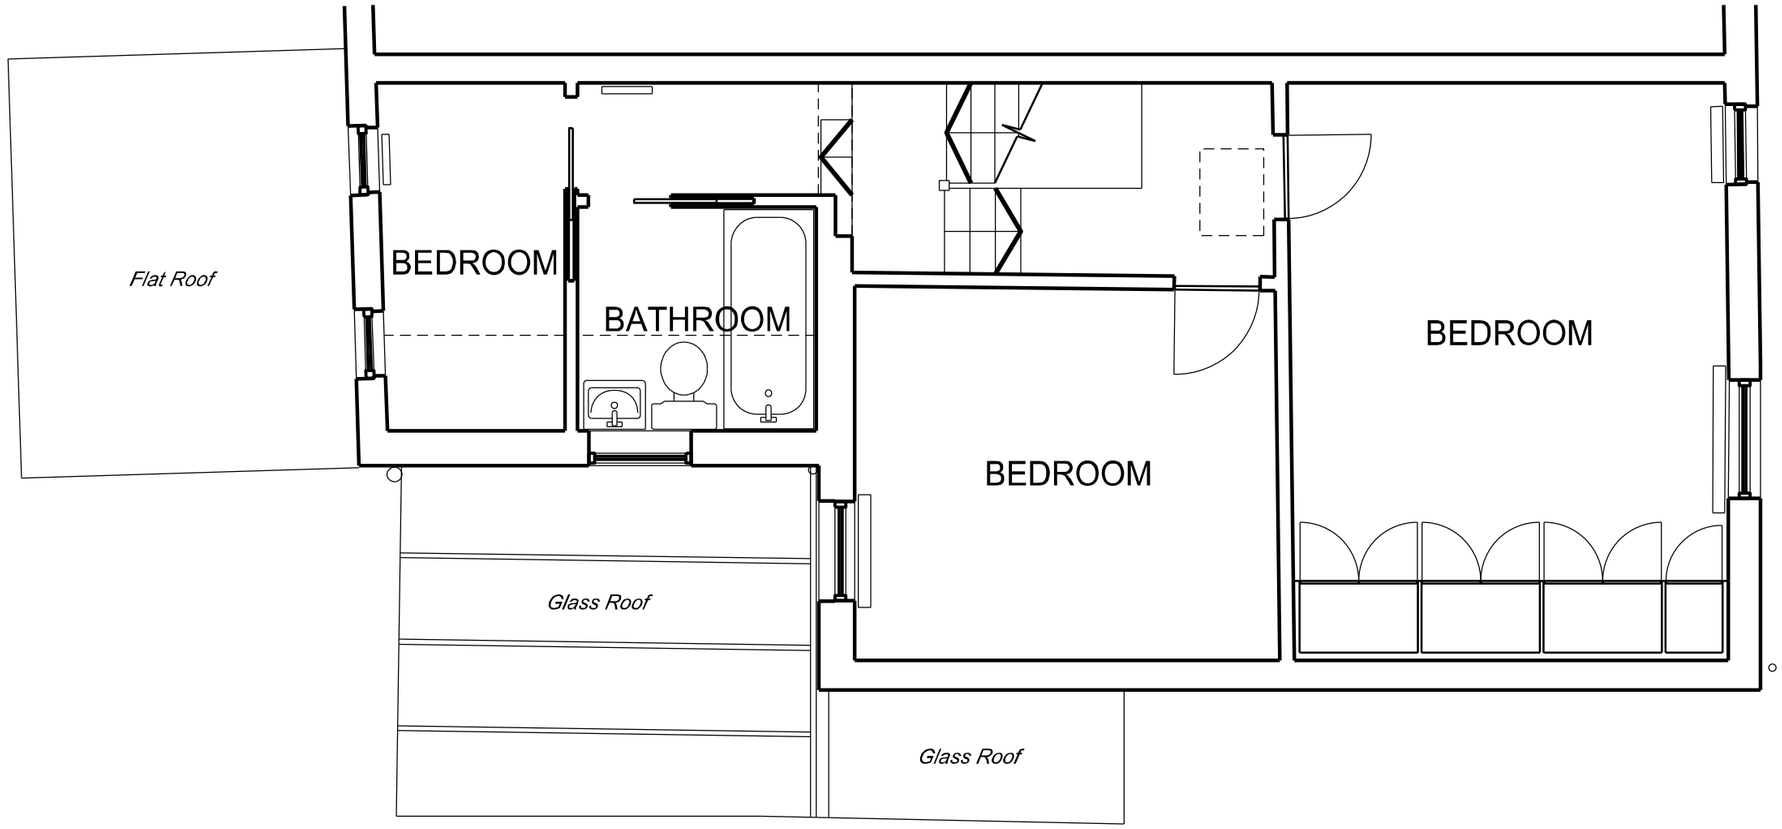

SCALE
0 0.5 1.0 Metre

NOTES

GAZEY ARCHITECTS SHALL HAVE NO RESPONSIBILITY FOR ANY USE MADE OF THIS DOCUMENT OTHER THAN FOR THAT WHICH IT WAS PREPARED AND ISSUED.

ALL DIMENSIONS SHOULD BE CHECKED ON SITE.

DO NOT SCALE FROM THIS DRAWING.

ANY DRAWING ERRORS OR DIVERGENCIES SHOULD BE BROUGHT TO THE ATTENTION OF GAZEY ARCHITECTS AT THE ADDRESS SHOWN.

© Gazey Architects (UK). All rights reserved. 2013

REVISION / DESCRIPTION	DRAWN	CHECKED	DATE
- Issue for Client Review	GG	-	13.05.16
A Issue for Client Review	GG	-	31.05.16
B Application for Planning Consent	GG	-	20.06.16

Gazey Architects

196 Stapleton Hall Road
Haringey
London N4 4QL
United Kingdom
T +44 (0)79 7314 5359

PROJECT TITLE
Dorset Road, Haringey
Adaptation / Extension

DRAWING TITLE
First Floor Level
Existing Layout


SCALE
1:50 @ A3

DATE
28.04.16

PROJECT NUMBER
P03_2016

DRAWING NUMBER
(00)AP002E

REVISION
B

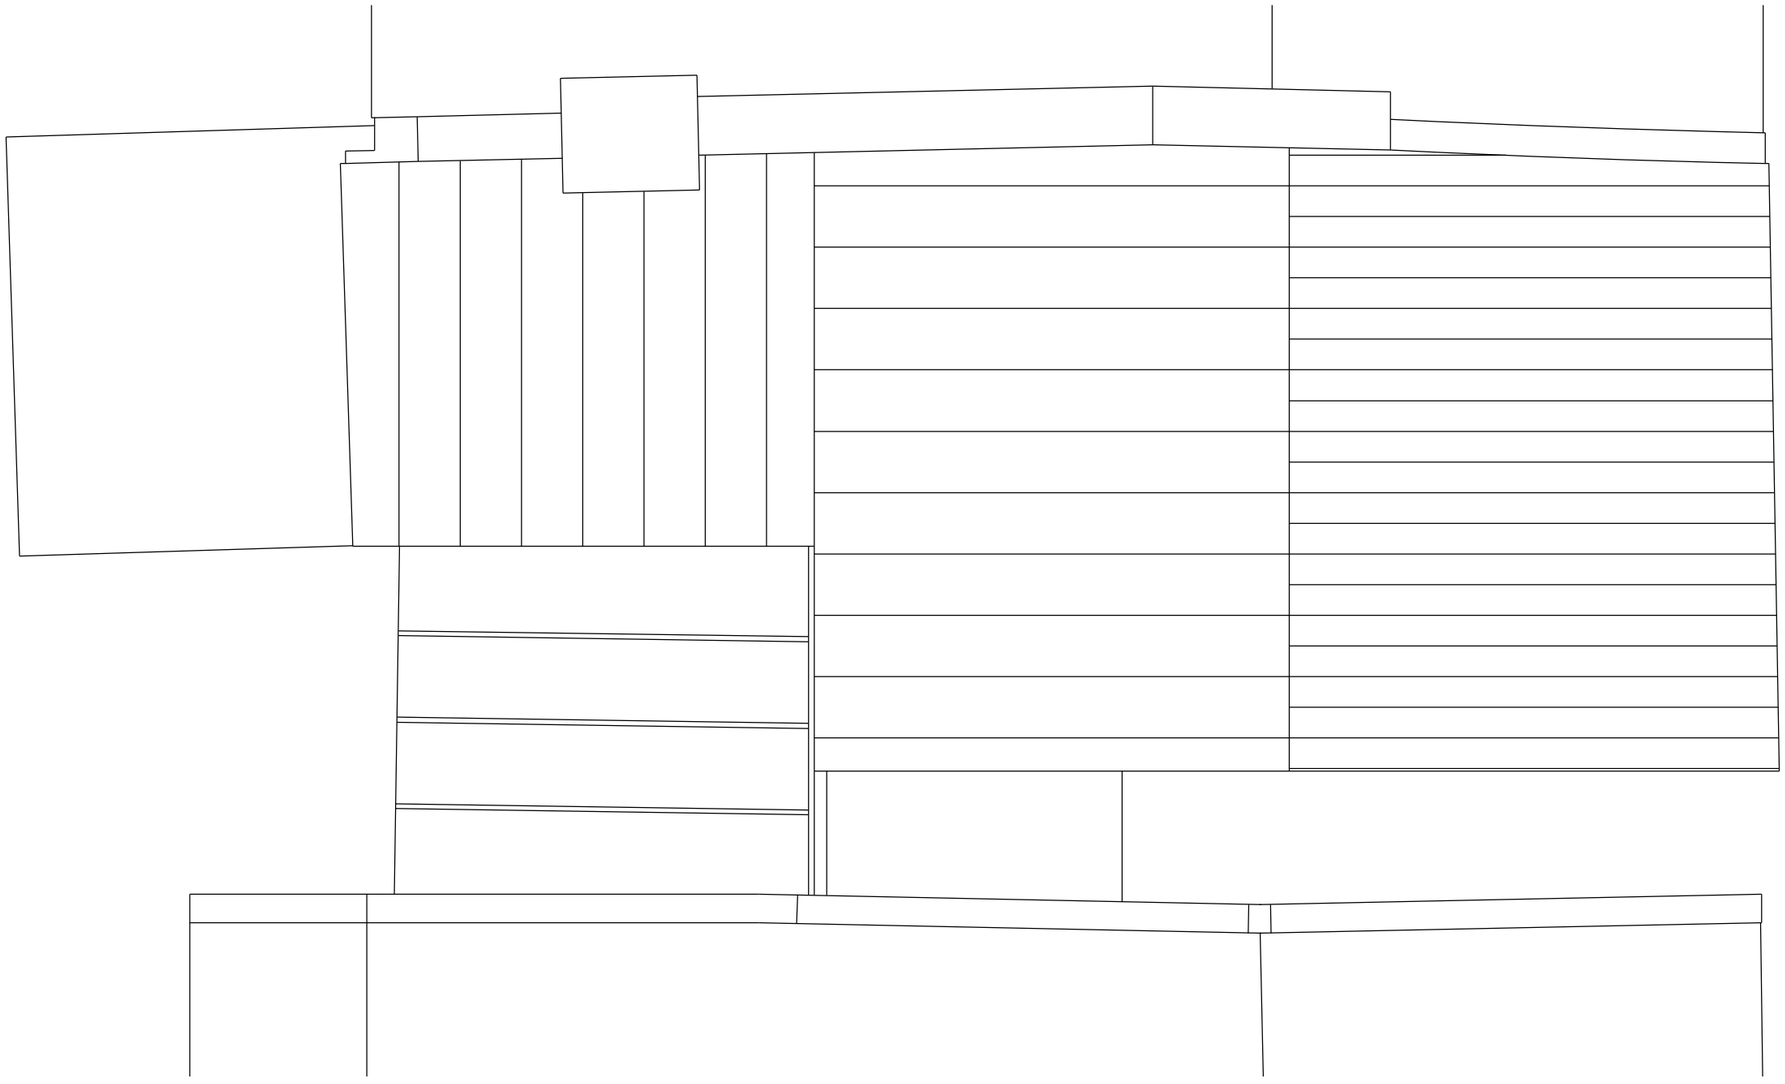

SCALE
0 0.5 1.0 Metre

NOTES

GAZEY ARCHITECTS SHALL HAVE NO RESPONSIBILITY FOR ANY USE MADE OF THIS DOCUMENT OTHER THAN FOR THAT WHICH IT WAS PREPARED AND ISSUED.

ALL DIMENSIONS SHOULD BE CHECKED ON SITE.

DO NOT SCALE FROM THIS DRAWING.

ANY DRAWING ERRORS OR DIVERGENCIES SHOULD BE BROUGHT TO THE ATTENTION OF GAZEY ARCHITECTS AT THE ADDRESS SHOWN.

© Gazey Architects (UK). All rights reserved. 2013

REVISION / DESCRIPTION	DRAWN	CHECKED	DATE
- Issue for Client Review	GG	-	13.05.16
A Issue for Client Review	GG	-	31.05.16
B Application for Planning Consent	GG	-	20.06.16

Gazey Architects

196 Stapleton Hall Road
Haringey
London N4 4QL
United Kingdom
T +44 (0)79 7314 5359

PROJECT TITLE
Dorset Road, Haringey
Adaptation / Extension

DRAWING TITLE
Roof Level
Existing Layout


SCALE
1:50 @ A3

DATE
28.04.16

PROJECT NUMBER
P03_2016

DRAWING NUMBER
(00)AP004E

REVISION
B

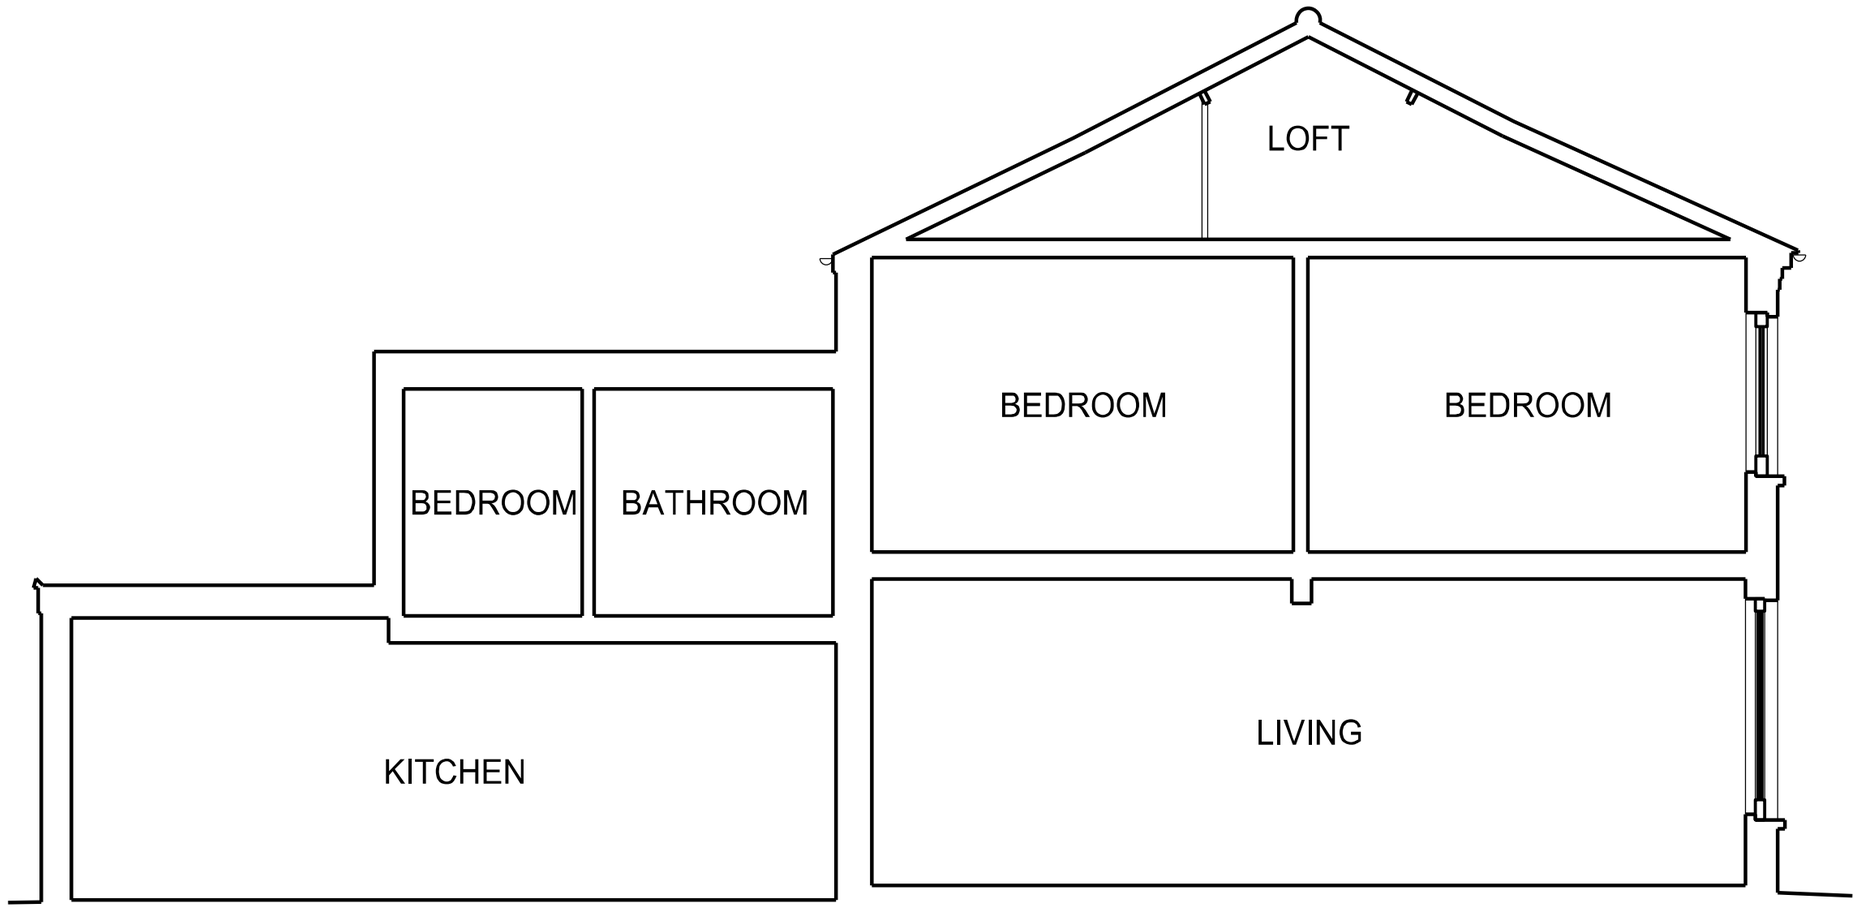

SCALE
0 0.5 1.0 Metre

NOTES

GAZEY ARCHITECTS SHALL HAVE NO RESPONSIBILITY FOR ANY USE MADE OF THIS DOCUMENT OTHER THAN FOR THAT WHICH IT WAS PREPARED AND ISSUED.

ALL DIMENSIONS SHOULD BE CHECKED ON SITE.

DO NOT SCALE FROM THIS DRAWING.

ANY DRAWING ERRORS OR DIVERGENCIES SHOULD BE BROUGHT TO THE ATTENTION OF GAZEY ARCHITECTS AT THE ADDRESS SHOWN.

© Gazey Architects (UK). All rights reserved. 2013

REVISION / DESCRIPTION	DRAWN	CHECKED	DATE
- Issue for Client Review	GG	-	13.05.16
A Issue for Client Review	GG	-	31.05.16
B Application for Planning Consent	GG	-	20.06.16

Gazey Architects

196 Stapleton Hall Road
Haringey
London N4 4QL
United Kingdom
T +44 (0)79 7314 5359

PROJECT TITLE
Dorset Road, Haringey
Adaptation / Extension

DRAWING TITLE
Long Section
Existing

SCALE
1:50 @ A3

DATE
28.04.16

PROJECT NUMBER
P03_2016

DRAWING NUMBER
(00)AS001E

REVISION
B