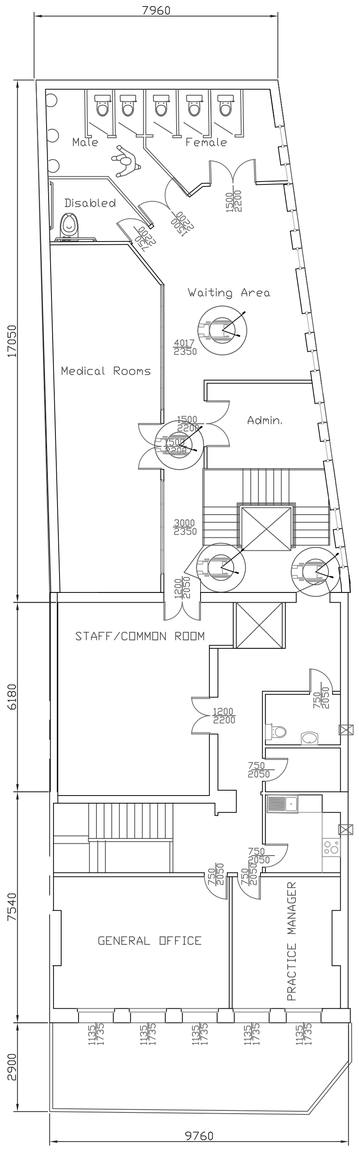

PROPOSED FIRST FLOOR
Scale 1:100 @ A1

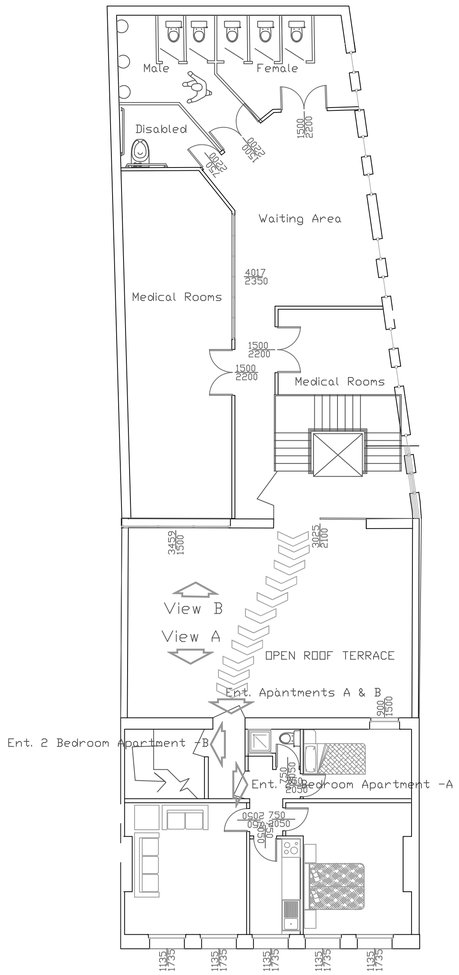

PROPOSED SECOND FLOOR
Scale 1:100 @ A1

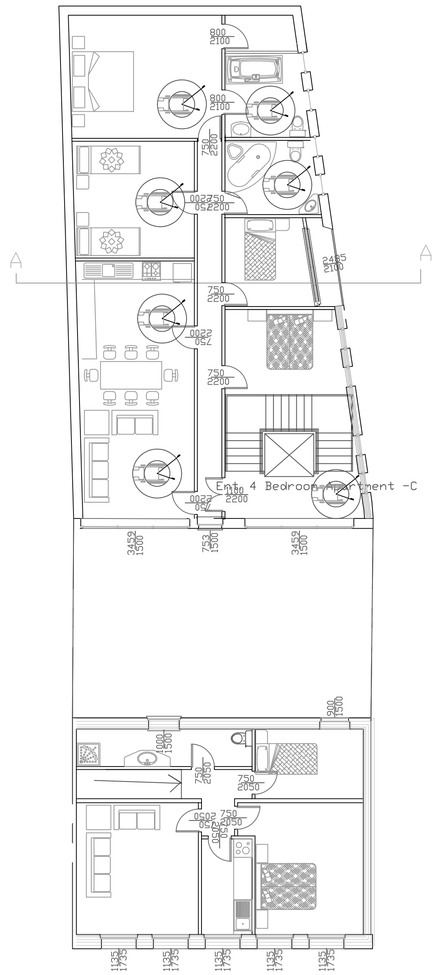

PROPOSED THIRD FLOOD
Scale 1:100 @ A1

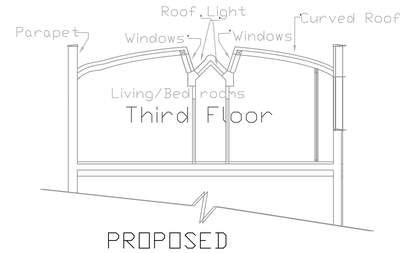

PROPOSED
SECTION A-A
Scale 1:100 @ A1

0 1 2 3 4 5 m 10 m

PLANS

Architectural Plans & Detail Designs & CAD drawings

Tel: 07931 291679 (m)
020 85610929 (h)

Drawn by: VB

CLIENT
Kingwell Investment Ltd

SCALE
1:100 @A1

PROJECT
PROPOSED EXTENSION AND CONVERSION
AT 759 HIGH ROAD
LONDON
N17 8AH

29.03.2016

DRAWING TITLE
PROPOSED FIRST SECOND & THIRD FLOOR

DRG. NO.
759HIG/03

REV.
.