

EXISTING HIGH ROAD ELEVATION

Scale 1:100 @ A1



EXISTING MOSELLE PLACE ELEVATION

Scale 1:100 @ A1



PROPOSED HIGH ROAD ELEVATION

Scale 1:100 @ A1

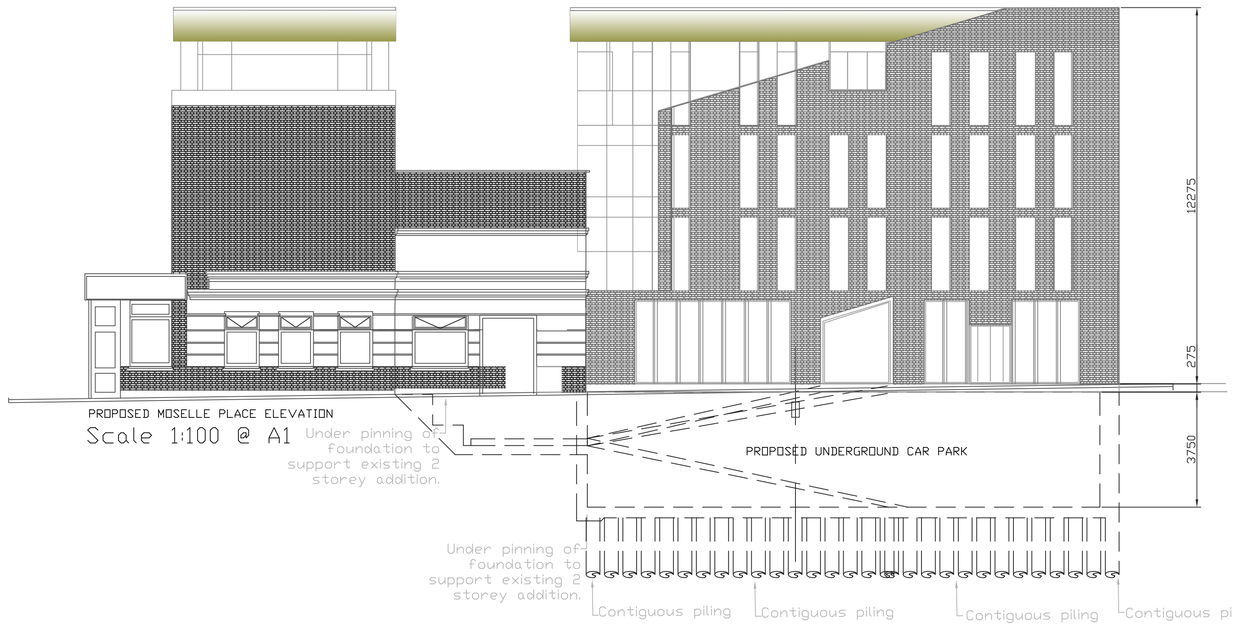

PROPOSED MOSELLE PLACE ELEVATION

Scale 1:100 @ A1



PLANS

Architectural Plans # Detail Designs # CAD drawings

Tel: 07931 291679 (m)
020 85610929 (h)

Drawn by: VB

CLIENT

Kingwell Investment Ltd

SCALE

1:100 @A1

PROJECT

PROPOSED EXTENSION AND CONVERSION
AT 759 HIGH ROAD
LONDON
N17 8AH

29.03.2016

DRAWING TITLE

EXISTING & PROPOSED
ELEVATIONS
HIGH ST./MOSELLE PL.

DRG. NO.

759HIG/04

REV.

.