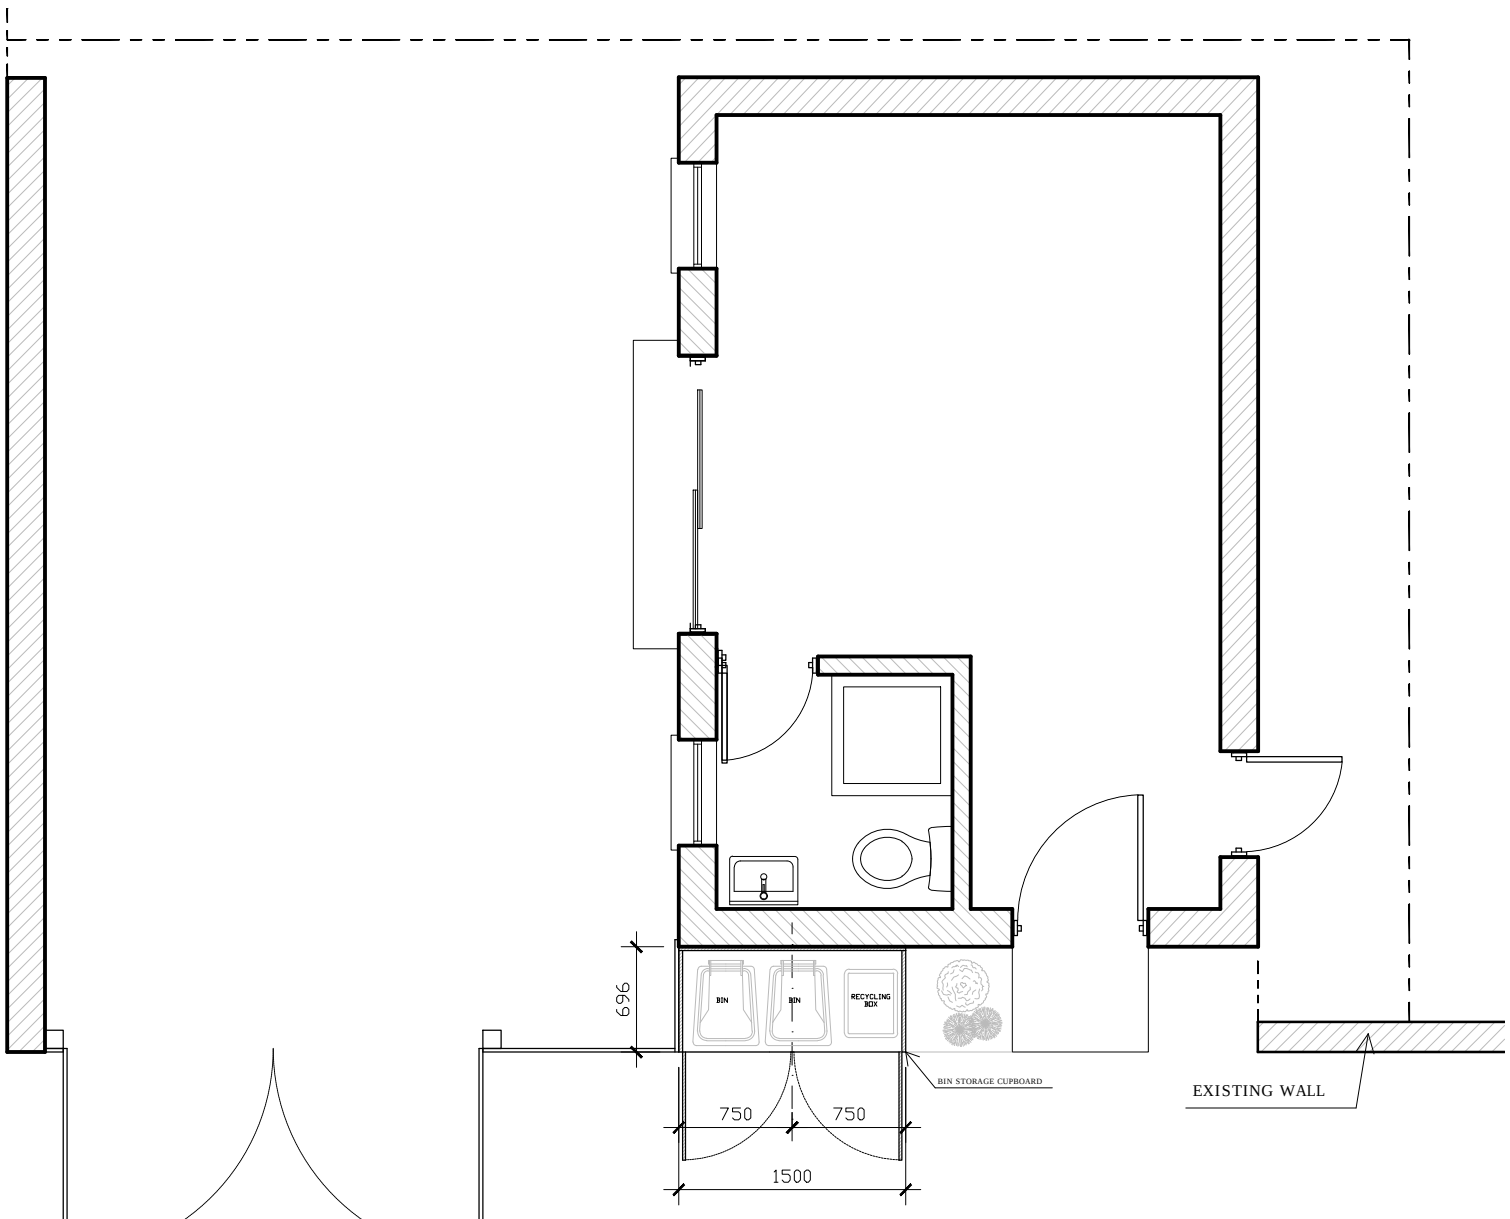

PROPOSED GROUND FLOOR PLAN

Scale 1:50

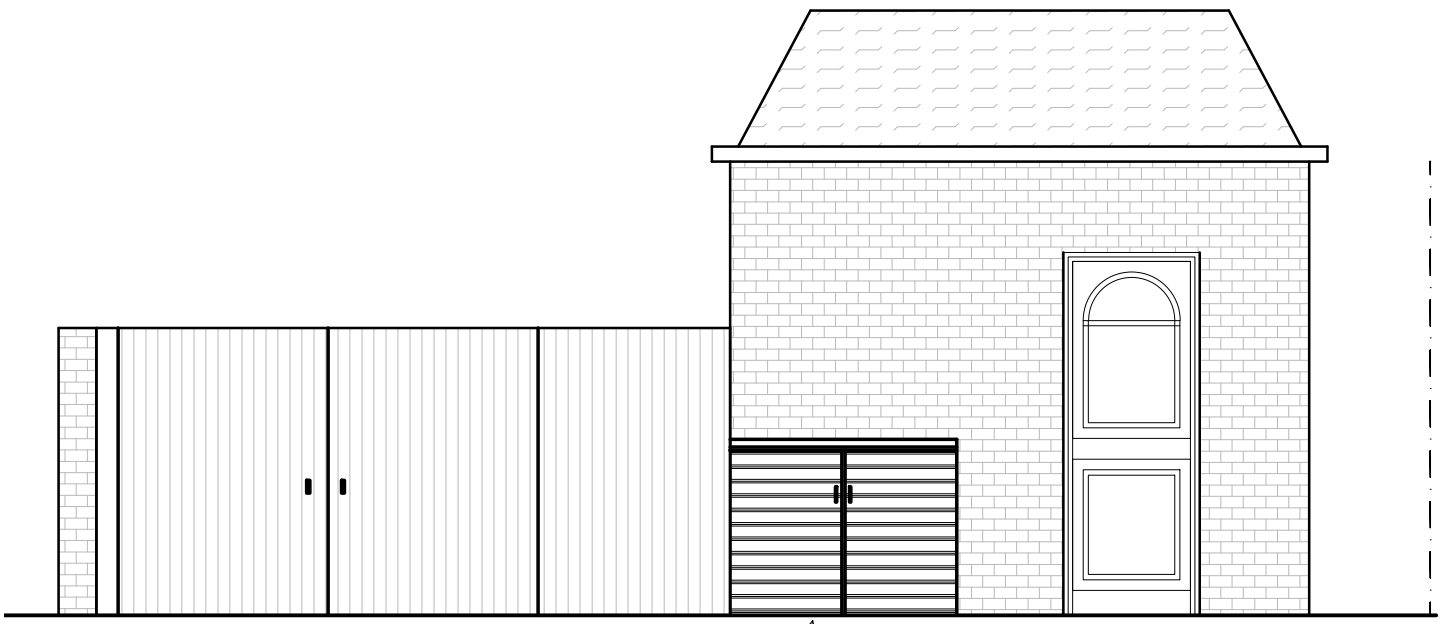

PROPOSED FRONT ELEVATION

Scale 1:50



Image of the idea

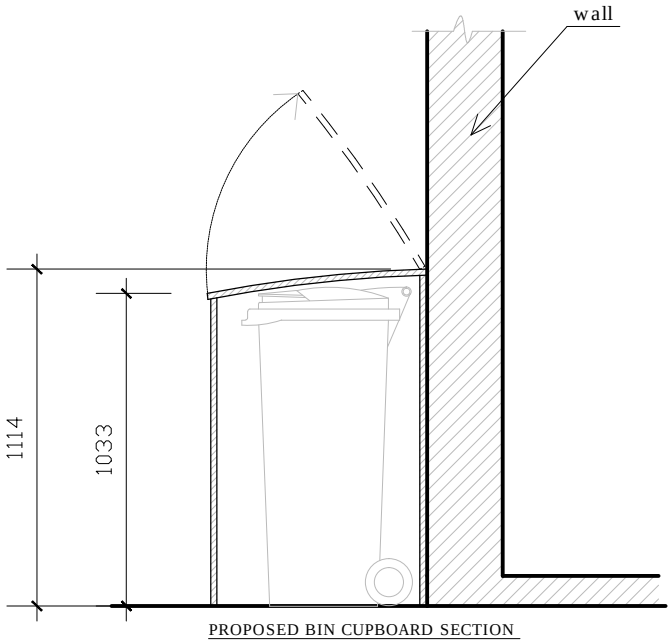

PROPOSED BIN CUPBOARD SECTION

scale 1:25

FORMAT: A3	DRAWING NUMBER: AT-0616
DRAWING TITLE: CUPBOARD FOR BINS	
DRAWN: FRANCISCO A. GUTIERREZ	
CHECKED: ANDREW SCHUTT	
SCALE: 1/50 - 1/25	DATE: 04-07-2016

PROJECT

7 ABBOTS TERRACE, N8