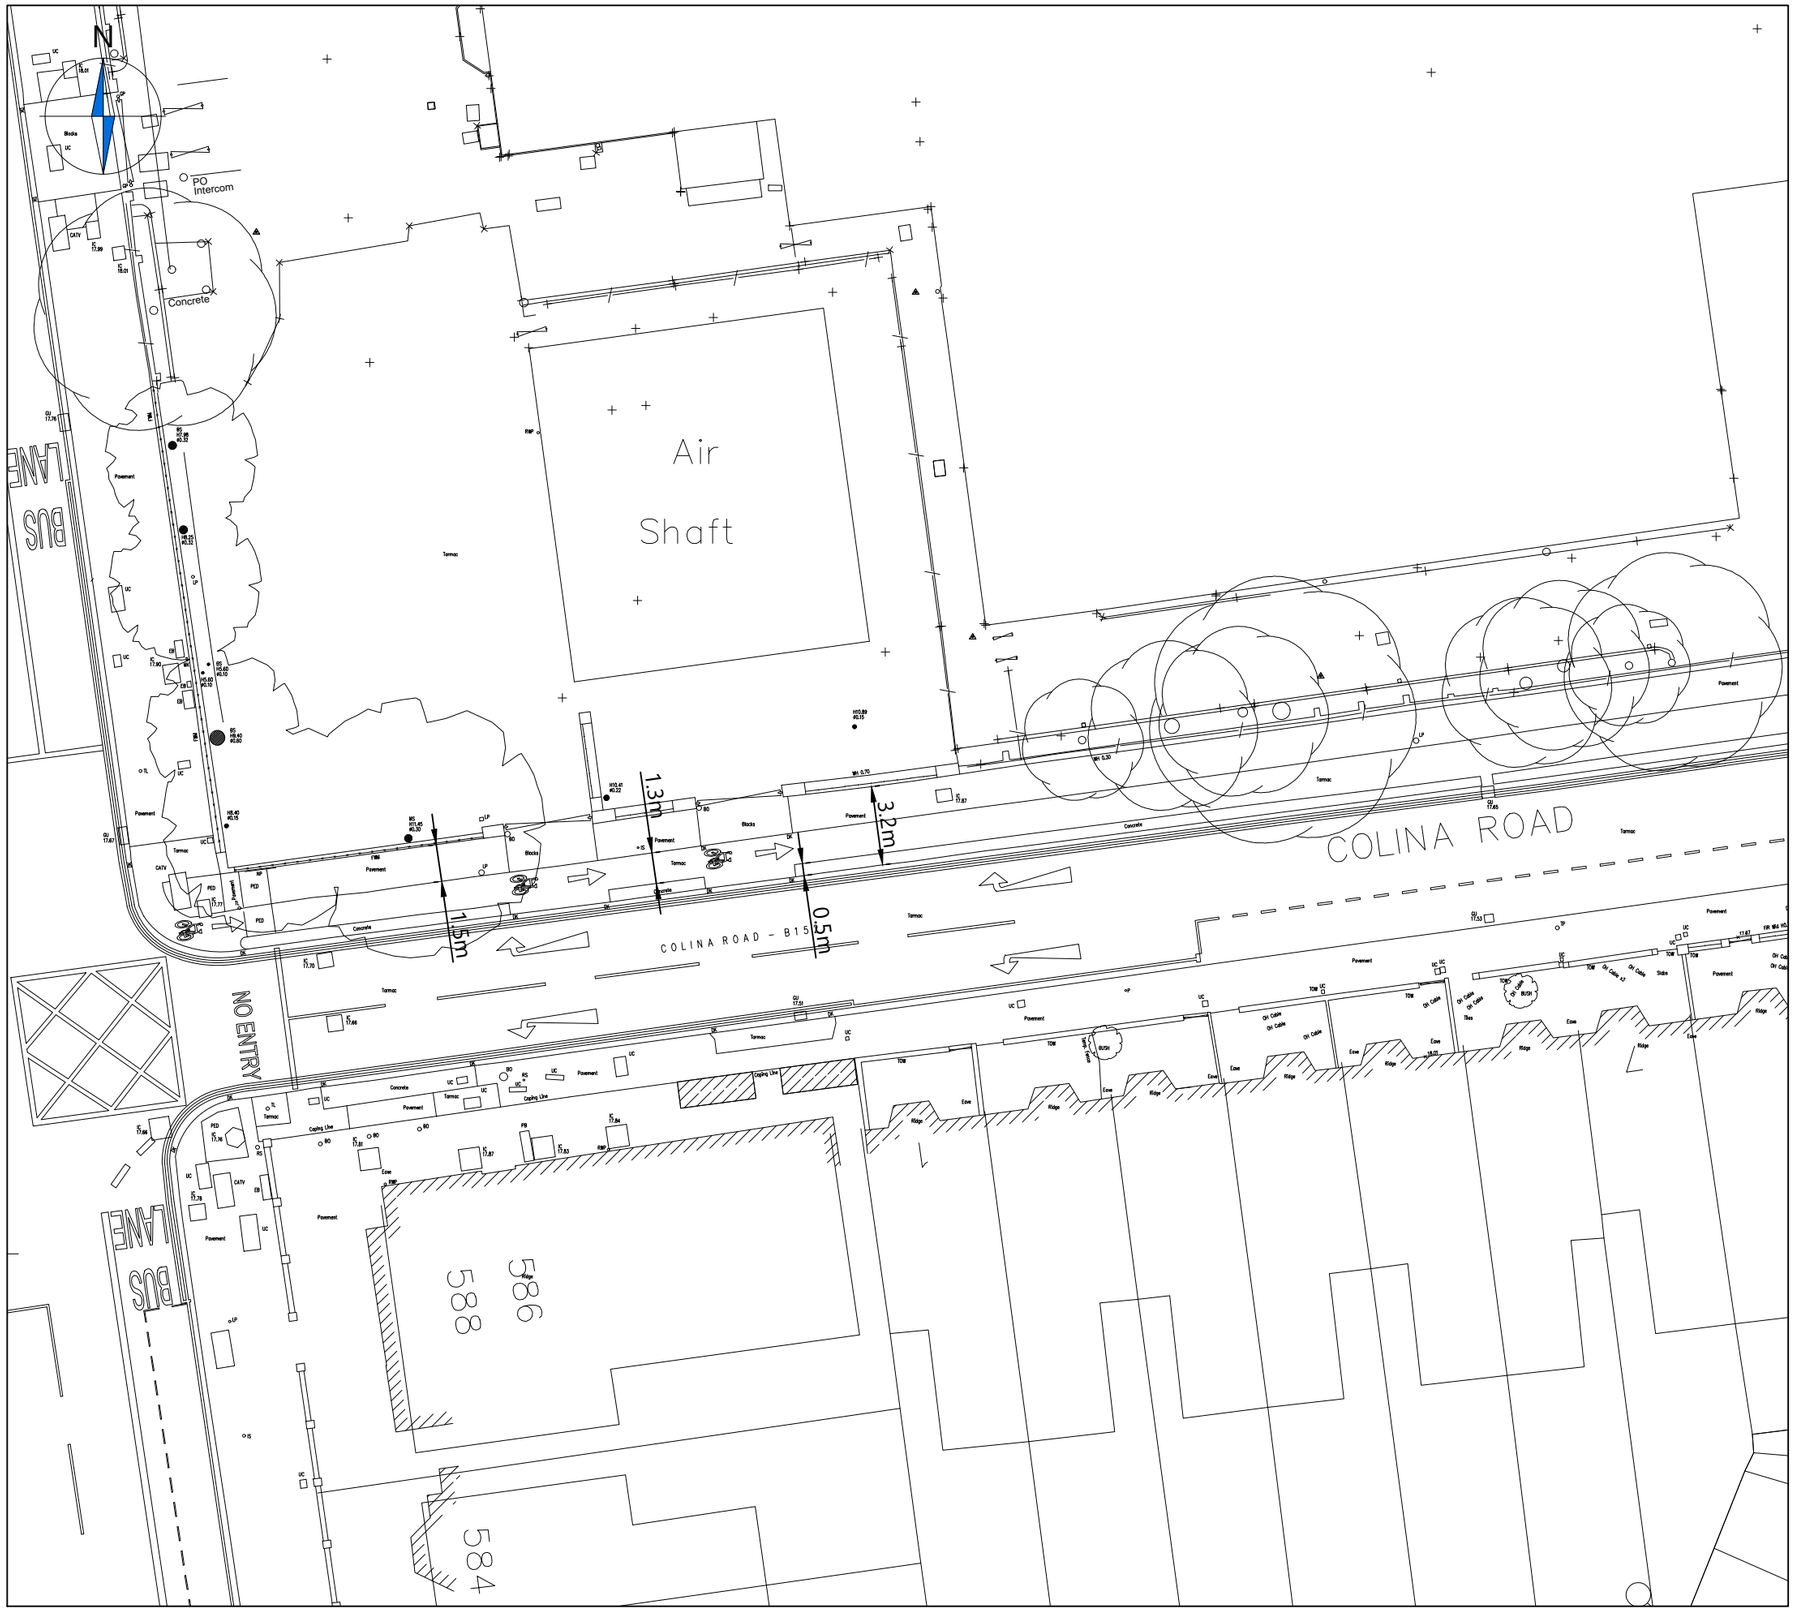

NOTES

1. Do not scale from this drawing.
2. This drawing to be read & printed in colour.
3. This drawing is for illustrative purposes only.

Rev	Details	Drawn	Checked	Date
.	.	.	.	.

REVISION HISTORY

Status:
- ☐ Preliminary
- ☐ For Approval
- ☐ For Construction
- ☑ For Information
- ☐ For Tender
- ☐ As Built

Client:

Hadley Property Group

Project:

584 Green Lanes

Drawing Title:

Existing Colina Road Layout

Scale:	Size:
1:250	A3

Drawn by:	Checked by:	Date:
MW	NB	11.05.16

CANEPARO ASSOCIATES
Transport Planning & Highway Design
131-151 Great Titchfield Street • London • W1W 5BB • Tel. 020 3542 4840

Scheme Ref:	Drawing No:	Sheet :	Rev:
2703	001	1 of 1	.

P:\2015\2703 - GREEN LANES\DRAWINGS\CA_2703_001 - EXISTING COLINA ROAD LAYOUT.DWG

NOTE: The property of this drawing and design is vested in Caneparo Associates Ltd. It must not be copied or reproduced in any way without their prior written consent. © Caneparo Associates Ltd. All rights reserved.