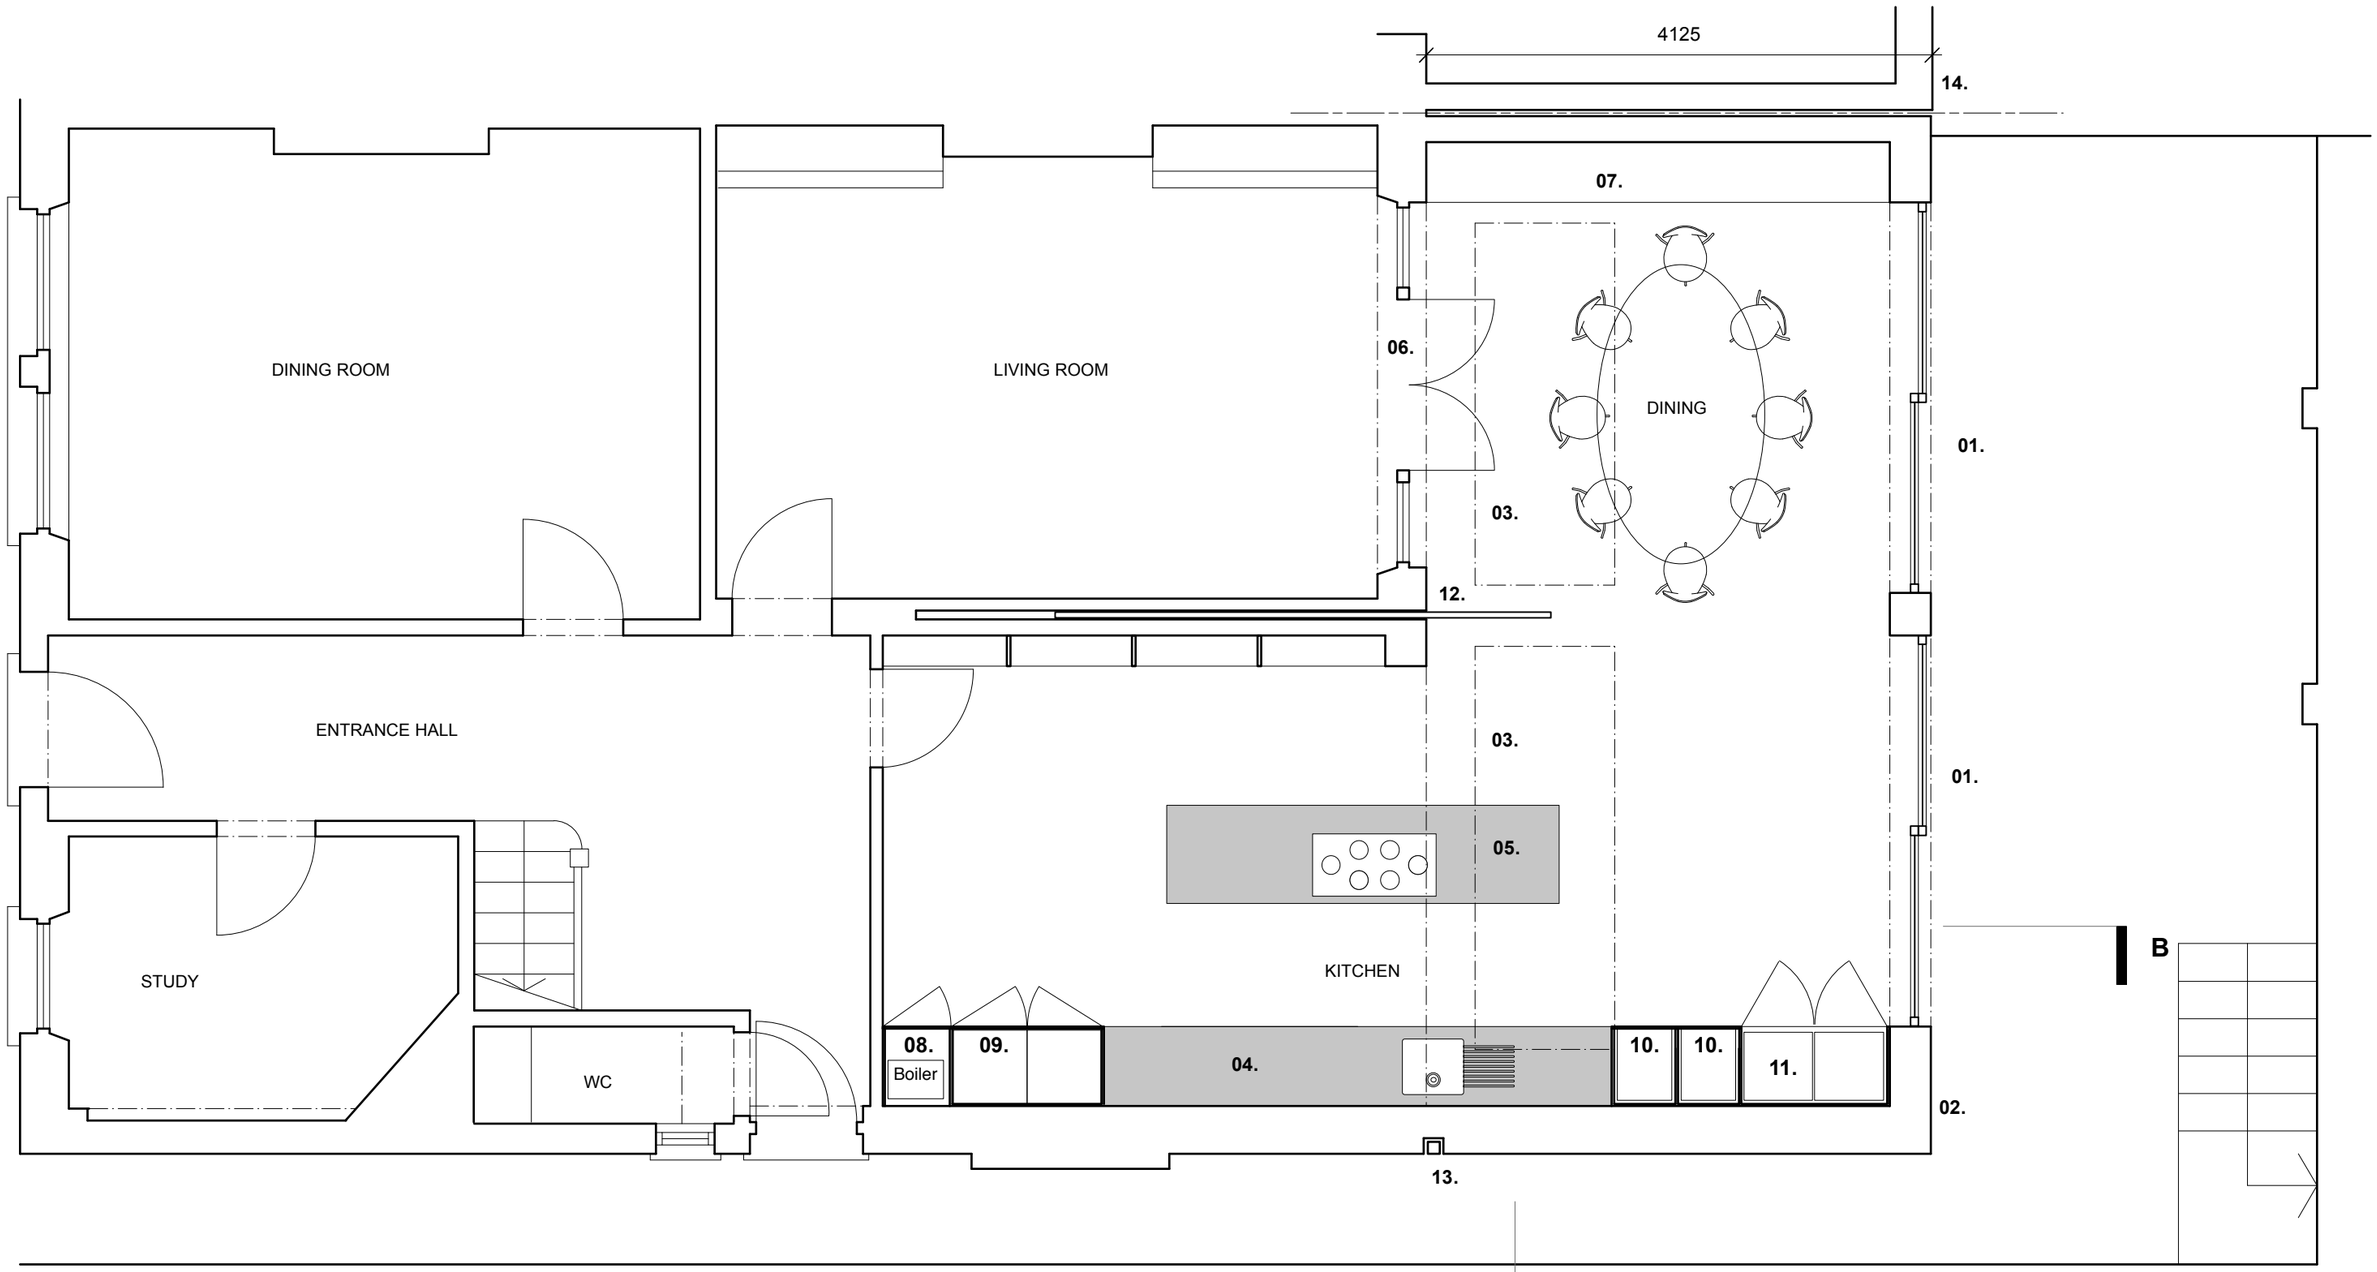


Key

01. Full height sliding metal framed glazed doors
02. Brickwork to match existing
03. Rooflight above
04. Kitchen worktop/ units
05. Island unit
06. Existing glazing
07. Dining storage
08. Full height cupboard to house boiler
09. Full height cupboard to house washer and dryer
10. Pull-out larder cupboard
11. Integrated fridge & freezer
12. Sliding screen
13. Recessed rain water pipe
14. Outline of neighbouring proposed extension

0 1 2 3 4 5 6 7 8 9 10

# GROUND FLOOR

B 28 April 2016 Depth of neighbouring extension indicated
A 9 March 2016 Minor revisions

For information

| | |
|---|---|
| CHL 211 | Ground floor as proposed |
| Scale 1:50 @ A3 | 30 Cholmeley Park N6 5EN |
| January 2015 | |


Appleton Weiner

19 Wallace Road London N1 2PG
Telephone 020 7253 8387



ALL DIMENSIONS TO BE CHECKED ON SITE.
DISCREPANCIES TO BE REFERRED TO APPLETON WEINER.

DO NOT SCALE OFF THIS DRAWING.
ALL DRAWINGS RETAIN APPLETON WEINER COPYRIGHT ©