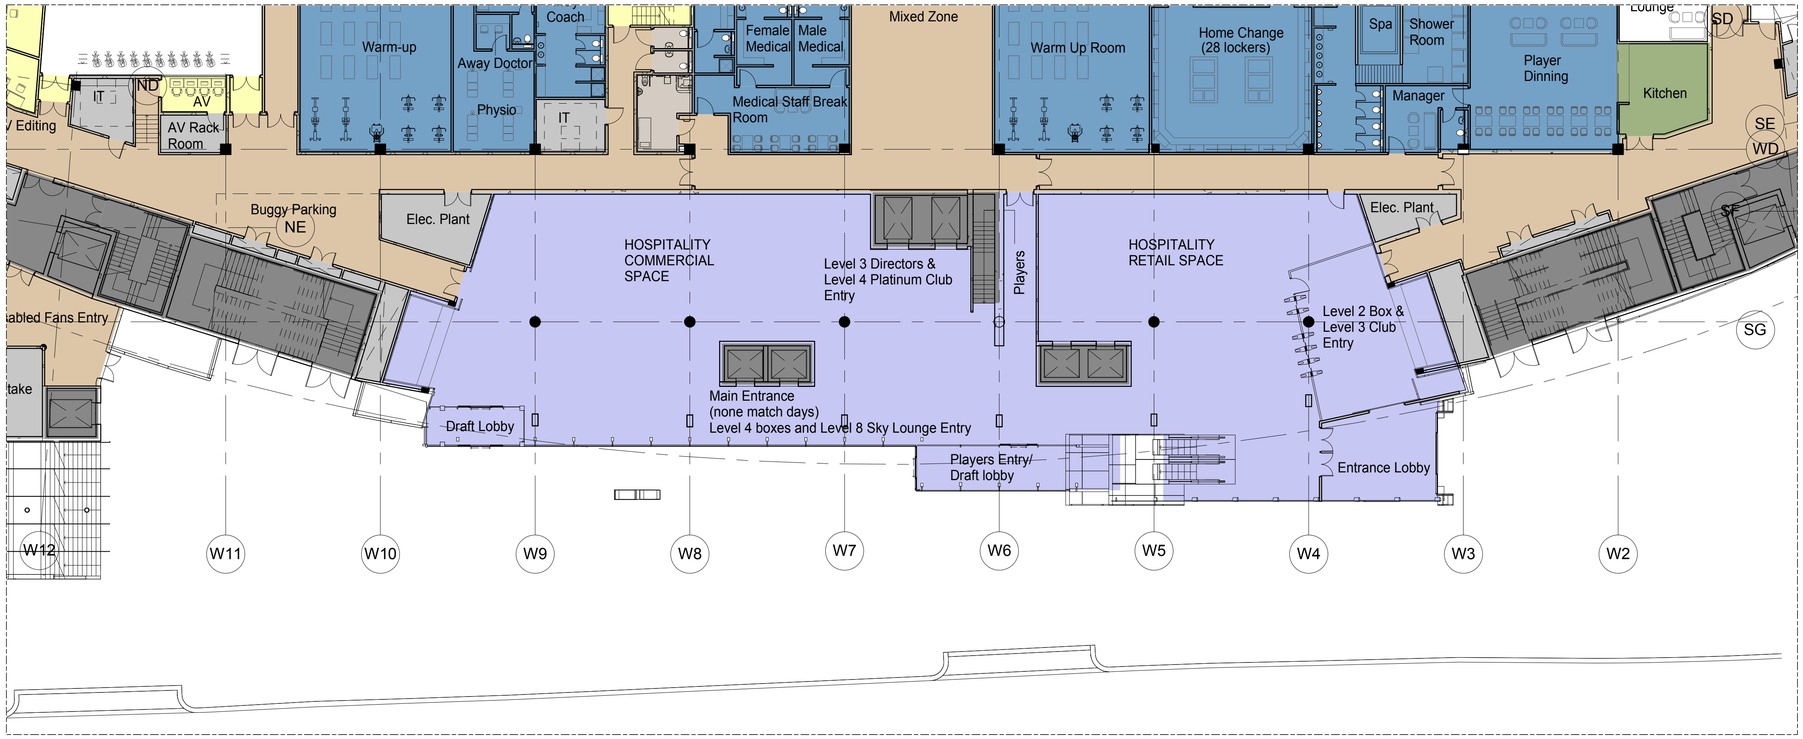

01 9298 EXISTING WEST ENTRANCE GROUND LEVEL PLAN
1:200

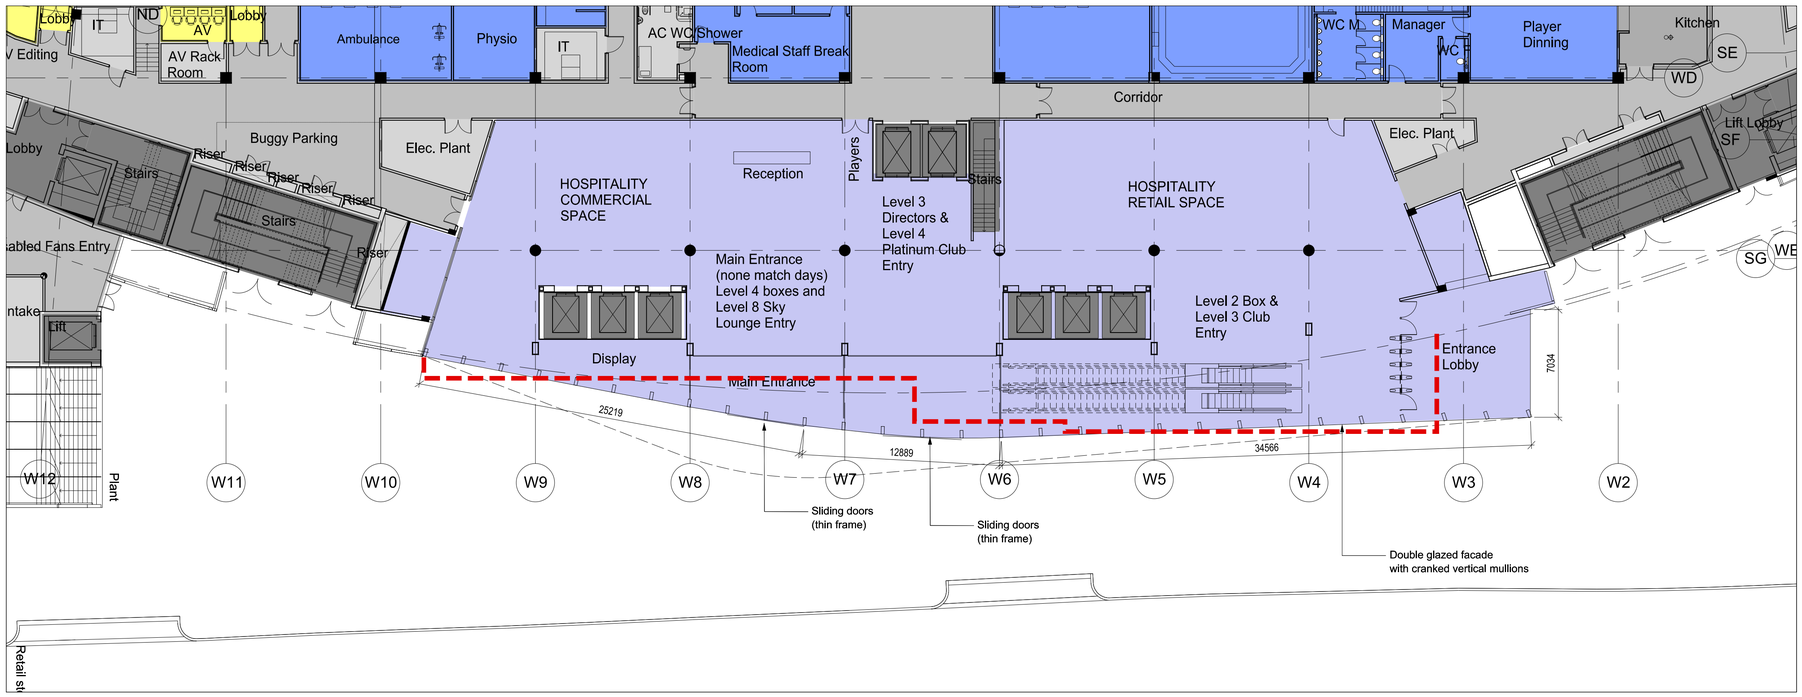

02 9298 REVISED WEST ENTRANCE GROUND LEVEL PLAN
1:200

REV	DATE	AMENDMENTS
0	07/03/2016	FOR INFORMATION

KEY PLAN

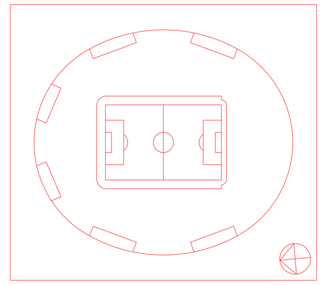

DRAFT ISSUE

© COPYRIGHT, ALL RIGHTS RESERVED

THIS WORK IS COPYRIGHT AND CANNOT BE REPRODUCED OR COPIED IN ANY FORM OR BY ANY OTHER MEANS (GRAPHIC, ELECTRONIC OR MECHANICAL INCLUDING PHOTOCOPYING) WITHOUT THE WRITTEN PERMISSION OF POPULOUS ANY LICENSE, EXPRESS OR IMPLIED, TO USE THIS DOCUMENT FOR ANY PURPOSE WHATSOEVER IS RESTRICTED TO THE TERMS OF THE AGREEMENT OR IMPLIED AGREEMENT BETWEEN POPULOUS AND THE INSTRUCTING PARTY.

USE FIGURED DIMENSIONS IN PREFERENCE TO SCALED, CHECK ALL DIMENSIONS ON SITE BEFORE FABRICATION OR SETTING OUT

ARCHITECT

POPULOUS™

14 BLADES COURT | DEODAR ROAD | LONDON | SW15 2NU | UNITED KINGDOM
TELEPHONE +44 (0)20 8874 7666 FACSIMILE +44 (0)20 8874 7470

ALL PRODUCTION & INTELLECTUAL PROPERTY RIGHTS RESERVED © POPULOUS 2009

PROJECT NAME

PRISCILLA

DRAWING TITLE

West Entrance Redesign - Plan Level 00

STATUS	SCALE	SIZE
FOR INFORMATION	1 : 200	A1

DATE	PROJECT No.
07/03/2016	4494

DRAWN	CHECKED	APPROVED
LW	SH	TJ

AGENT	PROJECT	TYPE	LEVEL	CODE	DRAWING	REV
POP-	4494	-SK	-EE	-XXXX	-9298	0