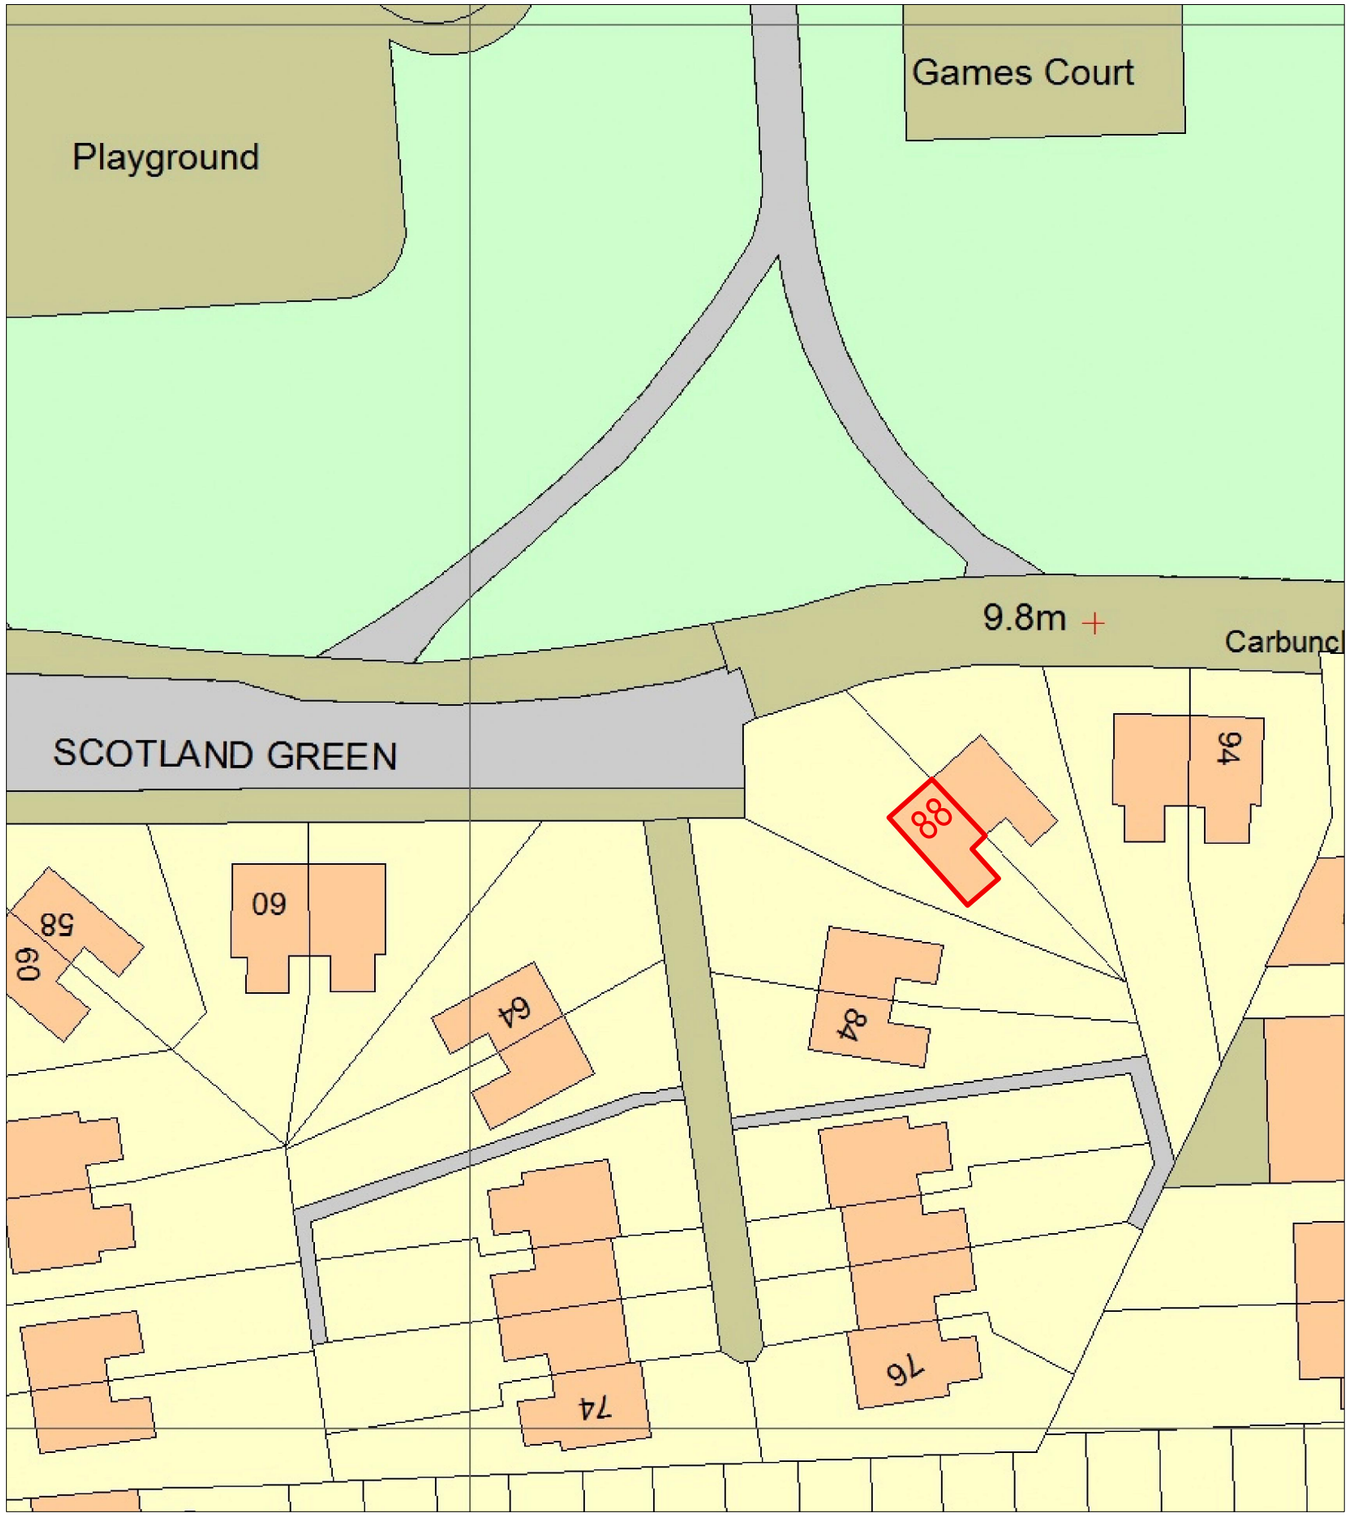

Site Plan
Scale 1/500

0 10 20 30m

scale 1:500

Notes
1- This drawing is not for construction
2- All Dimension are in millimeters
3- Dimensions are not to be scaled directly from drawings
4- All dimensions are to be checked on site and the Architect is to be inform of any discrepancies before construction commences
5- All references to drawings refer to current revision of that drawing
6- The Copyright of this drawing belongs to Archali Ltd.

Rev.	Date	Revisions

FOR PLANNING - Loft Conversion

ARCH
ARCHITECTURAL DESIGN STUDIO
33B Grand Parade, Green Lanes,
Haringey, London, N4 1LG
Tel: 0208 809 2320 - 0784241 0527
Web: www.archpl.co.uk

Client	Mr. Wahid Issa		
Project	88 Scotland Green, London, N17 9TU		
Scale	1/500@A3	Date	06/2016
Drawn By	VC	Checked By	AEC
Project No.	Drawing No.	Revision	
0640	A100-2	-	
Drawing title	Site Plan		