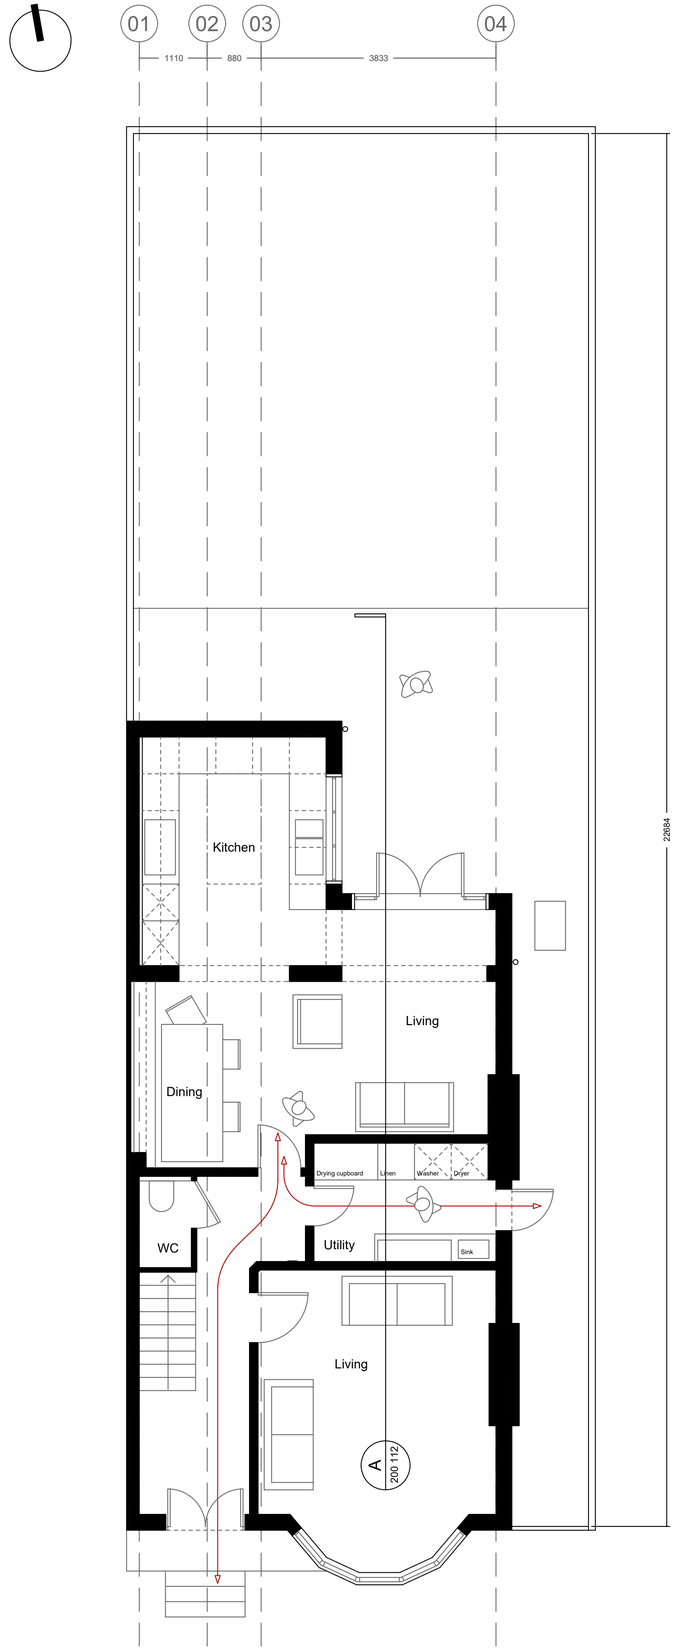

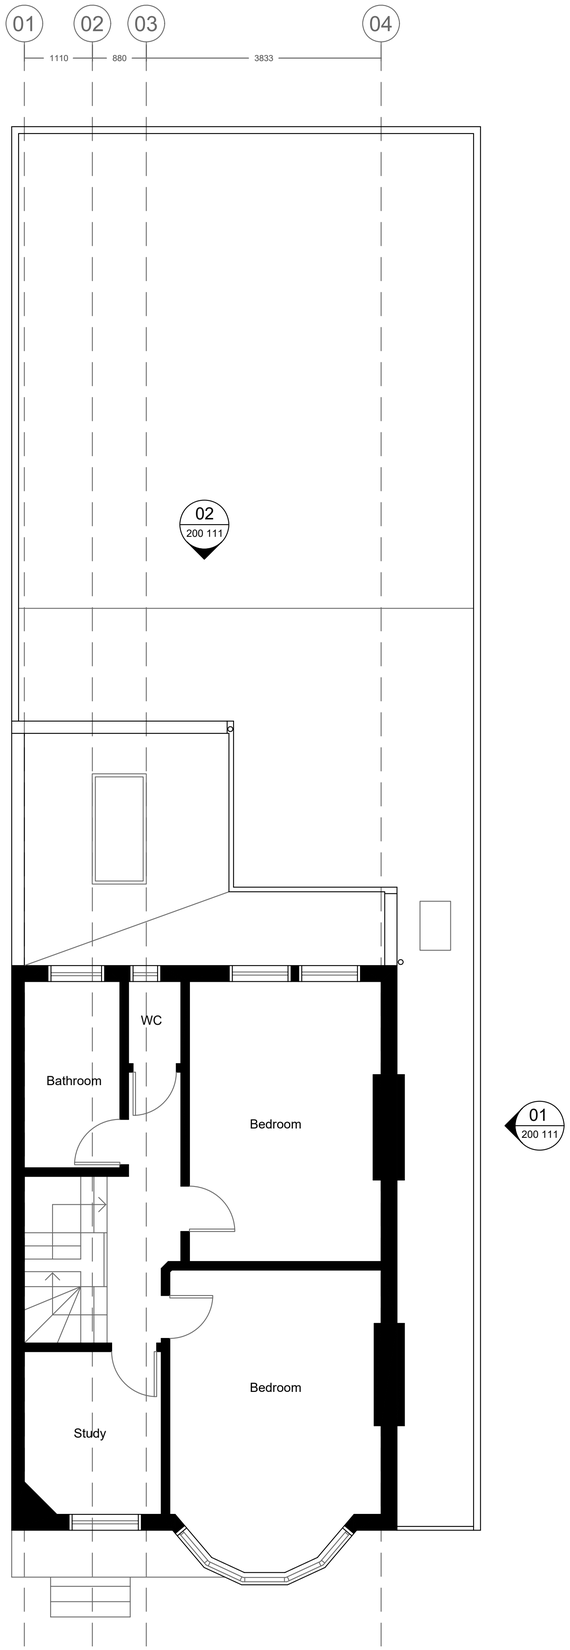

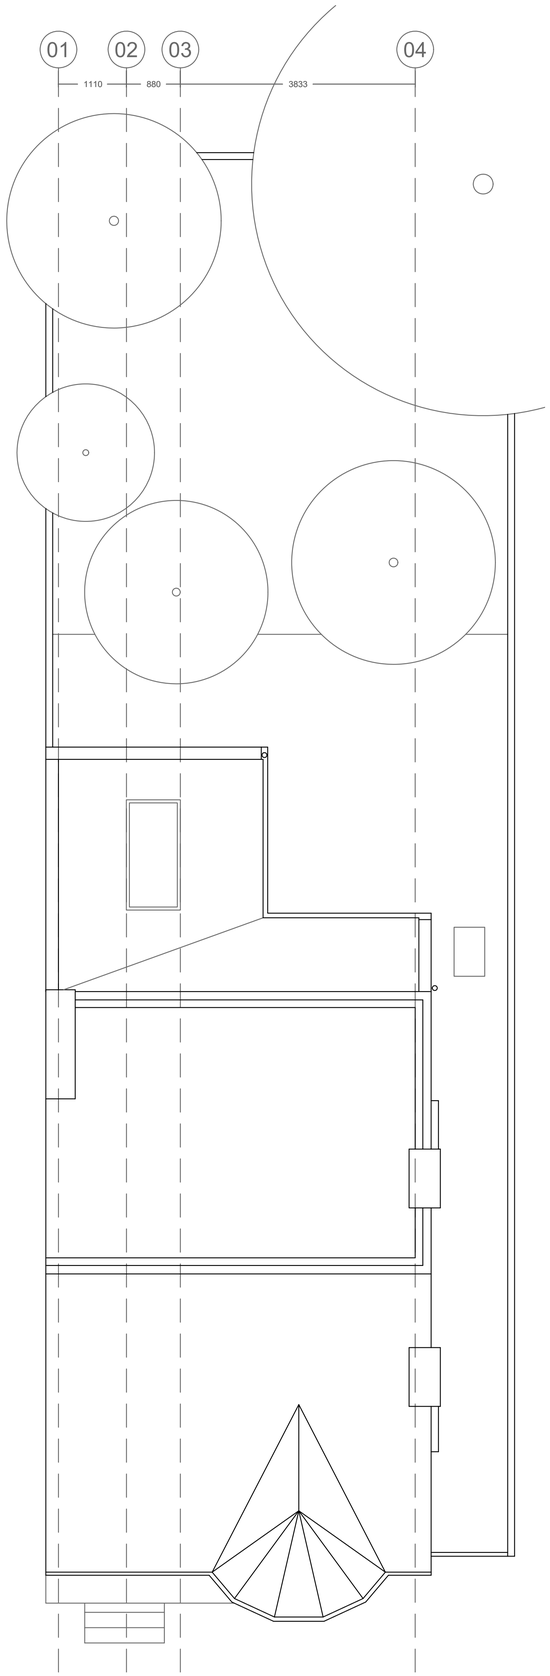

Copyright: All rights reserved. This drawing must not be reproduced without permission.

Only the original drawing should be relied upon. Contractors, sub-contractors and suppliers must verify all dimensions on site before commencing any work or making any shop drawings.

All shop drawings to be submitted to the architect for comment prior to fabrication.

Do not scale from this drawing.

Dimensions are in millimetres unless otherwise stated.

NOTES

External levels subject to detailed topographic survey

Drawing to be read in conjunction with Structural Engineers proposal

0m 2.5 5

rev	amendments	date	by
P2	ISSUED FOR PLANNING APPROVAL	14.06.16	RB
P1	ANNOTATIONS ADDED	08.06.16	RB

PROAKTIV - ARCHITECTURE

123 Packington Street
London N1 7EA
UK

www.proaktiv-architecture.com

project
37 Rokesly Avenue

client
Eleanor Hellier

drawing title
Proposed
GA Plans

drawing status
FOR PLANNING

scale	date
1:50 @ A1 1:100 @ A3	07.05.2016

job no.	drawing no.	revision
14-A-006	200-011	P2

01 Proposed Layouts