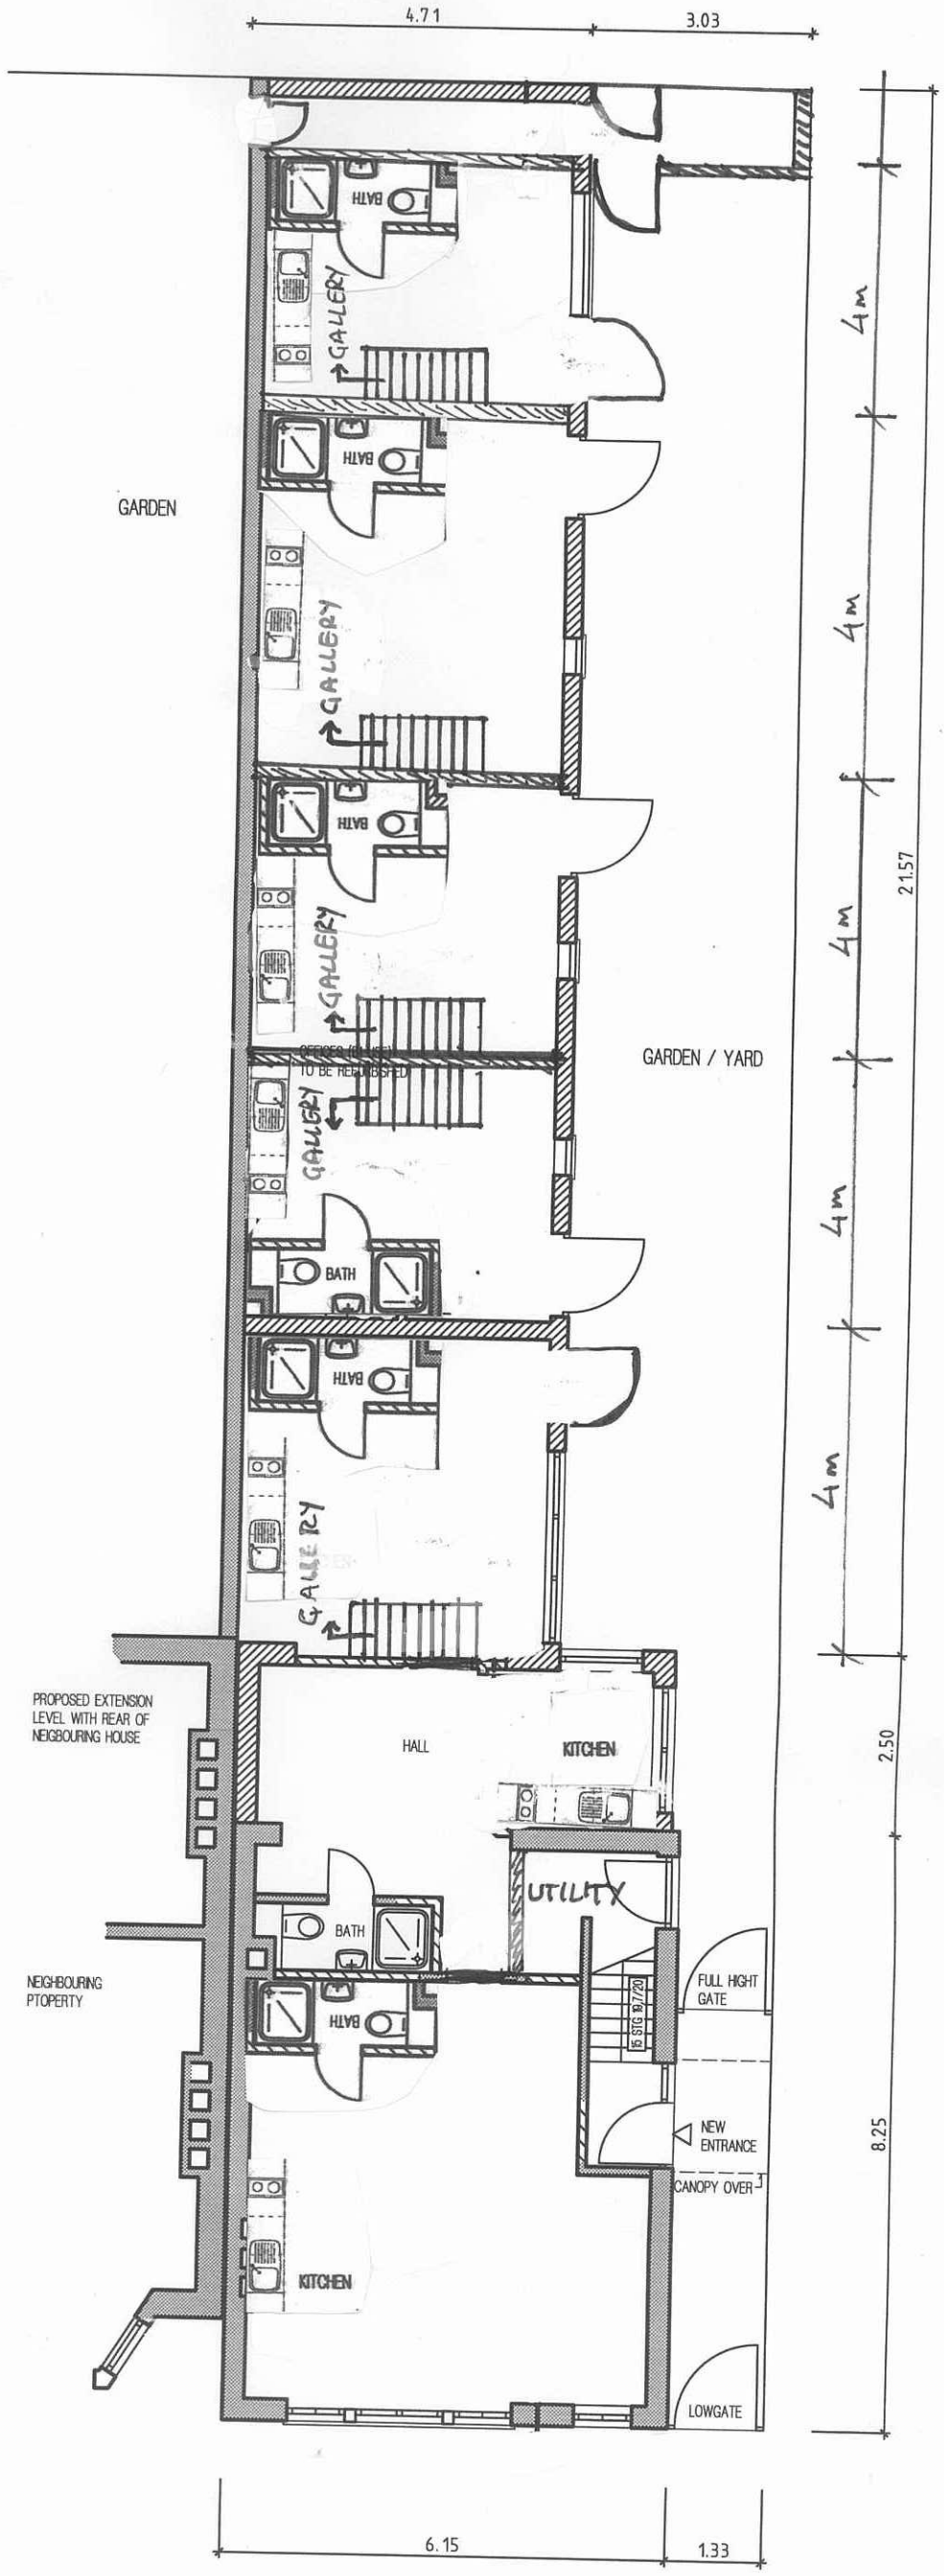


0 1 2 3 4 5m

1:100

EXISTING GROUND FLOOR PLAN

25 STUART CRESCENT