

FRONT ELEVATION

NO CHANGES PROPOSED TO FRONT ELEVATION



SECTION THROUGH LINK
CORRIDOR AND TOILET
BETWEEN HOUSE AND GARAGE

SIDE ELEVATION

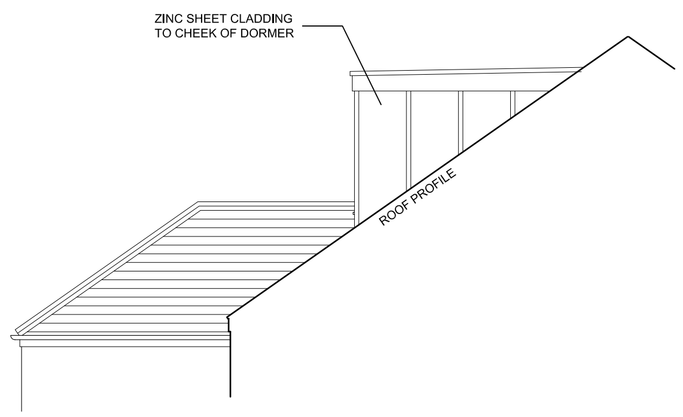

SIDE ELEVATION OF DORMER



REAR ELEVATION

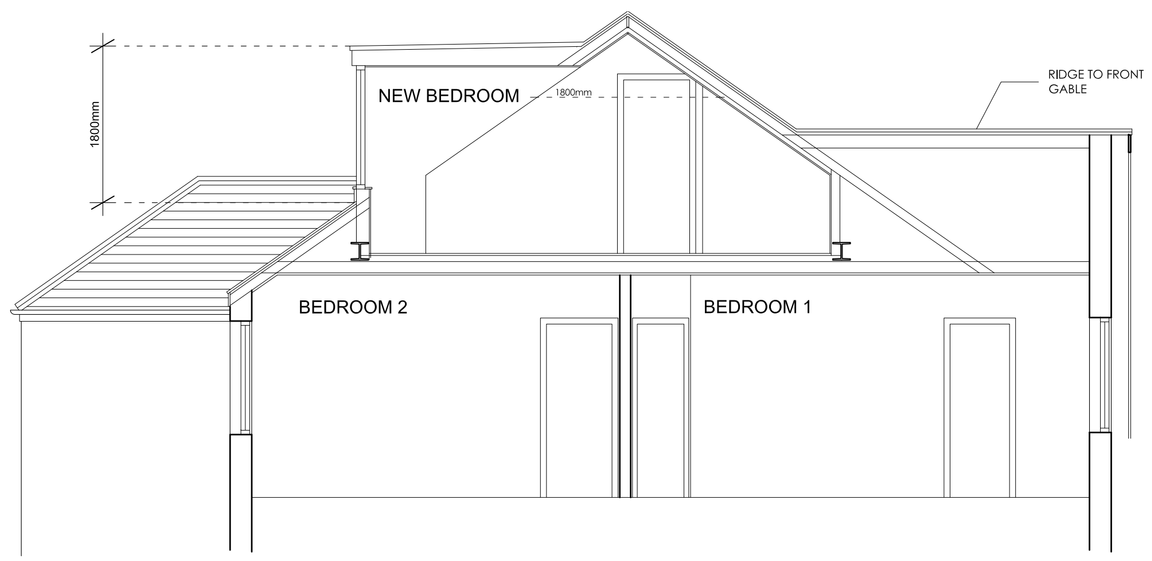

SECTION A-A

-1 0 1 2 3 4 metres

REVISIONS

Rev	Date	Detail
A	13-07-2015	DIMENSION ADDED
B	11-09-2015	CONSERVATION ROOFLIGHT TO SIDE ROOF RE-SPECIFIED.
C	14-06-2016	ROOFLIGHT TO SIDE ROOF AND ONE ROOFLIGHT TO REAR ROOF REMOVED.

NOTES:

1. ALL DIMENSIONS TO BE CONFIRMED ON SITE
2. DRAWINGS TO BE READ IN CONJUNCTION WITH SPECIFICATION AND ENGINEERS' DRAWINGS.

© Caryatid Ltd 2016

CARYATID architects
20 Kings Avenue : Muswell Hill
LONDON : N10 1PB
Tel : 020 8444 6197

Date : 23-06-2015

Drawn By : rtl

TITLE : PROPOSED LOFT CONVERSION
1 ROOKFIELD AVENUE
MUSWELL HILL, N10 3TS
for Mr & Mrs I. Rosenthal

Scale : 1:50 (A1)
1:100 (A3)

Revision : C

DRAWING : PROPOSED ELEVATIONS AND SECTIONS

Drwg No. : 1507-11