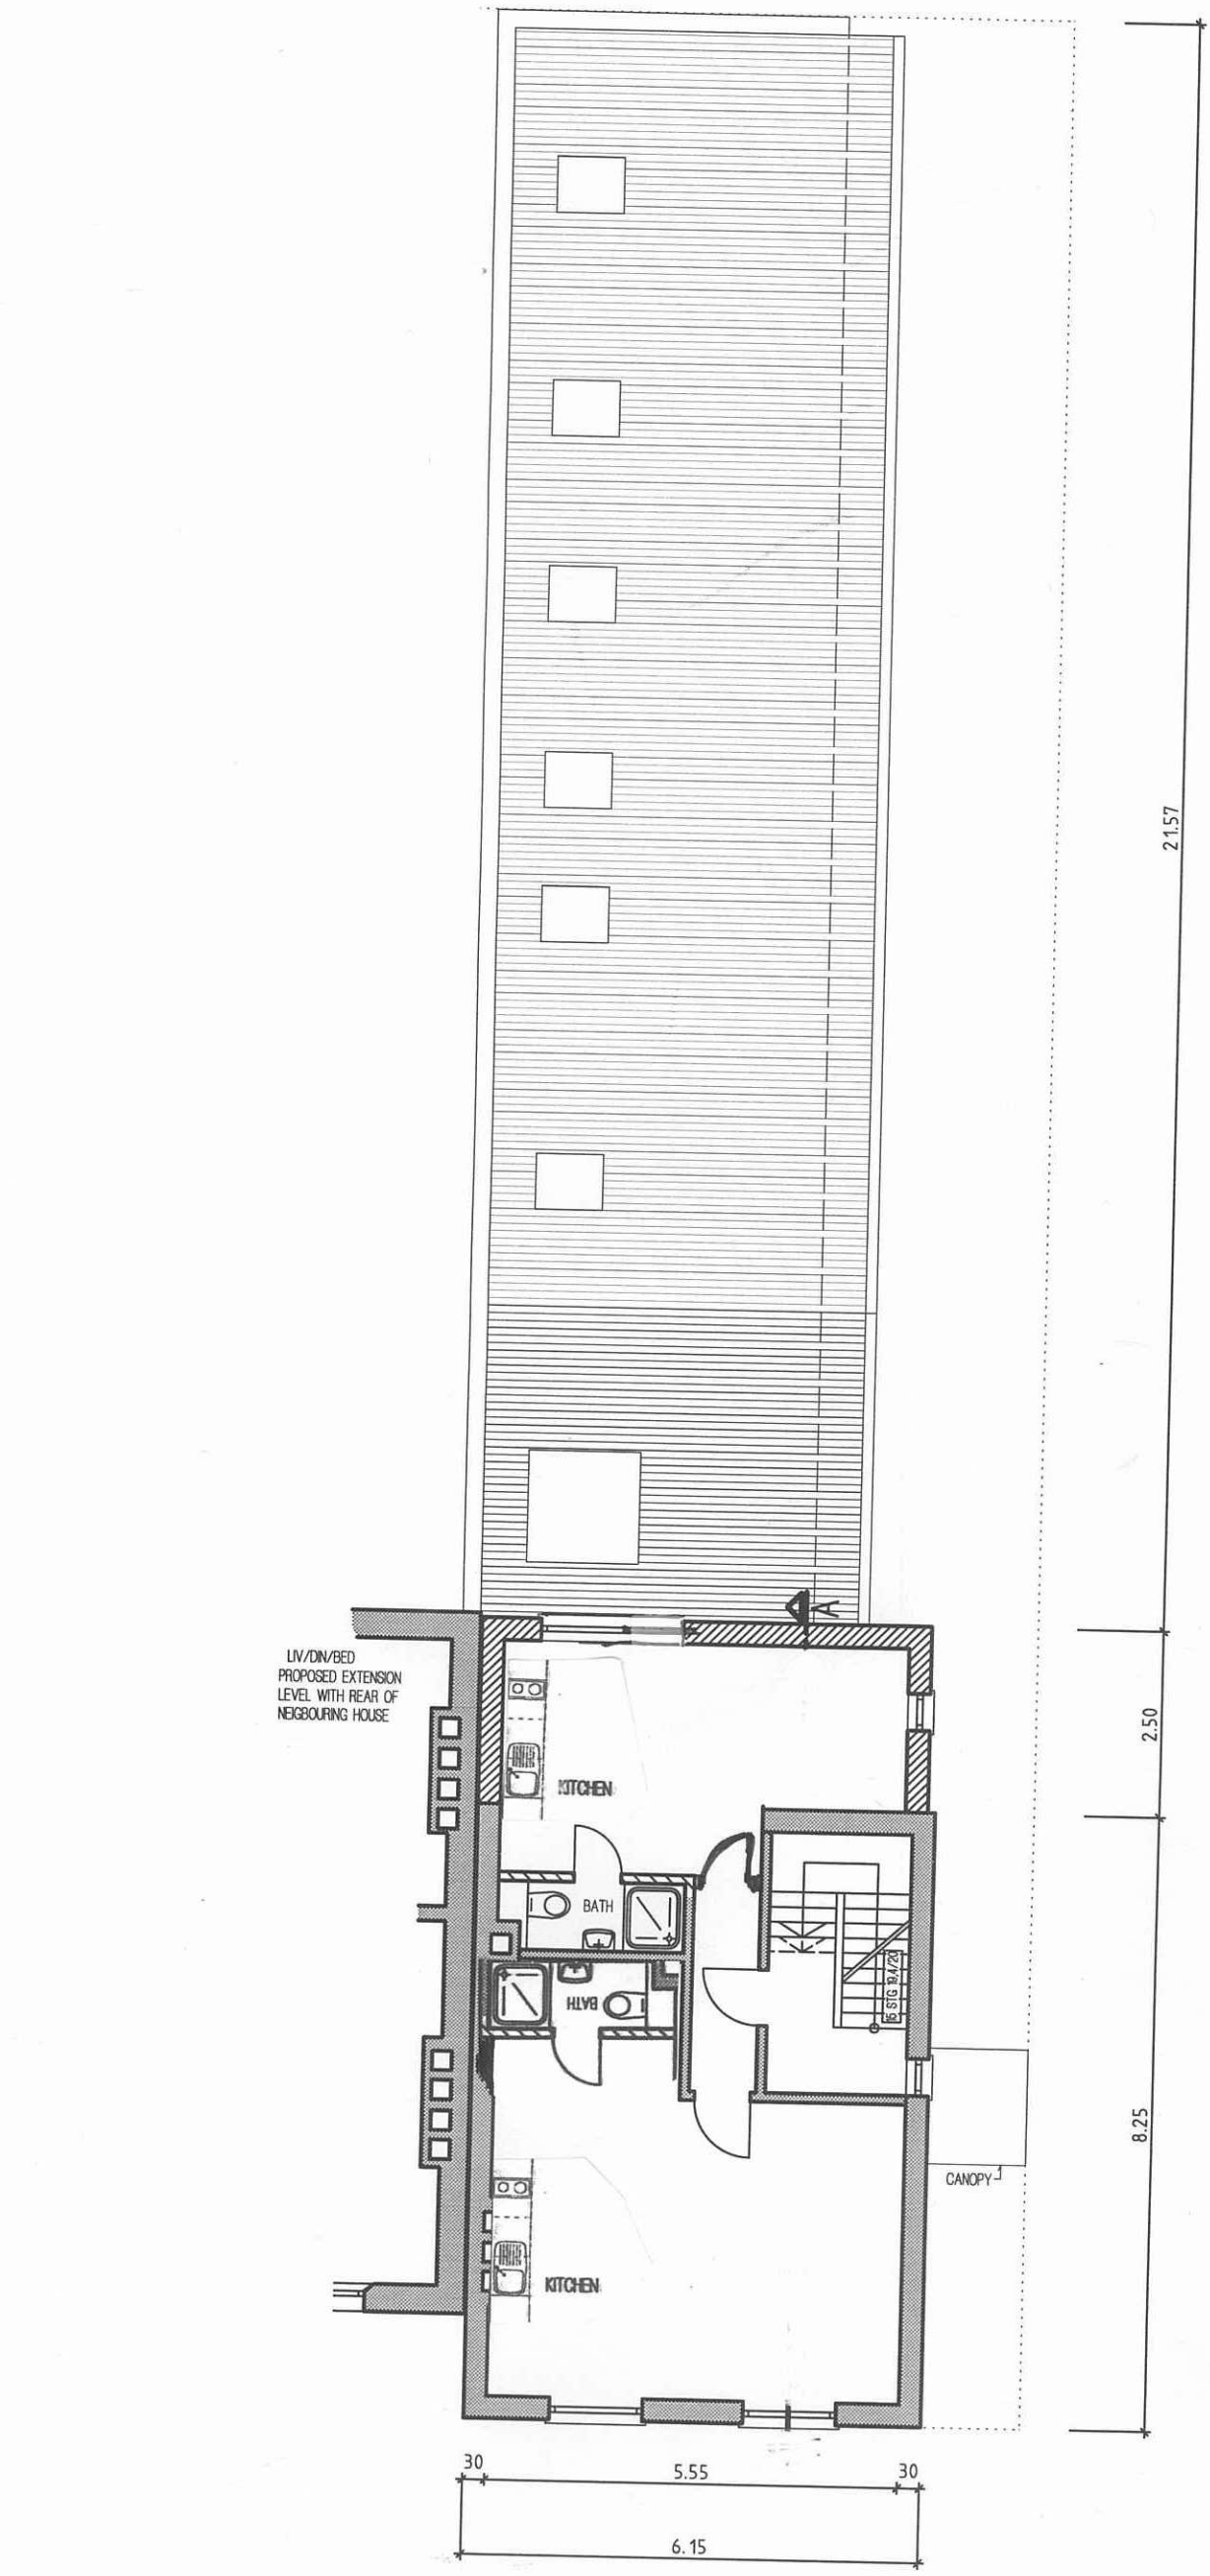


EXISTING FIRST FLOOR PLAN

1:100

25 STUART CRESCENT