1.0 Trees

Ref	Species	Common Name	Form	Girth (cm)	Supply Height (in cm)	Clear stem (cm)	Root form	Guying/ Staking
T1	*Acer rubrum 'Columnare'*	Columnar Red Maple	EHS	20-25	Min 450	Min 200	RB	Guyed
T2	*Prunus cerisifera 'Nigra'*	Cherry Plum	EHS	16-18	400- 450	Min 200	RB	Guyed

SL = Standard Light, S = Standard, SH = Standard Heavy, EHS = Extra Heavy Standard, SM = Standard Semi-Mature, MS = Multi-stem, RB = Root Ball, B=Bare Root

2.0 Hedgerows

Ref:	Species	Common Name	Supply Height in cm	Root form	No per linear m
H1	*Fagus sylvatica*	Beech	60-80	B	5

Hedge to be planted as double staggered row at 400mm centres either side of post and wire fence where no railings exist behind, and fully mulched with 50mm depth mature conifer bark mulch. Instant height required for privacy / security to rear gardens.

3.0 Shrubs, Herbaceous and Climbing Plants

3.1 - Mix 1 - Planting to front gardens (Hermitage Road)

Ref:	Species	Common Name	Height in cm	Min container size	Density/m²
ACA MOL	*Acanthus mollis*	Bear's breech	30-40	3L	5
LAV ANG	*Lavandula angustifolia 'Hidcote'*	English Lavender	30-40	3L	5
RUS ACU	*Ruscus aculeatus*	Box Holly	30-40	3L	5

3.2 -Mix 2 - Shrub planting to public realm

Ref:	Species	Common Name	Height in cm	Min container size	Density/m²
COR SER	*Cornus sericea 'Kelseyi'*	Kelsey Dogwood	30-40	3L	5
HYD PAN	*Hydrangea paniculata 'Limelight'*	Hydrangea	30-40	3L	3
SAR CON	*Sarcococca confusa*	Christmas Box	30-40	2-3L	5
TIA COR	*Tiarella cordifolia*	Foam Flower	30-40	2-3L	5
VIB DAV	*Viburnum davidii*	Viburnum	30-40	3L	5

All plants to be planted in single species blocks and fully mulched with 50mm depth mature conifer bark mulch

3.3 - Feature Shrubs to public realm (Communal Courtyard)

Ref:	Species	Common Name	Height in cm	Min container size	Density/m²
AME LAM	*Amelanchier lamarckii*	June Berry	0.8-100	12L	n/a

3.4 - Climbers (Communal Courtyard)

Ref:	Species	Common Name	Height in cm	Min container size	Density/m²
LON HEN	*Lonicera henryi*	Honeysuckles	60-80	3L	n/a

4.0 Grass

4.1 Amenity Grass: Seeding or Turf

Ref:	Seed Mix Name	Supplier	Rate g/m2
GR1	Mixture reference: A 19 (Amenity and Landscape)	British Seed Houses	35
	Product reference: Medallion Turf	Rolawn	

5.0 Bulbs

5.0 - Bulbs

Ref:	Species	Common Name	Min container size	Density/ m²	Notes
ANE NOM	*Anemone nemerosa*	Wood anemone	topsize	5	Bulbs to be scattered within communal planting areas
CRO TOM RG	*Crocus tommasinianus 'Ruby Giant'*	Crocus (Purple)	topsize	10	Bulbs to be scattered within communal planting areas

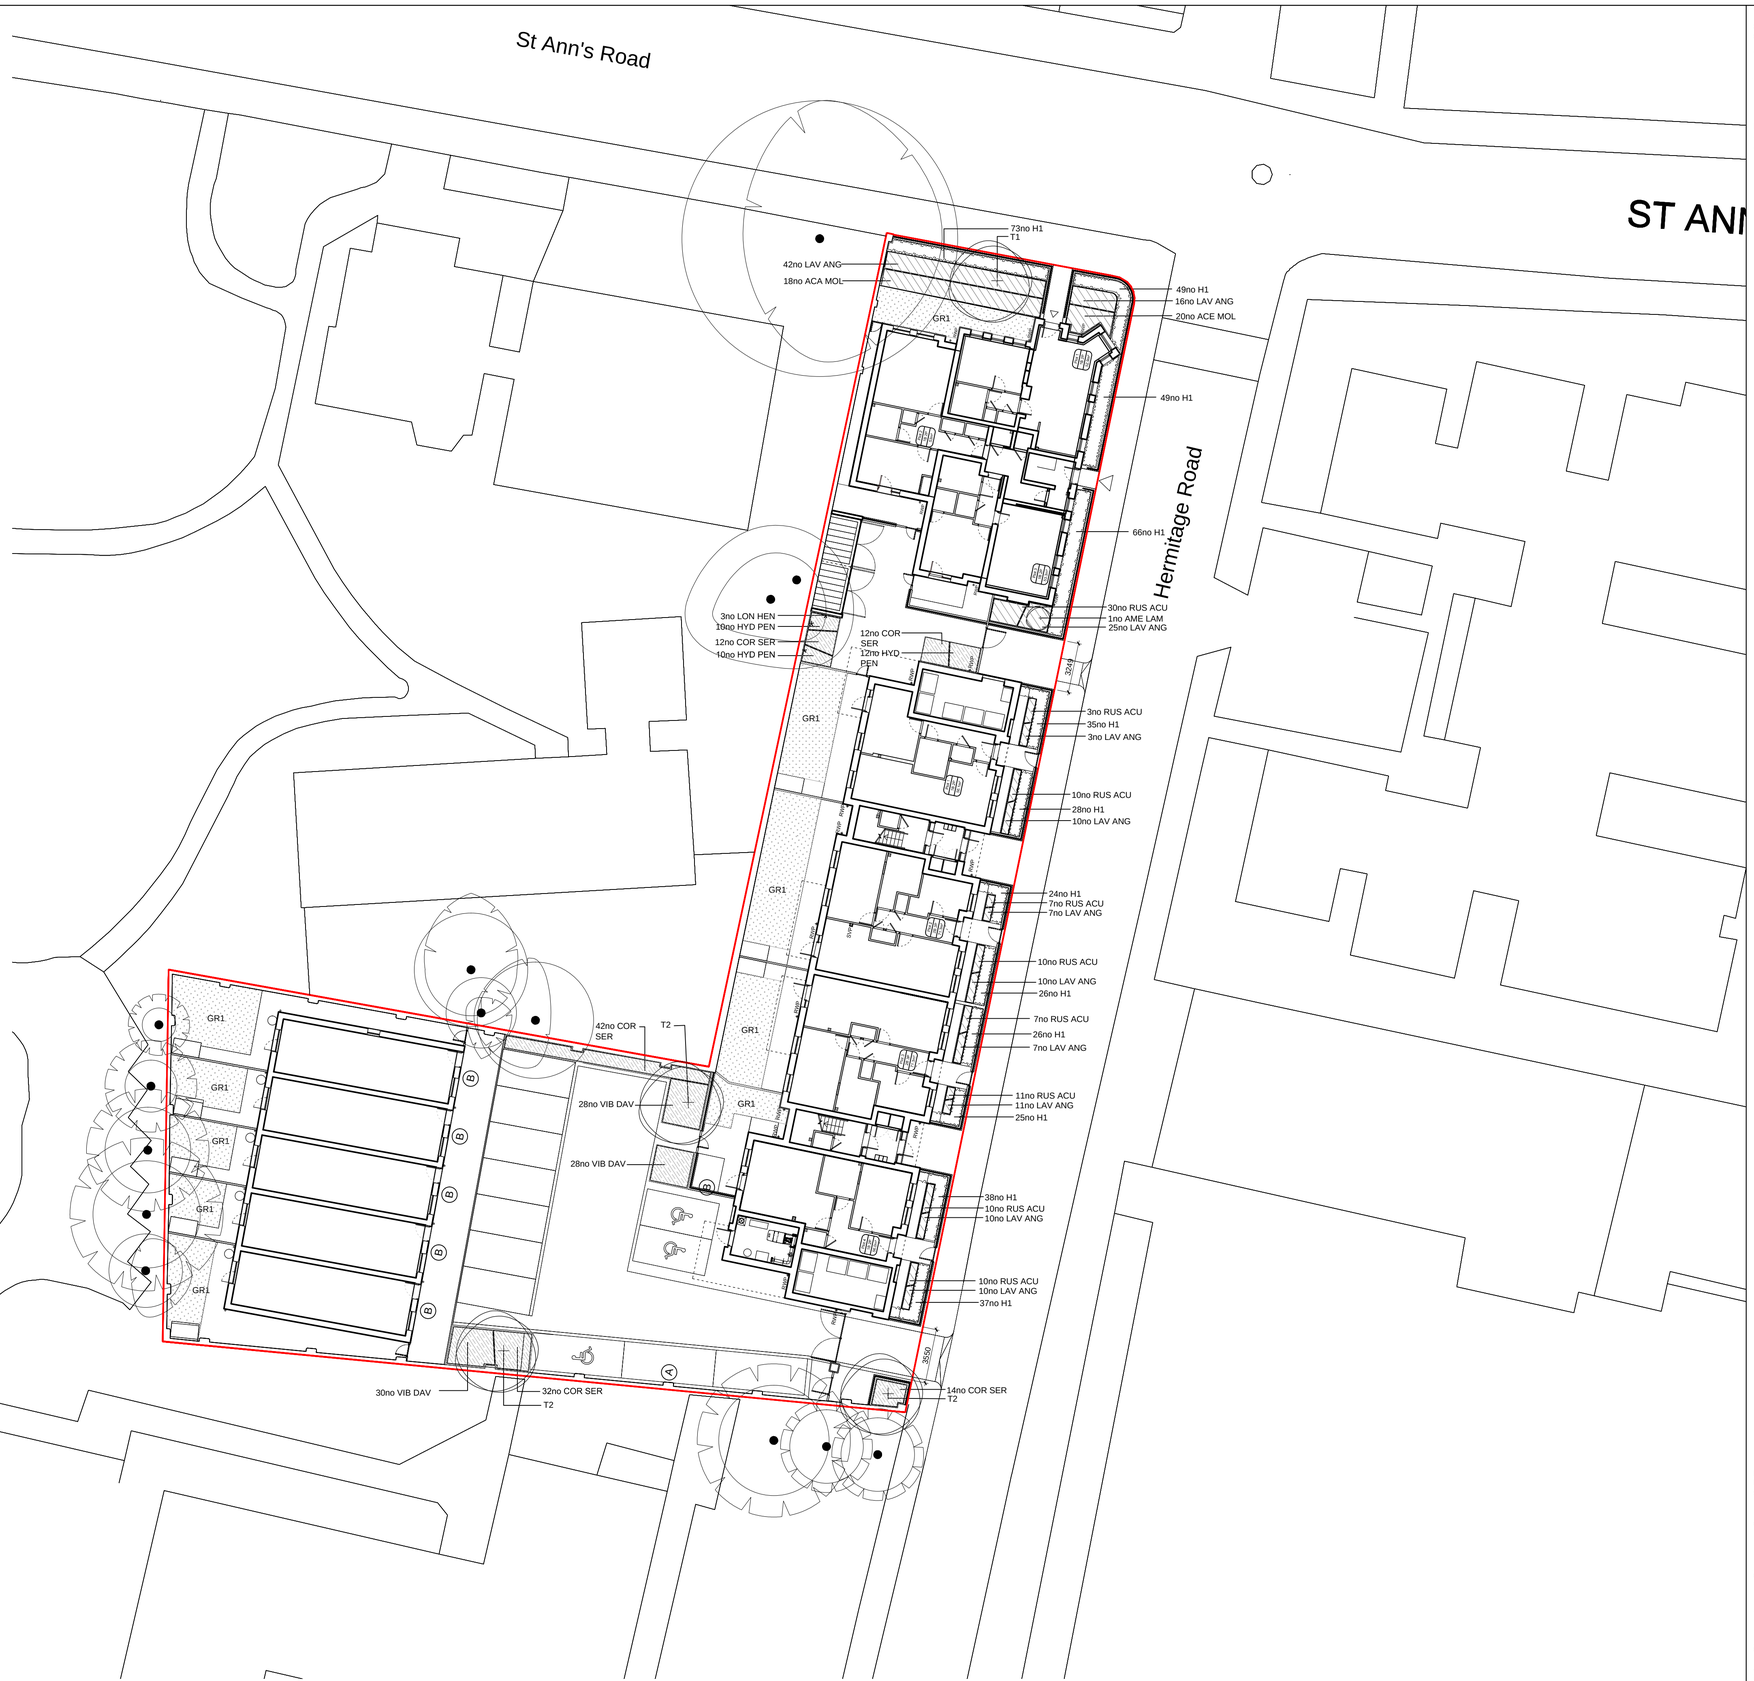

Do not scale from drawings unless by agreement with HTA. Use figured dimensions only. Check all dimensions on site prior to commencing the works. Drawing to be read in conjunction with other relevant consultant information.

This drawing is the copyright of HTA Design LLP and must not be copied or reproduced in part, or in whole, without the express permission of HTA Design LLP. Drawing to be read in conjunction with outline specification.

NOTES:

All site and existing building information within the site boundary is based on topographical drawings provided by Warner Land Surveys. All drawn information outside of the site boundary is based on OS data obtained from ProMap.

Rev	Date	Drawn	Description
D	14.12.15	JRW	Update to match landscape plan, Issue for planning

status
FOR PLANNING

client / project
One Housing Group
289 St Ann's Road, Haringey

drawing title
Proposed Site Plan
Soft Landscape Planting Plan

drawing number: A_XX-00-DR_9101
revision: D
scale @ A1: 1:200
originated by: JRW
project code: OHG-MPS

HTA Design LLP
106-110 Kentish Town Road
London, NW1 9PX
020 7485 8555
www.hta.co.uk

HTA Design LLP
21 Slater's Steps
Edinburgh, EH8 8PB
0131 344 4742
www.hta.co.uk