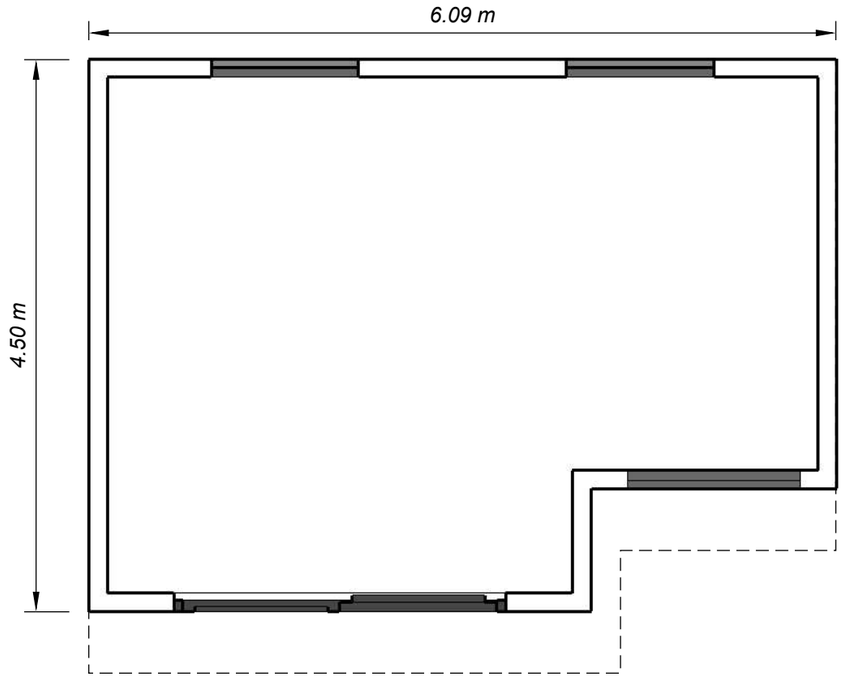


Floor Plan 1:50

Garden Building Specification :

Foundations: Concrete pad plinth system

Structure: Pre designed timber frame panels

Roof: Single Ply EPDM Rubber Membrane and sedum


Insulation: 90mm in the floors and ceilings and 70mm in the walls

Exterior cladding: Timber clad in Western Red Cedar with powder coated aluminium fascias.

Door and window frames: Thermo efficient, double glazed bi fold doors with aluminium powder coated frame.




Front Elevation 1:50

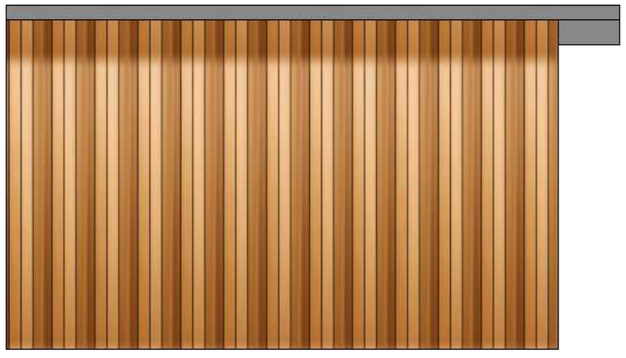

Left Elevation 1:50



Rear Elevation 1:50

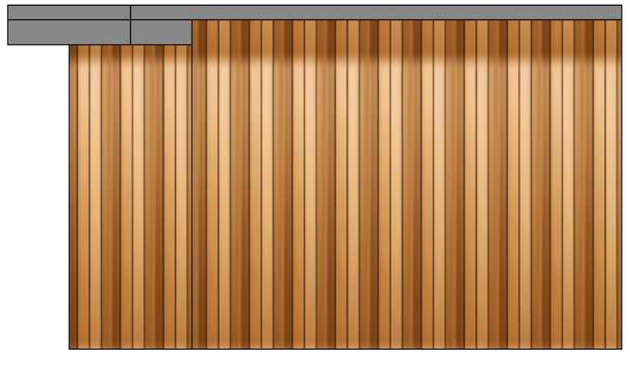

Right Elevation 1:50



Award winners for "Best Of Houzz"

Bespoke Design – Complete Build – Project Management

Date 30:05:16


CLIENT Mr & Mrs Tefoglou
53 Crouch Hall Road
London N8 8HH

DRAWN BY Eden Garden Rooms

SCALE : 1:50 @A3

TITLE Specification

01

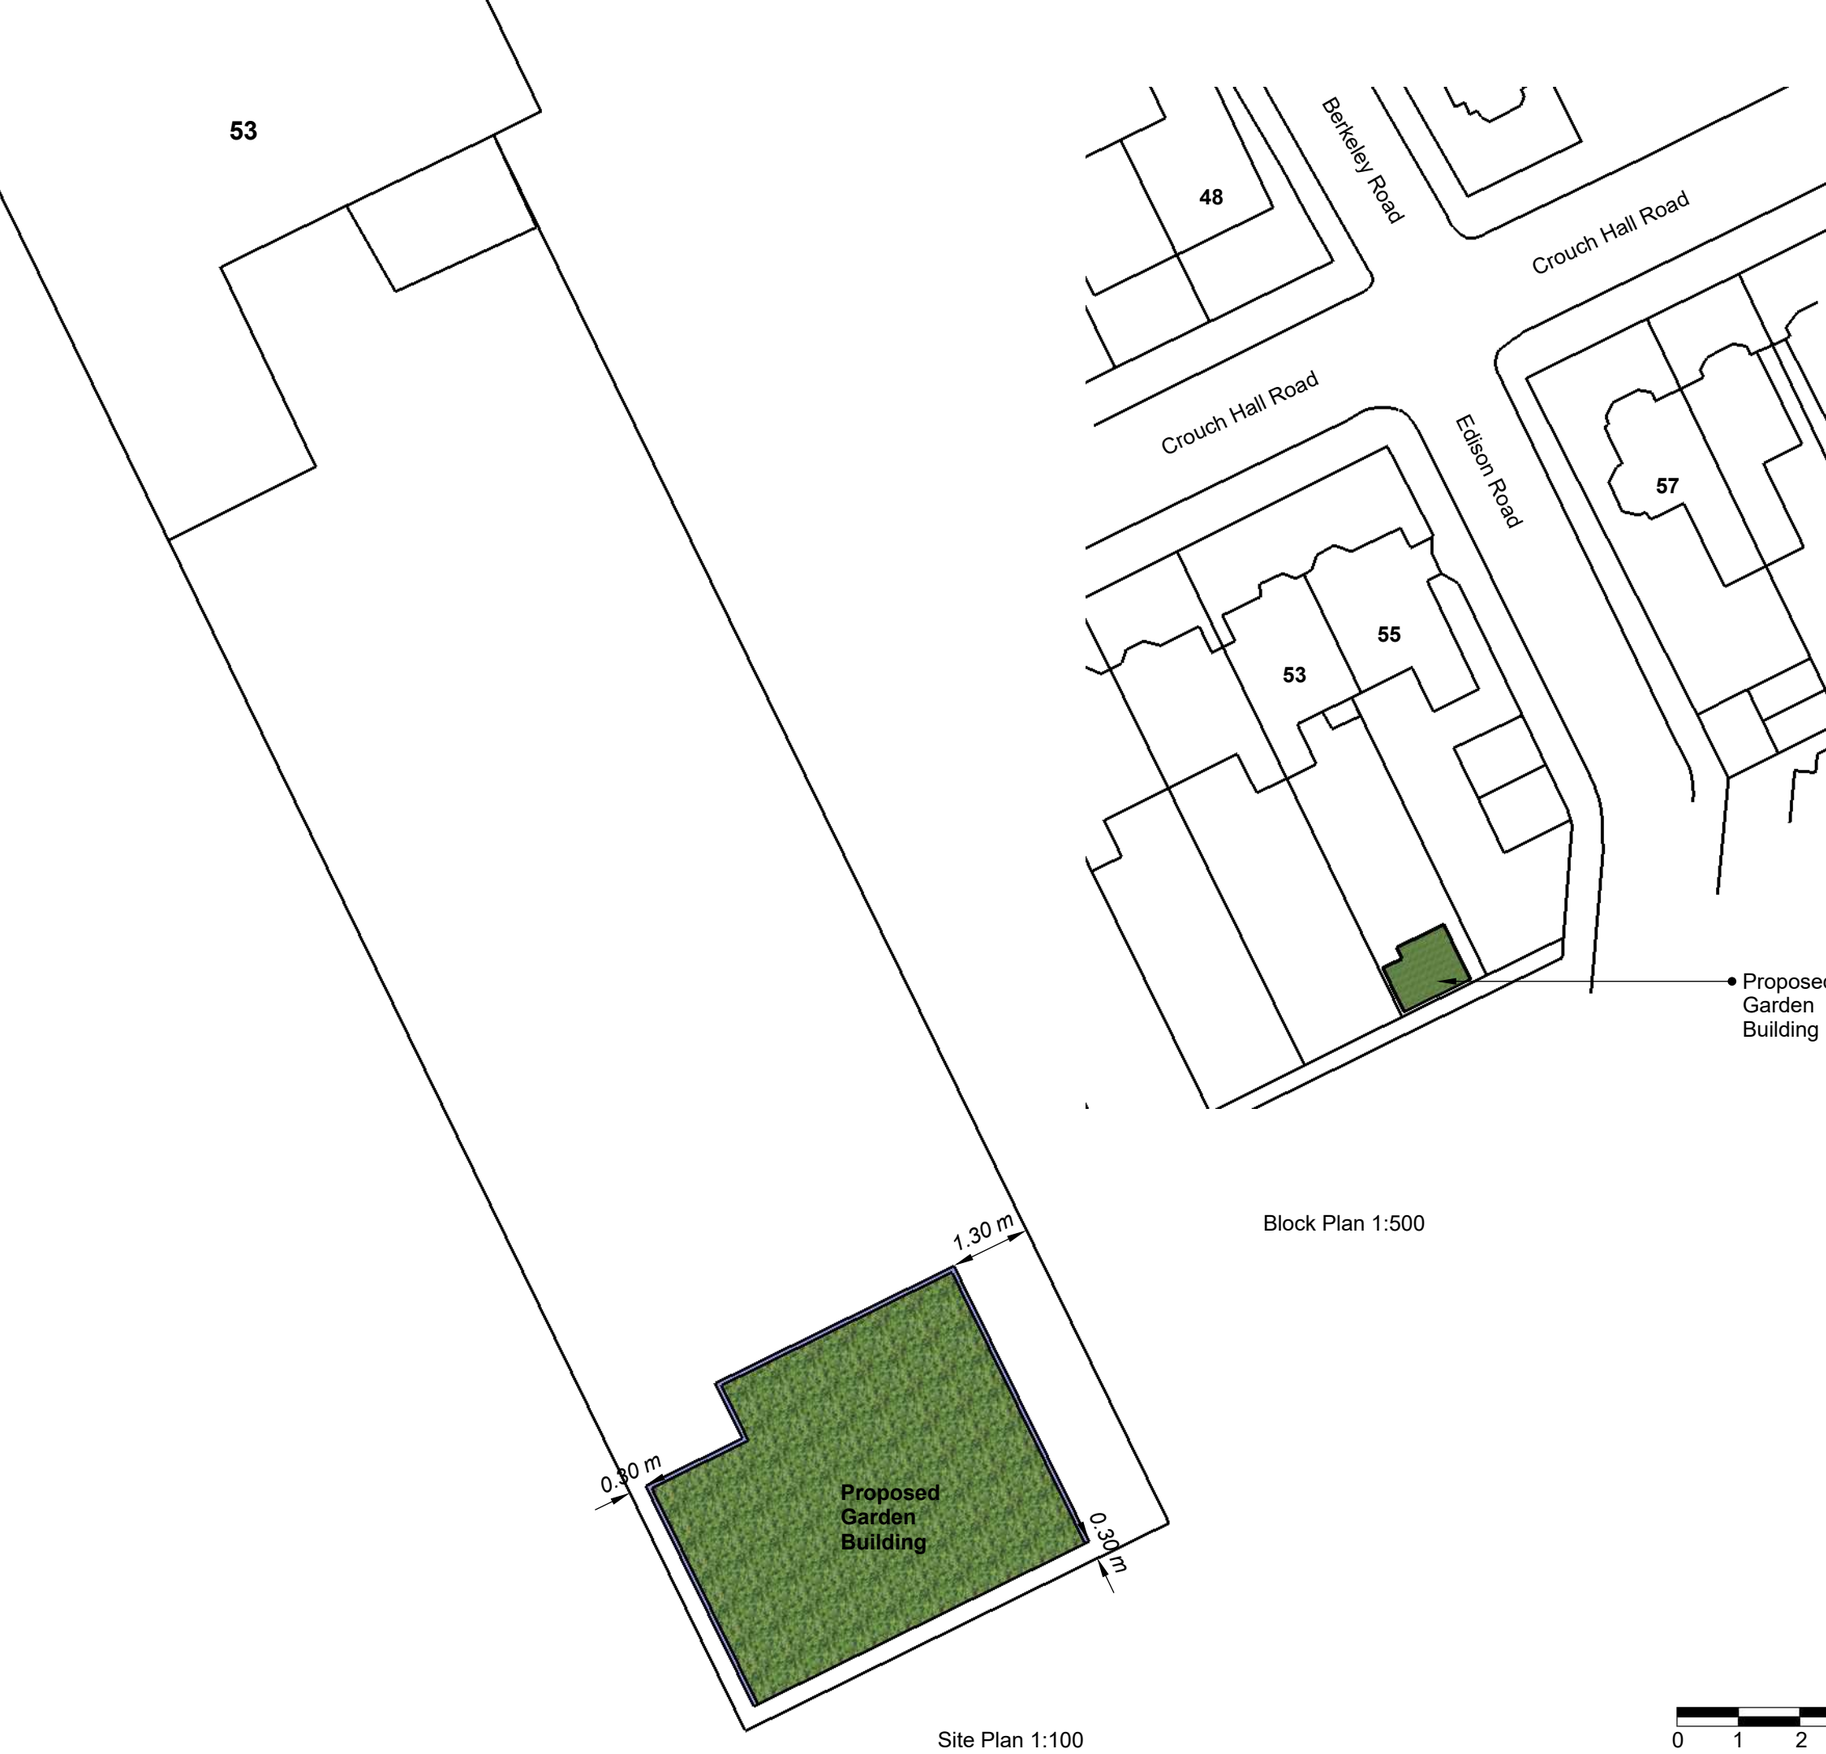

Block Plan 1:500

Site Plan 1:100

0 1 2 3 4 5 10

Award winners for "Best Of Houzz"

Bespoke Design – Complete Build – Project Management

Date 30:05:16

CLIENT Mr & Mrs Tefoglou
53 Crouch Hall Road
London N8 8HH

DRAWN BY Eden Garden Rooms

SCALE : 1:100/1:500 @A3

TITLE Site and Block Plan

02