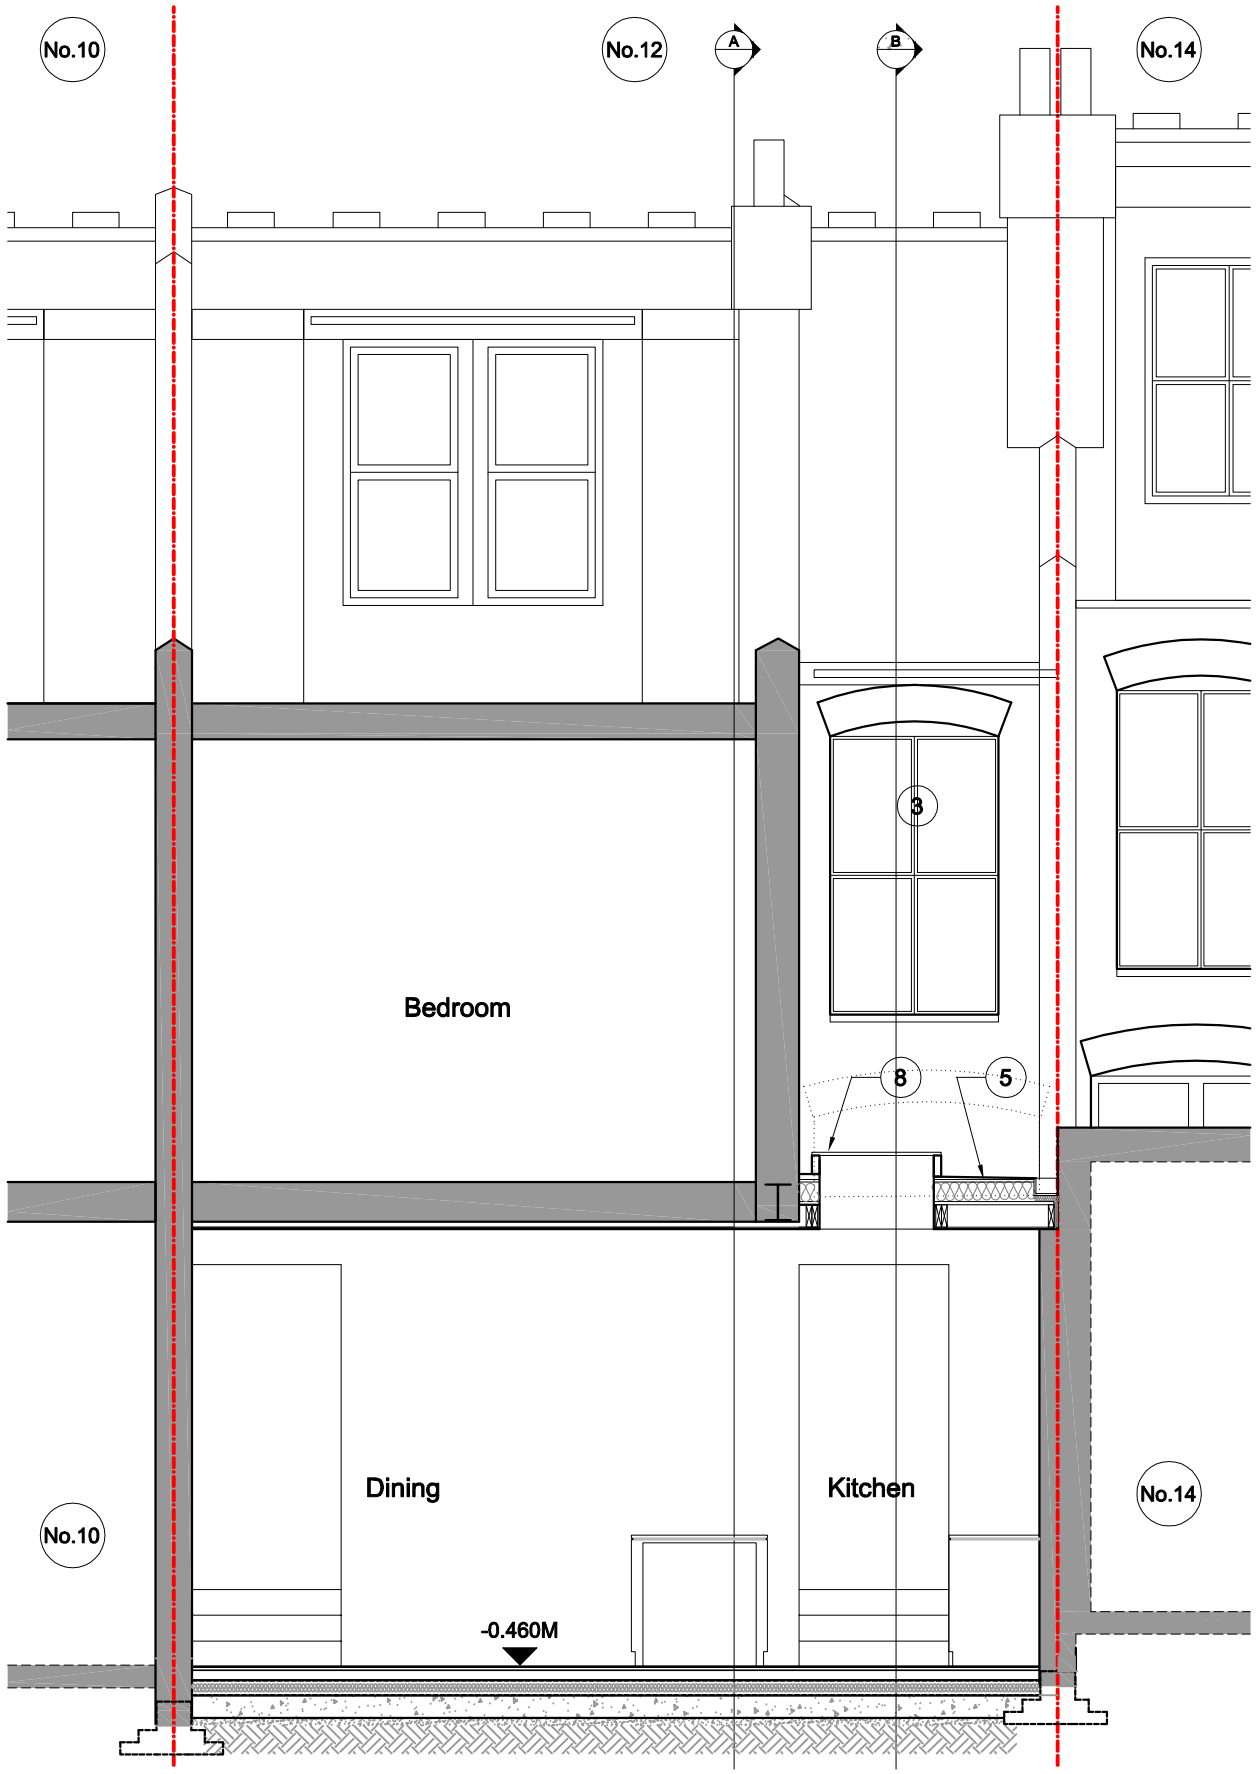

1 PROPOSED SECTION C
SCALE 1:50

Legend

1. Existing stock brick finish
2. Existing slate roof tiles
3. Existing white Painted Timber Windows and Doors
4. New brick to match existing
5. Single ply membrane flat roof finish
6. Black Painted Metal Framed Doors
7. White painted timber doors
8. Glazed Rooflight
9. Existing garden fence
10. Painted metal roof edging
11. Stock brick parapet to match existing
12. Step in boundary wall to reduce scale

NOTES

0 1 2 3 4 5m

REVISIONS:

A	Garden walls removed, brick description amended, step in boundary wall, distance between No.12 & 14 corrected.	02.08.2016
D	Floor level lowered, step in boundary re-introduced.	12.09.2016

STATUS PLANNING

PROJECT
12 CRANBOURNE ROAD

TITLE
PROPOSED SECTION C

SCALE 1:50 at A3 DATE 2016/06/13

VICTORIA MUSTARD ARCHITECT
Furzewood Farm, East Street, Turners Hill RH10 4QB
Tel 07779 245 093 vicki.mustard@gmail.com

DRAWING NUMBER 207 REV D