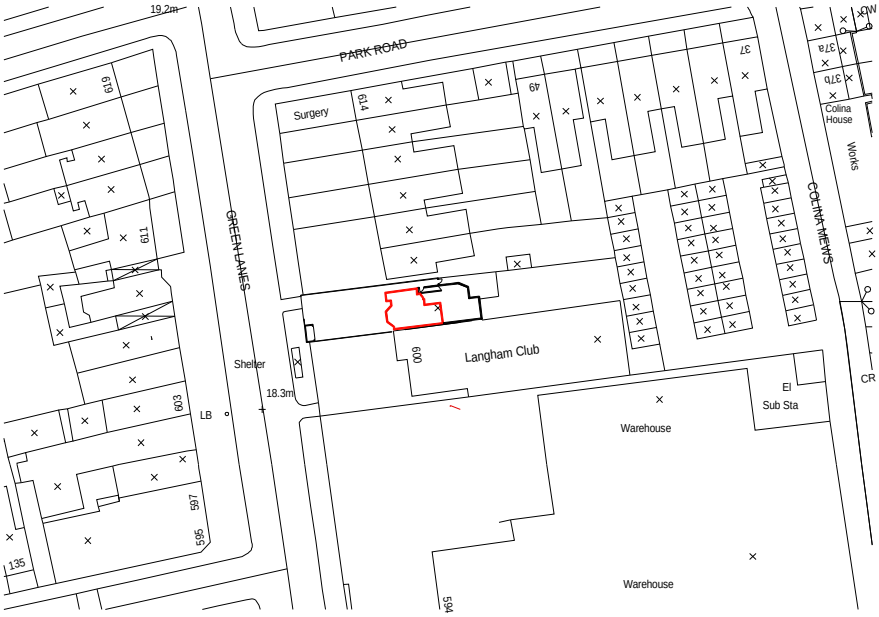

Property Details:

UNIT F
602 GREEN LANES
LONDON
N8 0RY

N

GROUND FLOOR

SCALE
1:1250 @ A4

Plans Drawn: 15.04.2016

Surveyed and Drawn By:

BKR

Sunnyhill House,
3-7 Sunnyhill Road
London
SW16 2UG

Tel: 0345 257 2023
Fax: 0845 257 2024
info@bkrfloorplans.co.uk
www.bkrfloorplans.co.uk

© **BKR 2016**

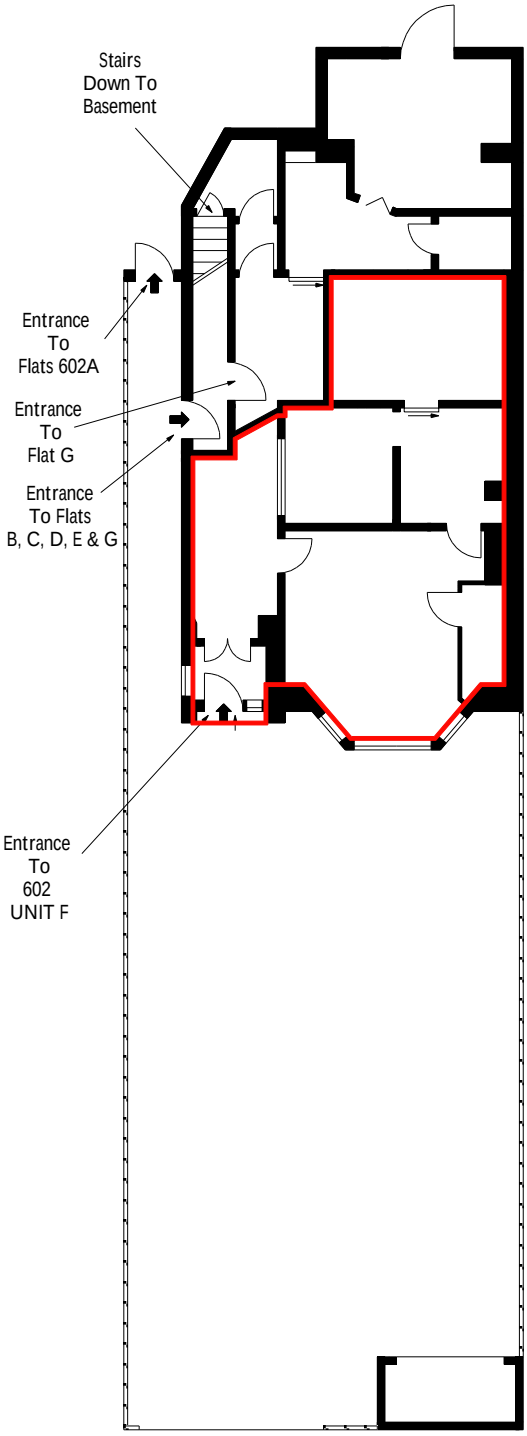

Ground Floor

Property Details:

UNIT F
602 GREEN LANES
LONDON
N8 0RY

GROUND FLOOR

SCALE
1:150 @ A4

Plans Drawn: 15.04.2016

Surveyed and Drawn By:

BKR

Sunnyhill House, 3-7 Sunnyhill Road
London, SW16 2UG

Tel: 0345 257 2023
Fax: 0845 257 2024
info@bkrfloorplans.co.uk
www.bkrfloorplans.co.uk

© BKR 2016