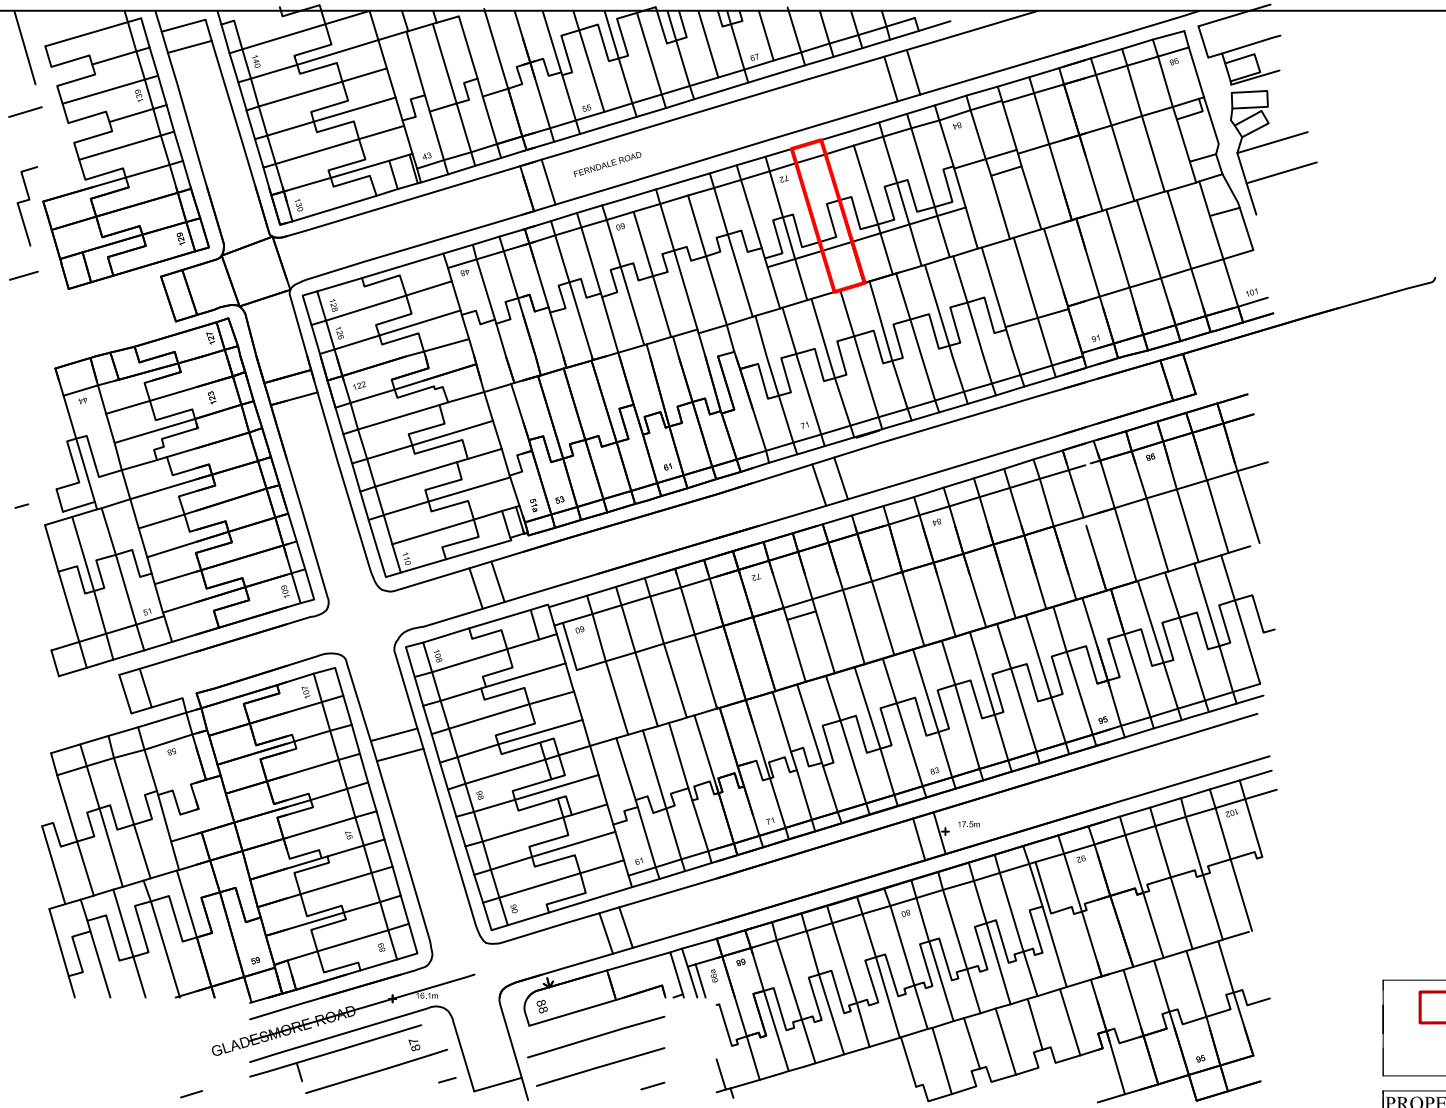


Licence number 100020449

Location Plan 1:1250

Site

PROPERTY ADDRESS:
74 Ferndale Road
LONDON N15 6UQ

TITLE:
Location Plan

SCALE:	DRAWING No:
1:1250 (A4)	FE.74.LP.

DATE:	DRAWN BY:
6.5.16	A.J