

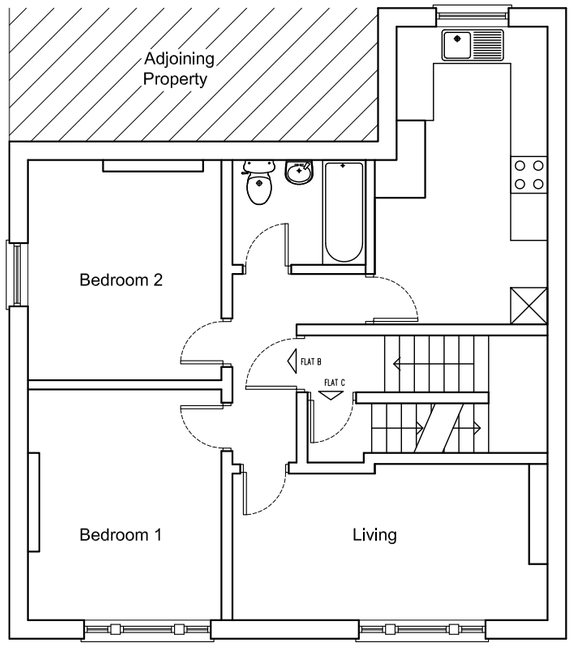



Second Floor Plan
as Existing

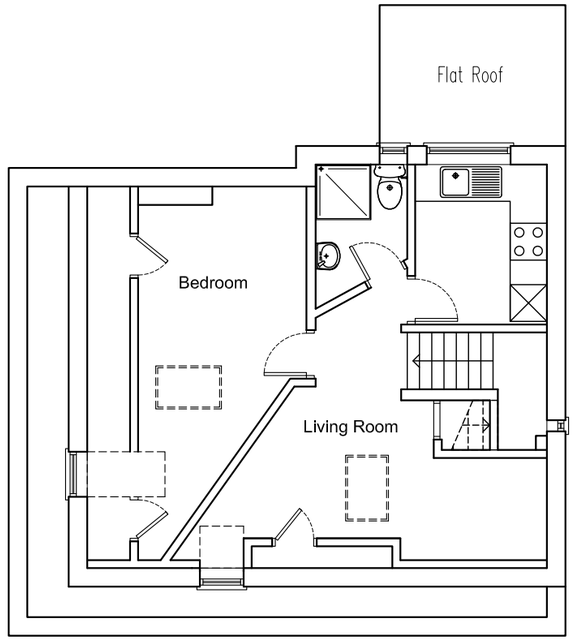

Third Floor Plan
as Existing

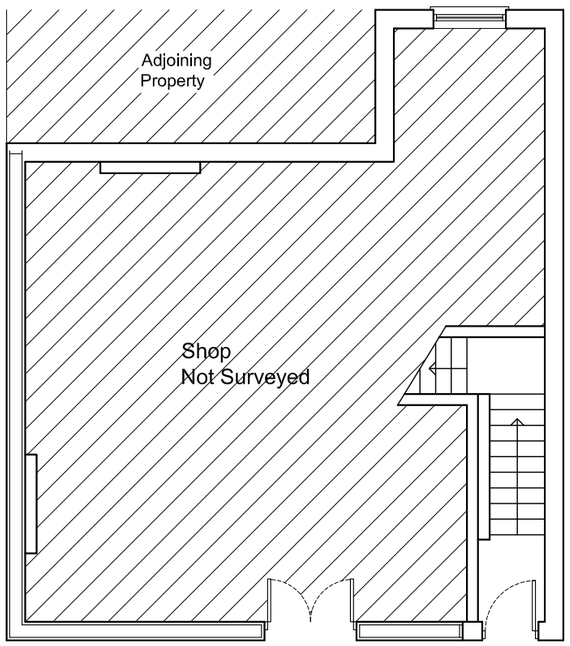


Ground Floor Plan
as Existing

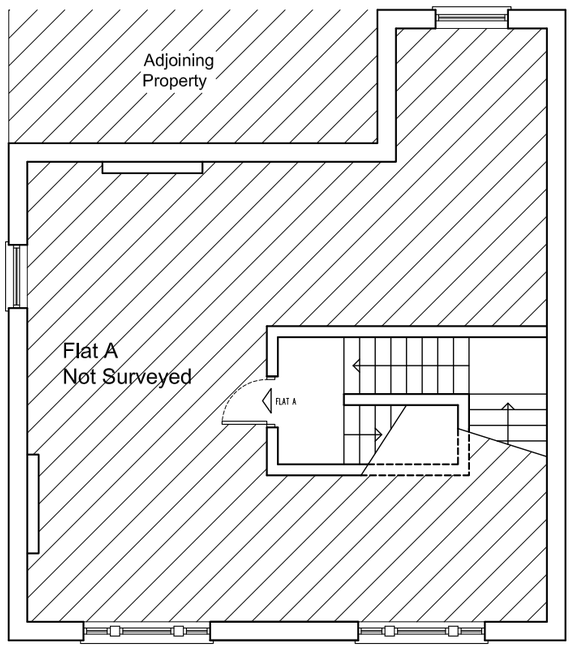

First Floor Plan
as Existing

No scaled dimensions to be taken from this drawings. All dimensions to be site checked.

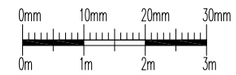

CGArchitects
221 East Barnet Road,
Barnet, Herts EN4 8QS
Tel: 020 8449 5100
Fax: 020 8449 5170
©

Client:
Mr N Efstathiou

Site:
90 Trinity Road
London
N22 8YB

Drawing Title:
Floor Plans
as Existing

Scale: 1:100 @ A3

Date: June 2016

Drg. No. 1121/02

Rev. #