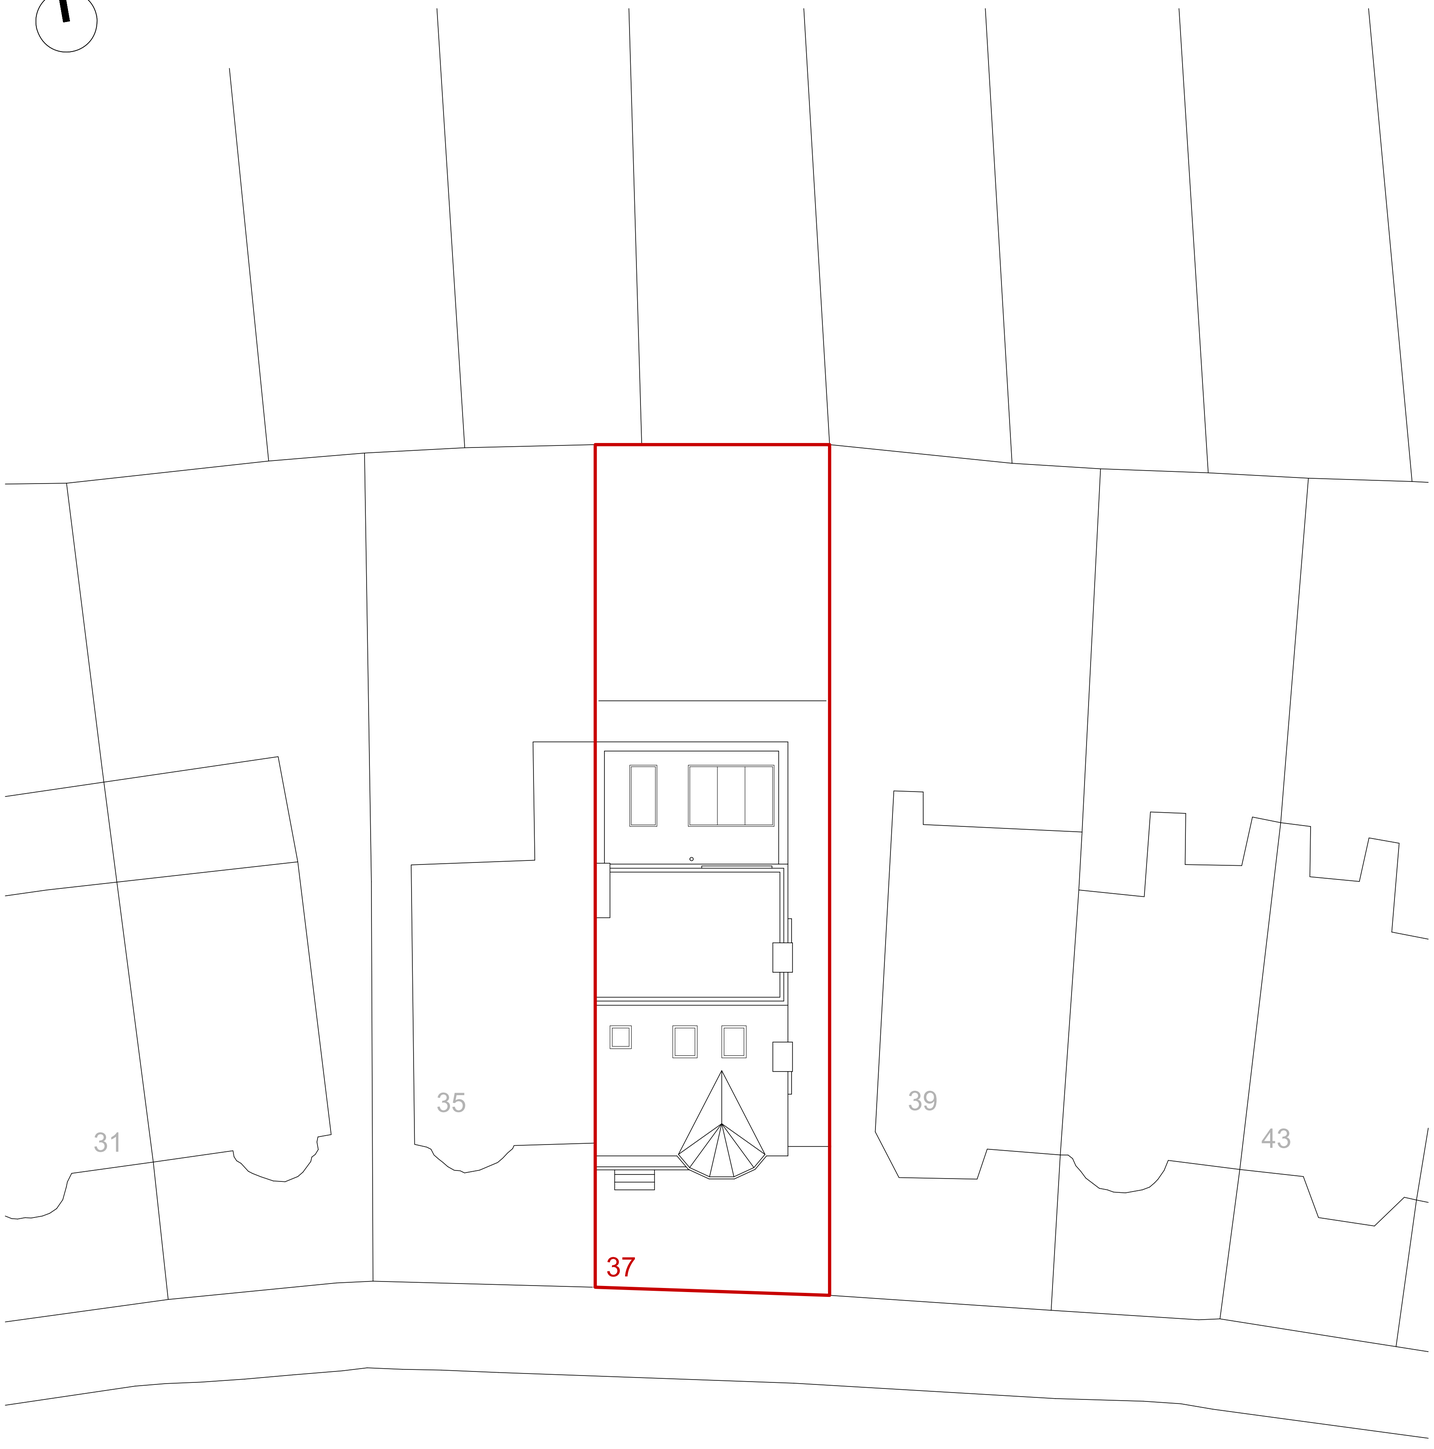

ROKESLY AVENUE

01 Block Site Plan

1:100 @ A1
1:200 @ A3

0m 25 50



0m 20 40 60 80 100

02 Site Location Plan

1:1250 @ A1
1:2500 @ A3

Copyright: All rights reserved. This drawing must not be reproduced without permission.

Only the original drawing should be relied upon. Contractors, sub-contractors and suppliers must verify all dimensions on site before commencing any work or making any shop drawings.

All shop drawings to be submitted to the architect for comment prior to fabrication.

Do not scale from this drawing.

Dimensions are in millimetres unless otherwise stated.

NOTES

rev	amendments	date	by
P1	SCALE BAR ADDED	11.03.15	RB
P0	ISSUED FOR PLANNING	11.03.15	RB

PROAKTIV - ARCHITECTURE

123 Packington Street
London N1 7EA
UK

www.proaktiv-architecture.com

project
37 Rokesly Avenue

client
Eleanor Hellier

drawing title
Site Block Plan
Site Location Plan

drawing status
FOR PLANNING

scale	date
As Indicated	03.03.2015

job no.	drawing no.	revision
14-A-006	010-001	P1