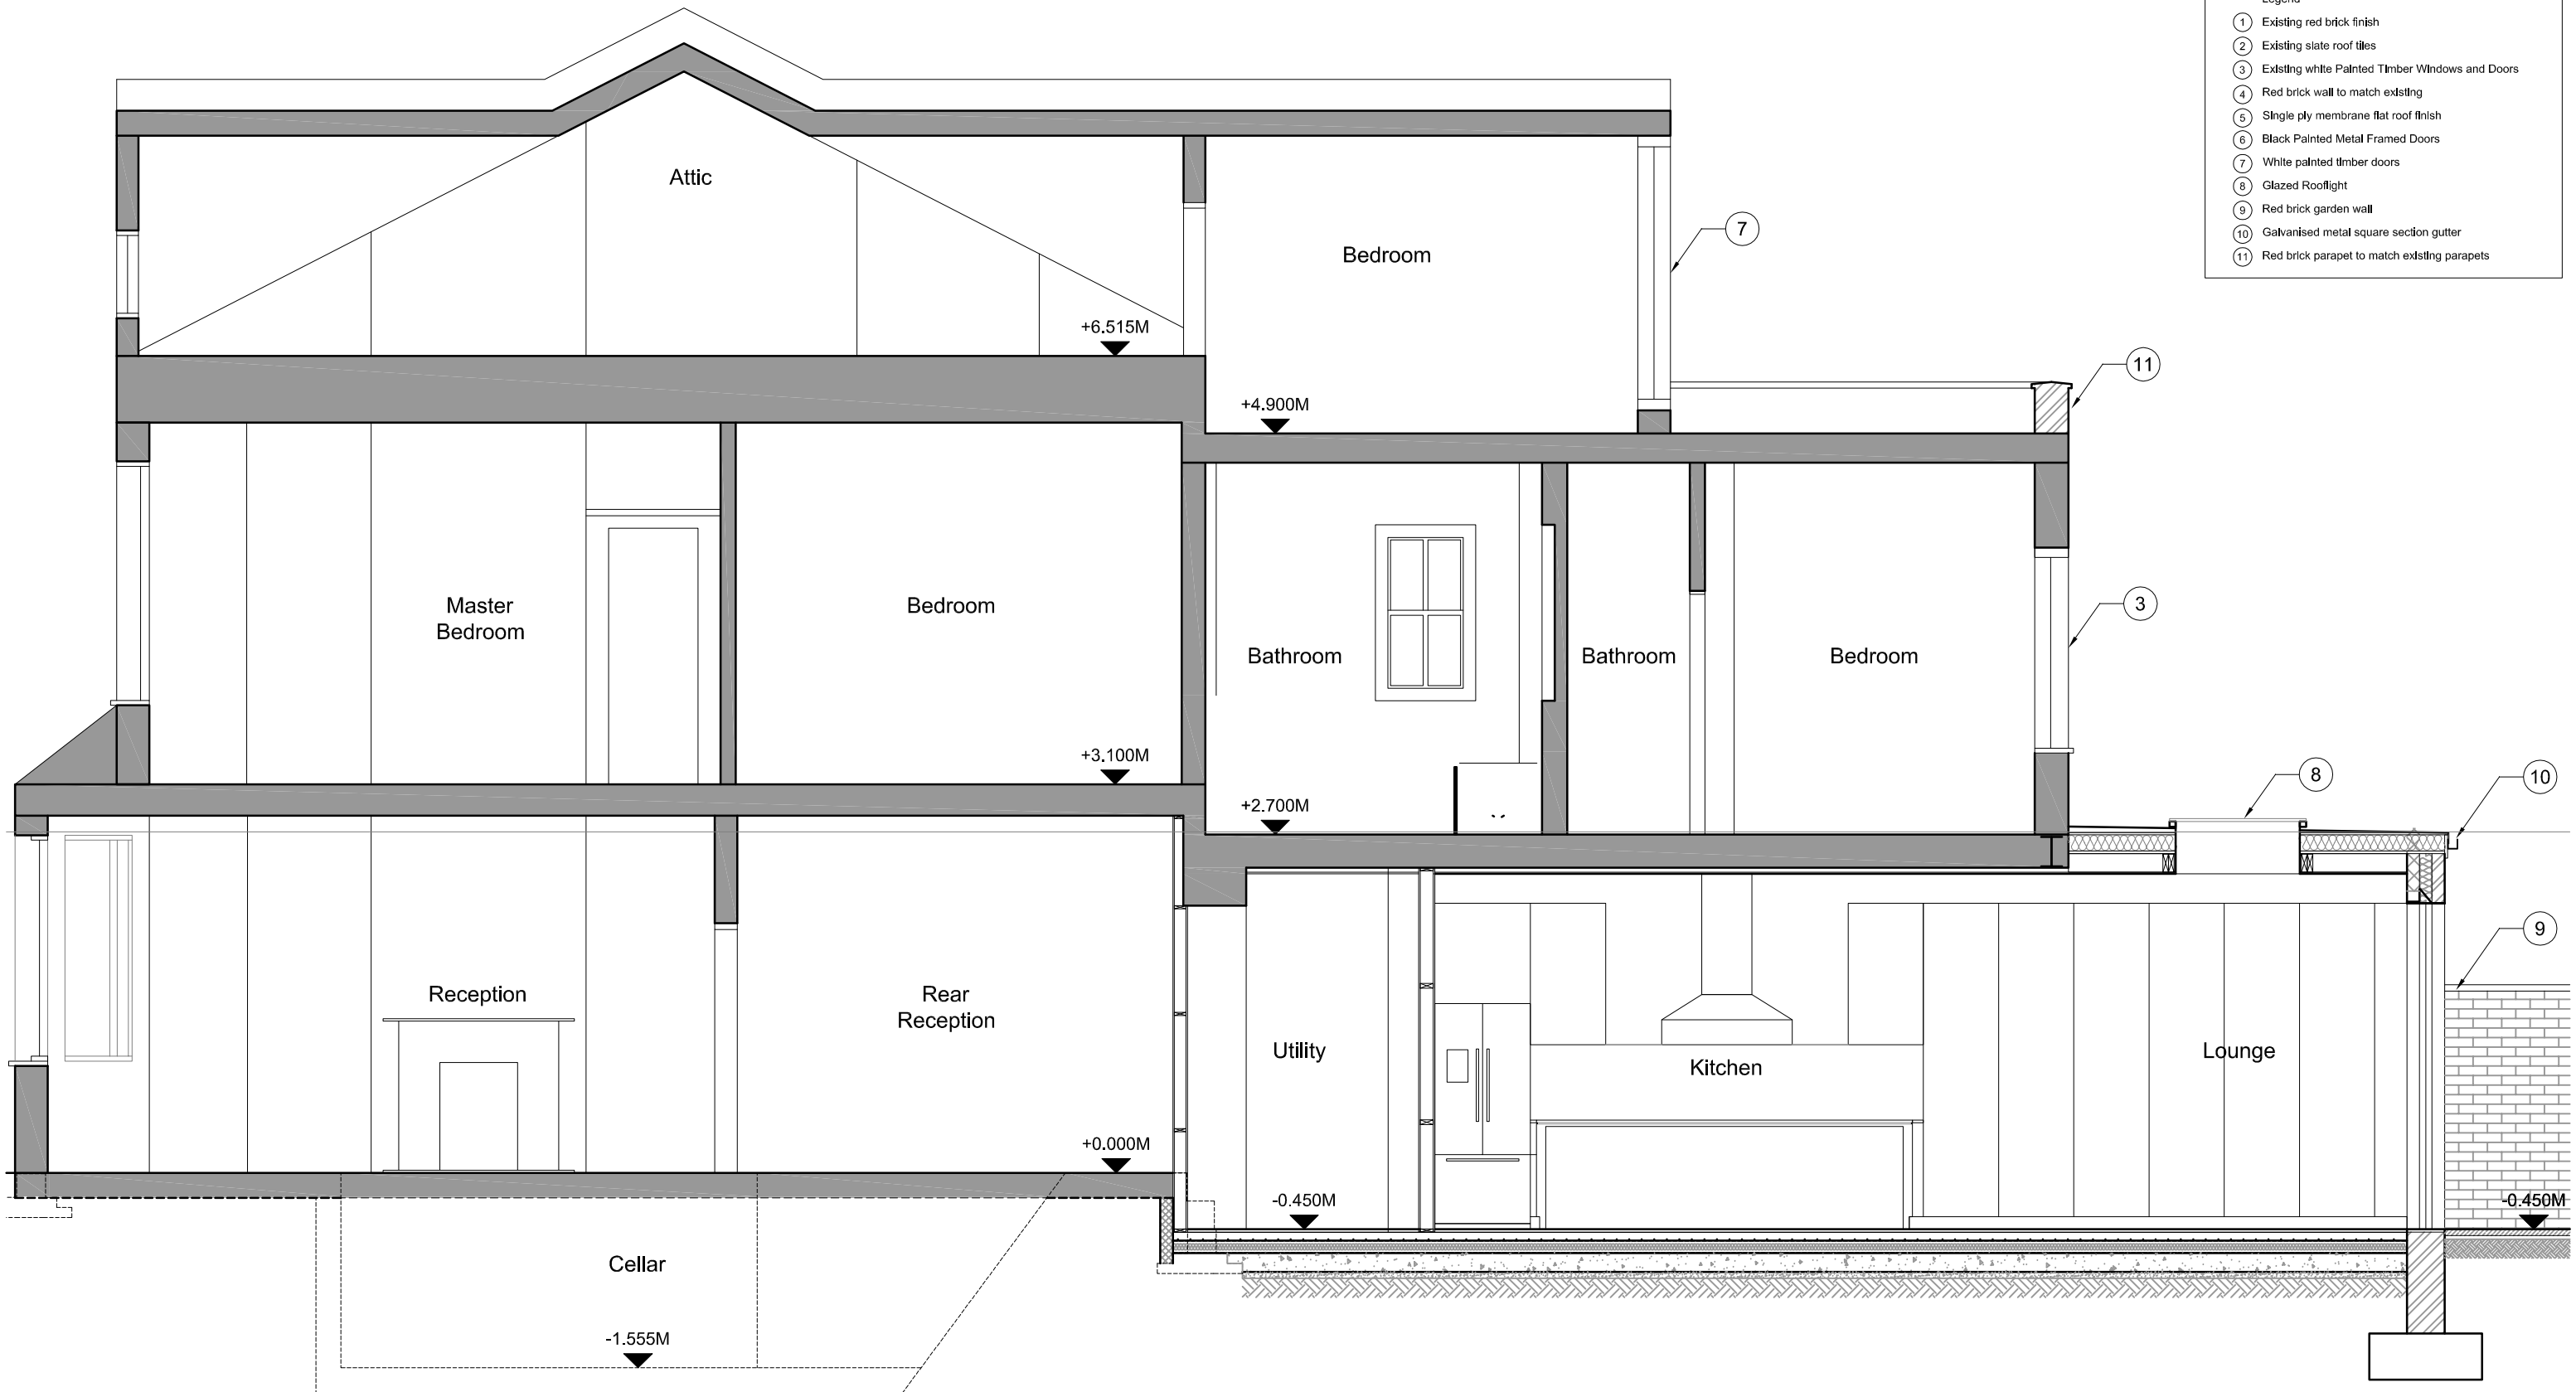


Legend

1. Existing red brick finish
2. Existing slate roof tiles
3. Existing white Painted Timber Windows and Doors
4. Red brick wall to match existing
5. Single ply membrane flat roof finish
6. Black Painted Metal Framed Doors
7. White painted timber doors
8. Glazed Rooflight
9. Red brick garden wall
10. Galvanised metal square section gutter
11. Red brick parapet to match existing parapets

1 PROPOSED SECTION A
SCALE 1:50

NOTES

0 1 2 3 4 5m

REVISIONS:

STATUS PLANNING

PROJECT
12 CRANBOURNE ROAD

TITLE
PROPOSED SECTION A

SCALE 1:50 at A3 DATE 2016/06/13

VICTORIA MUSTARD ARCHITECT
Furzewood Farm, East Street, Turners Hill RH10 4QB
Tel 07779 245 093 vicki.mustard@gmail.com

DRAWING NUMBER 205 REV *