$filelocation$

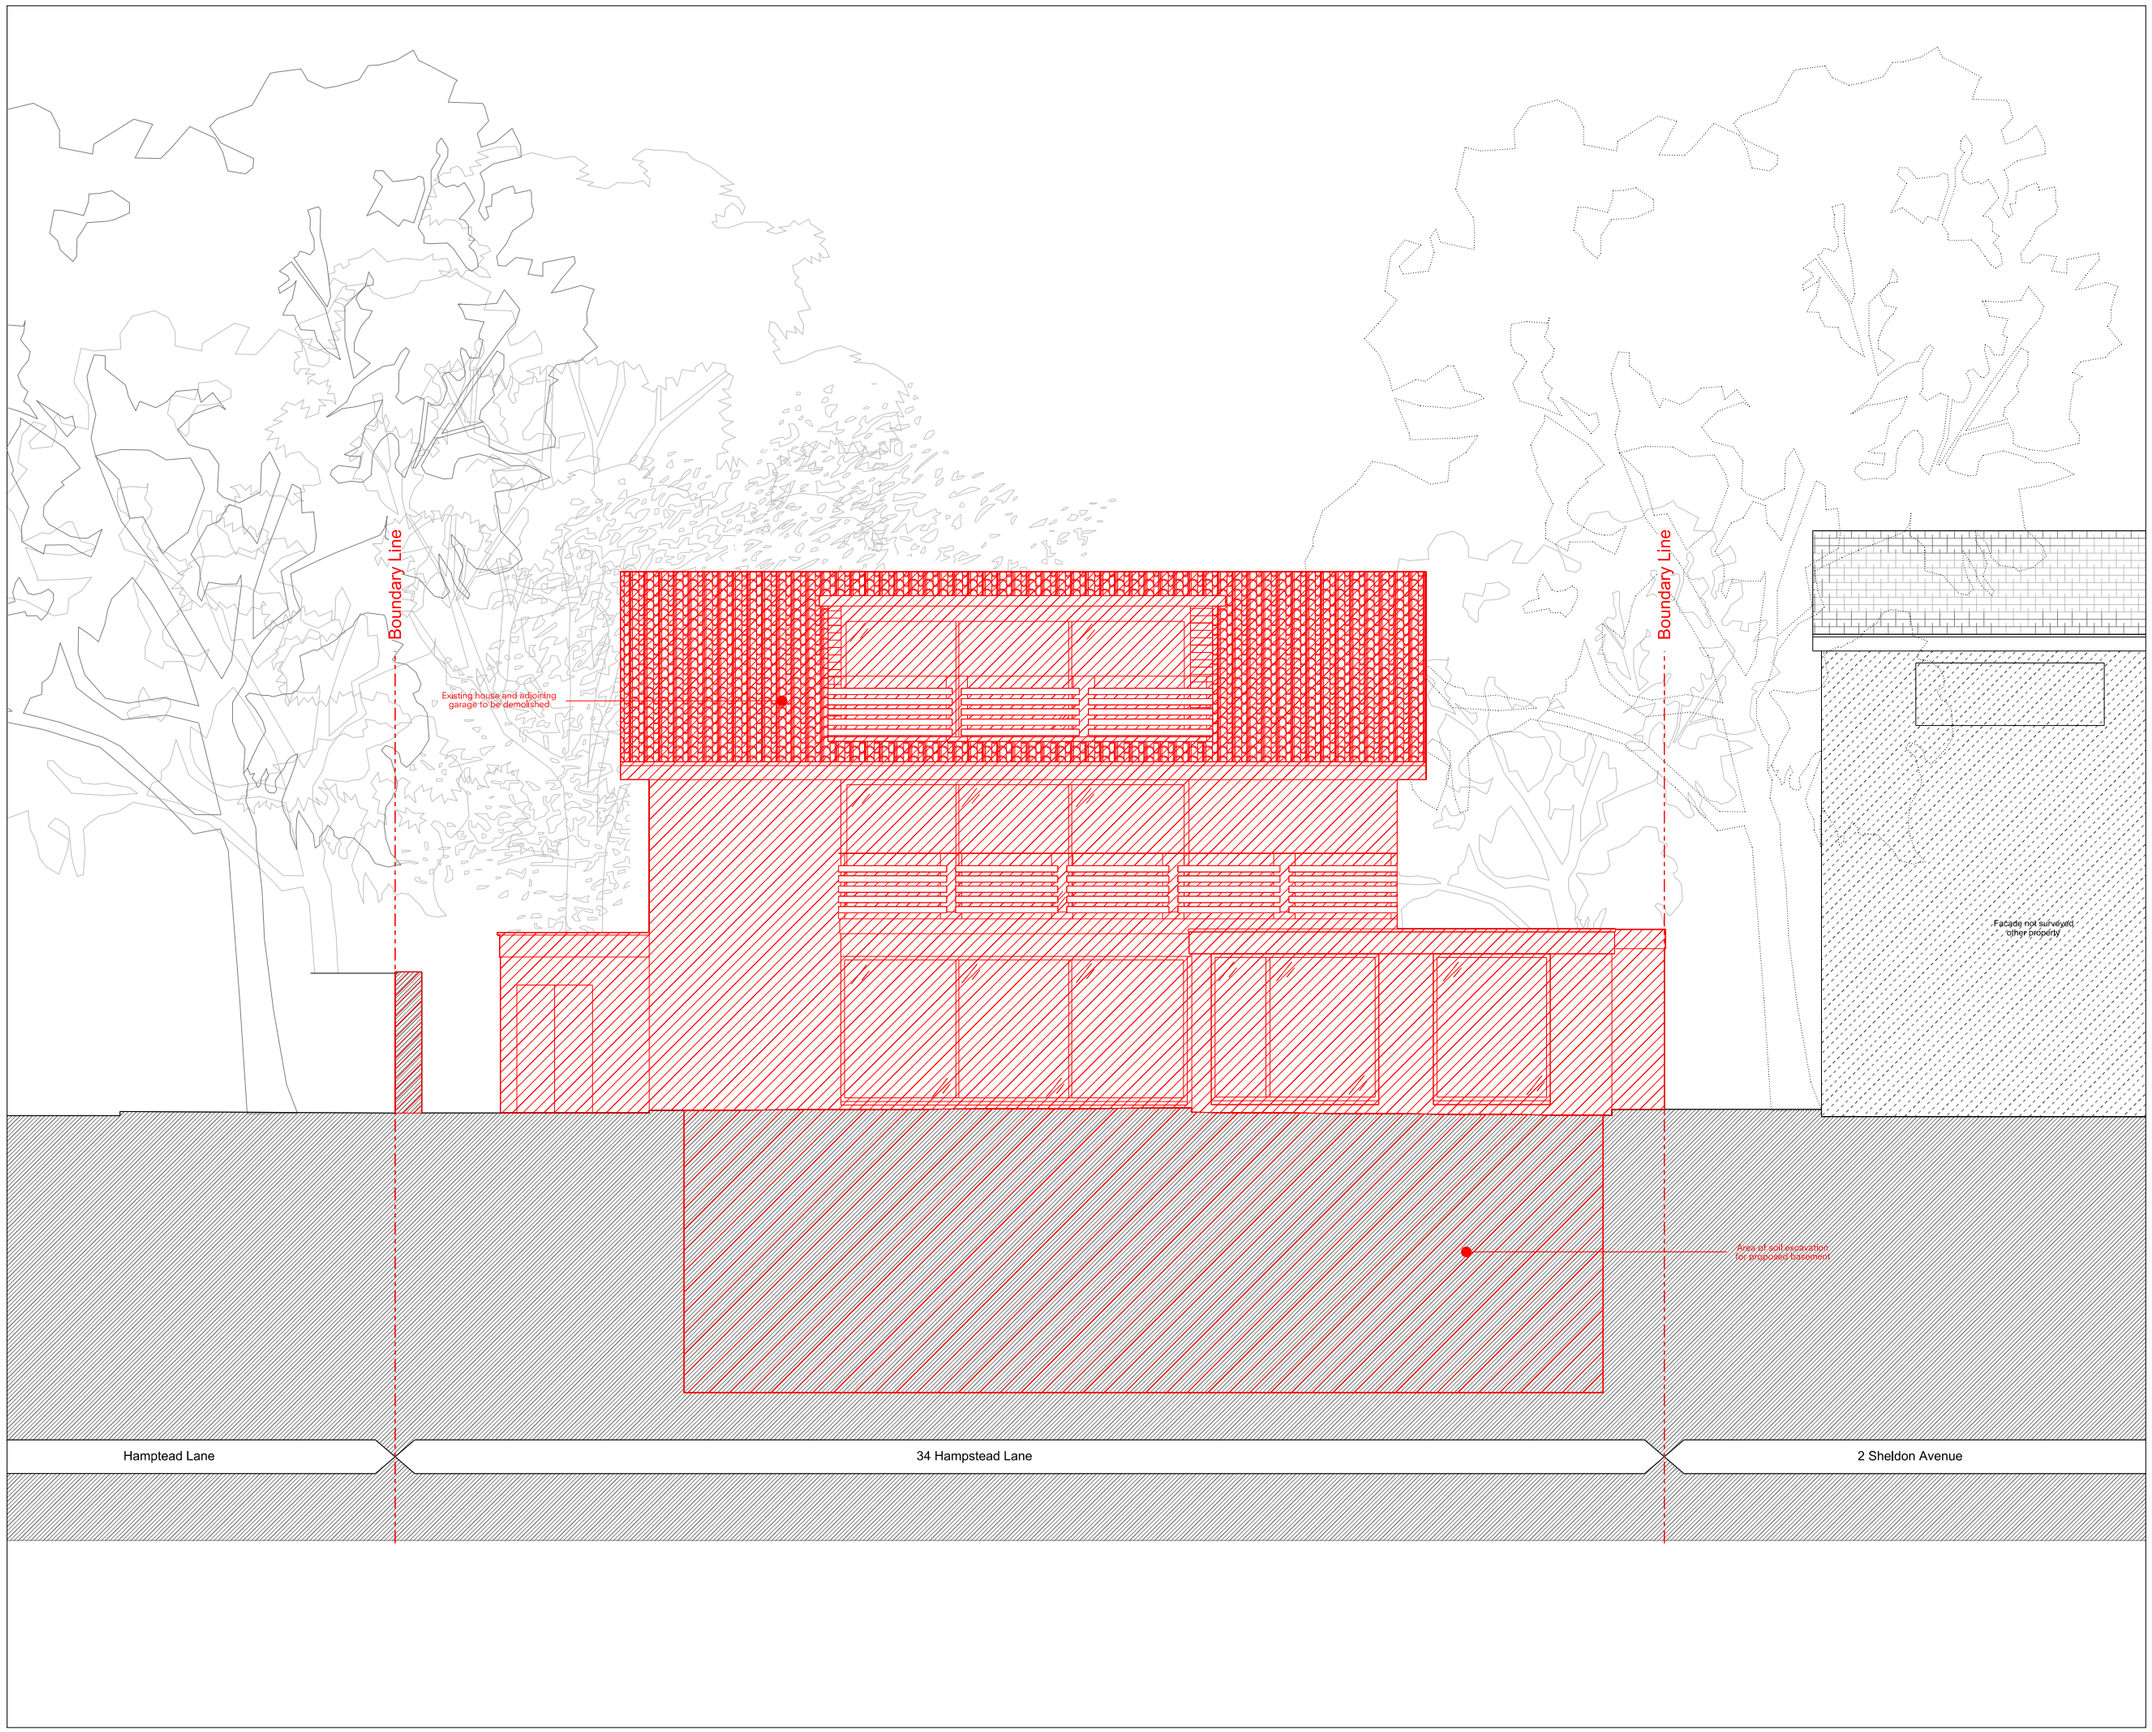

Copyright Cousins & Cousins Architects.

No implied license exists. This drawing should not be used to calculate areas for the purposes of valuation. All dimensions be checked on site by the contractor and such dimensions to be their responsibility. Do not scale drawings.

All work must comply with relevant British Standards and Building Regulations requirements. Drawing errors and omissions to be reported to the architect.

0 m 0.5 1 m 3m

KEY

Demolition

Area of excavation

Planning

Rev	Date	Description

Project: 34 Hampstead Lane

Project No: 15001

Client: Paul Fishman

Date: June 2016

Scale: 1:100@A3 - 1:50@A1

Drawing Title: Demolition East Elevation

Drawing No.: 15001_P_071 | Rev.:

Drawn	Approved	Signed
GDG	BC	

cousins
cousins

Bedford House
125-133 Camden High Street
London NW1 7JR

info@cousinsandcousins.com
www.cousinsandcousins.com

$filelocation$



Copyright Cousins & Cousins Architects.

No implied license exists. This drawing should not be used to calculate areas for the purposes of valuation. All dimensions be checked on site by the contractor and such dimensions to be their responsibility. Do not scale drawings.

All work must comply with relevant British Standards and Building Regulations requirements. Drawing errors and omissions to be reported to the architect.

0 m 0.5 1 m 3m

KEY

Demolition

Area of excavation

Planning

Rev	Date	Description

Project: 34 Hampstead Lane

Project No: 15001

Client: Paul Fishman

Date: June 2016

Scale: 1:100@A3 - 1:50@A1

Drawing Title: Demolition South Elevation

Drawing No.: 15001_P_072 | Rev.:

Drawn	Approved	Signed
GDG	BC	

cousins
cousins

Bedford House
125-133 Camden High Street
London NW1 7JR

info@cousinsandcousins.com
www.cousinsandcousins.com

$filelocation$

Copyright Cousins & Cousins Architects.

No implied license exists. This drawing should not be used to calculate areas for the purposes of valuation. All dimensions be checked on site by the contractor and such dimensions to be their responsibility. Do not scale drawings.

All work must comply with relevant British Standards and Building Regulations requirements. Drawing errors and omissions to be reported to the architect.

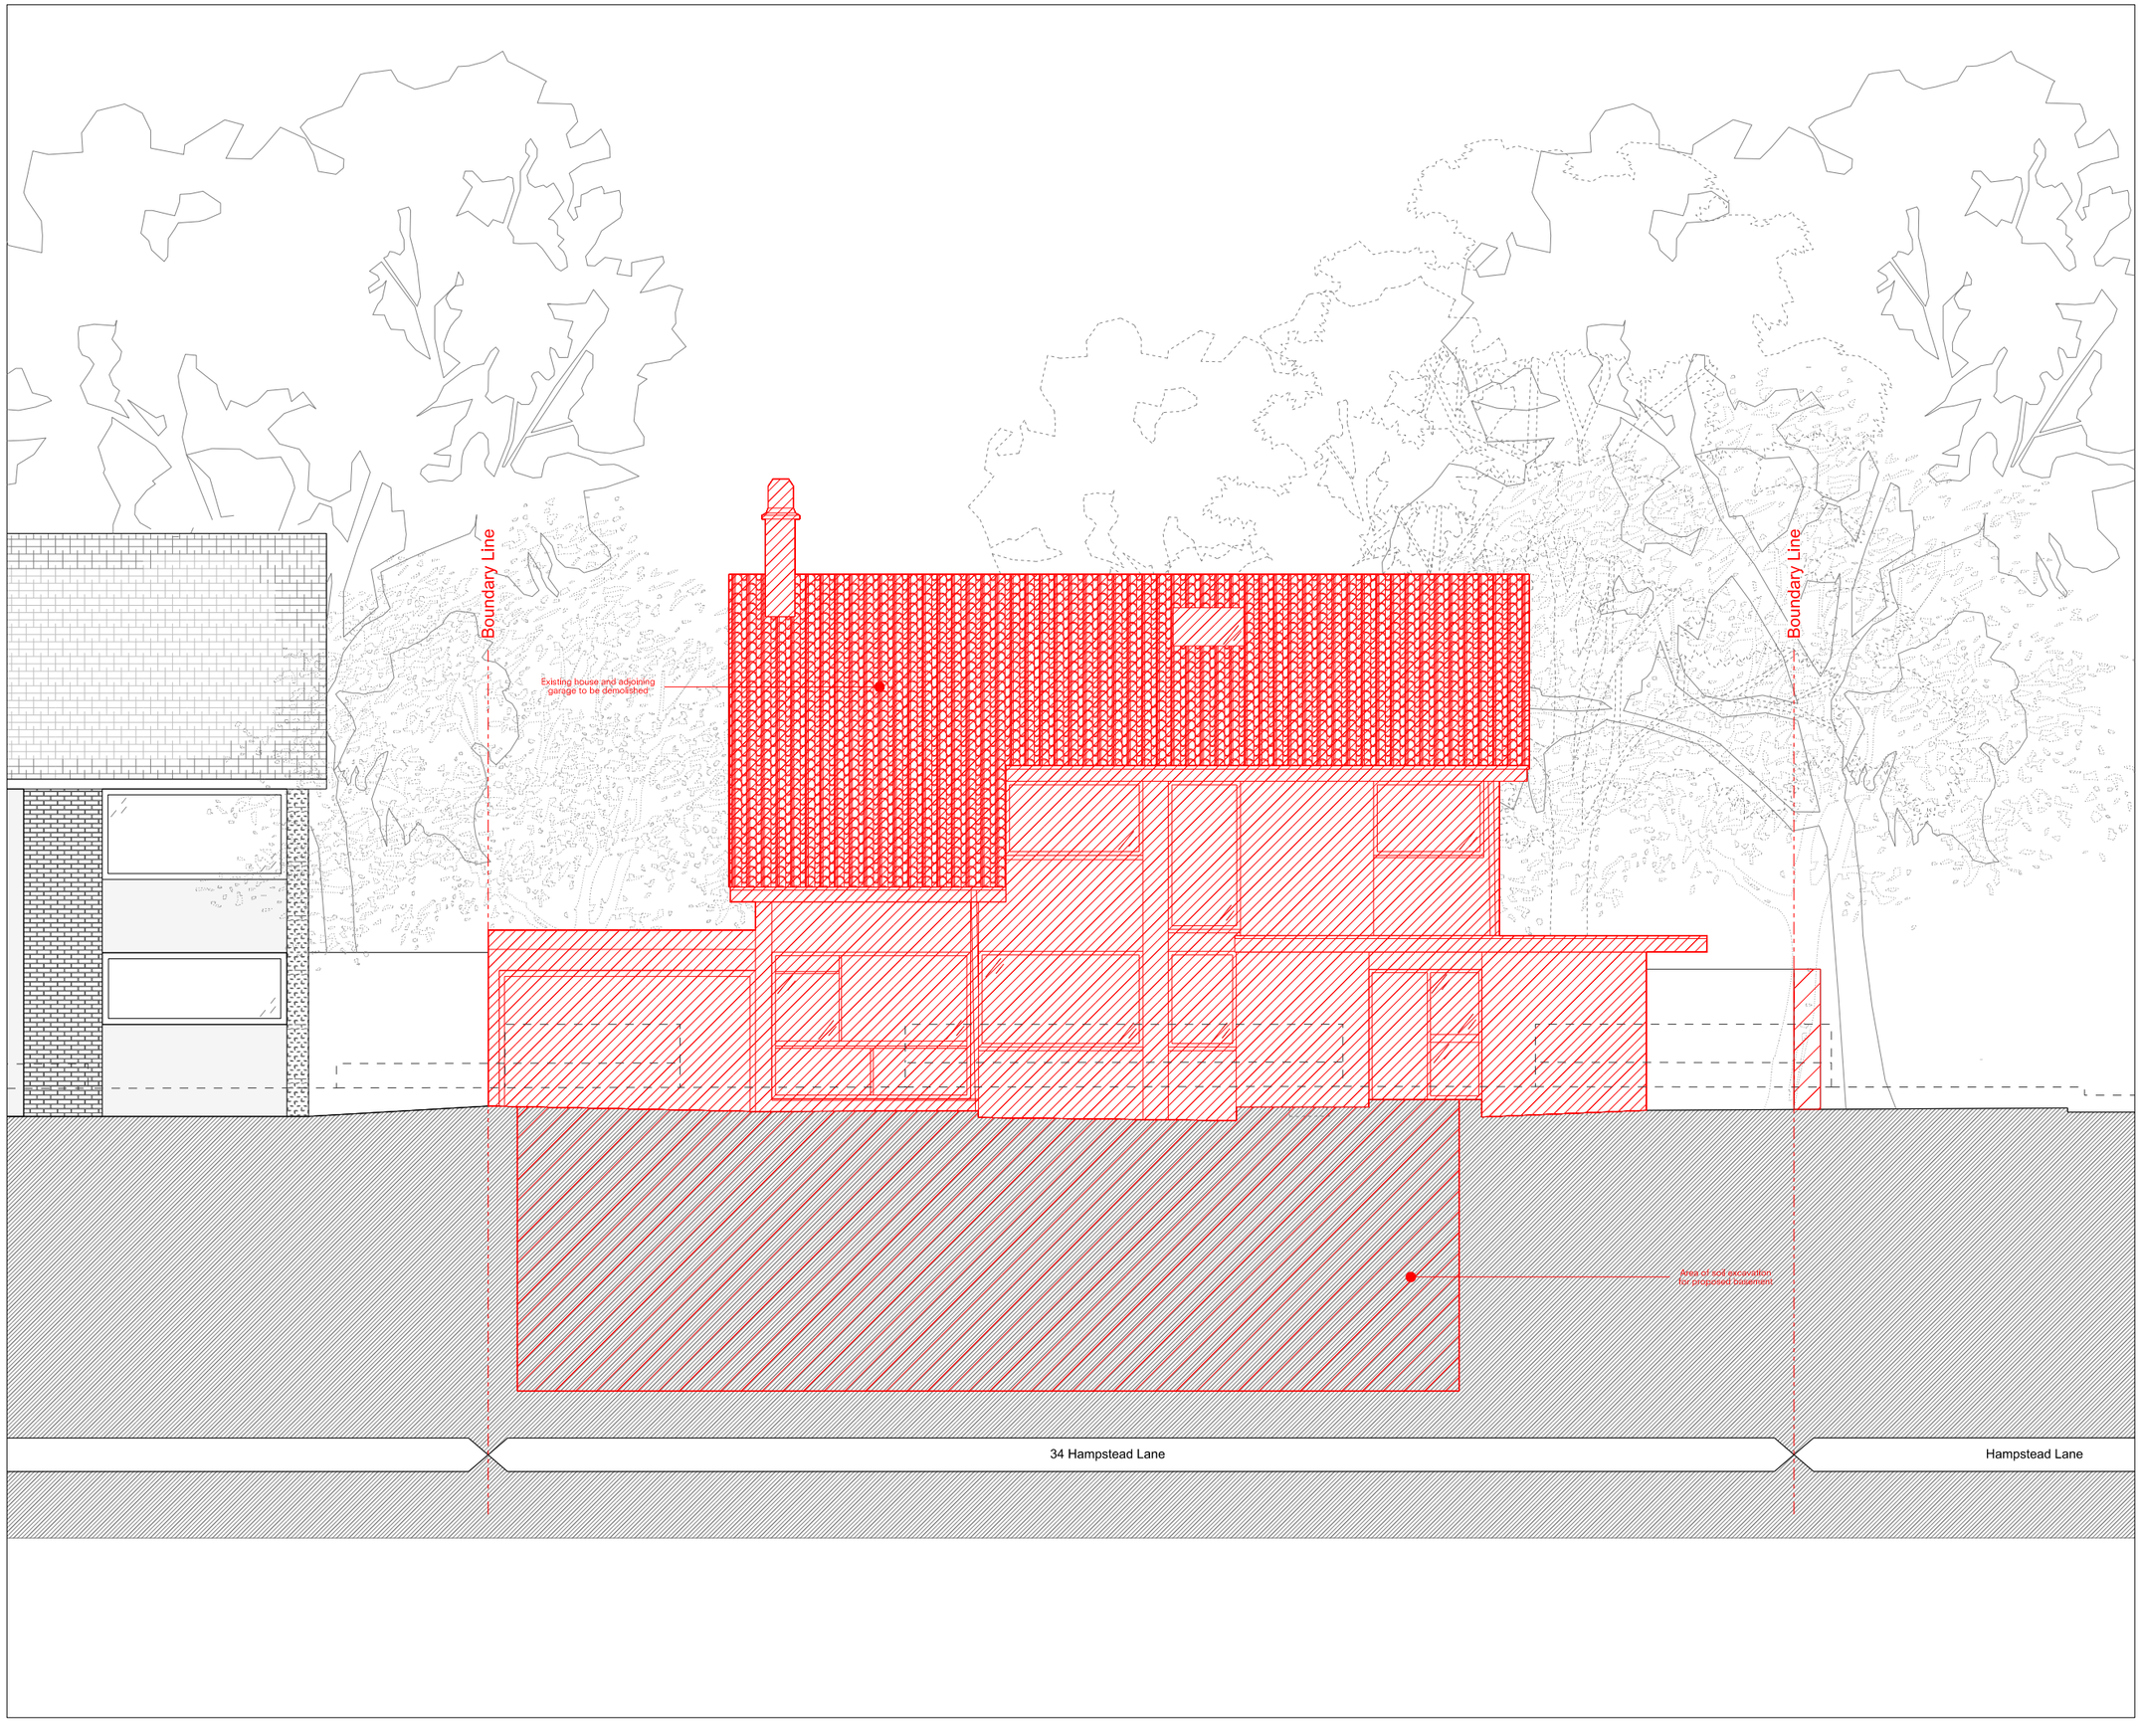

0 m 0.5 1 m 3m

KEY

Demolition

Area of excavation

Planning

Rev	Date	Description

Project: 34 Hampstead Lane

Project No: 15001

Client: Paul Fishman

Date: June 2016

Scale: 1:100@A3 - 1:50@A1

Drawing Title: Demolition West Elevation

Drawing No.: 15001_P_073 | Rev.:

Drawn	Approved	Signed
GDG	BC	

cousins
cousins

Bedford House
125-133 Camden High Street
London NW1 7JR

info@cousinsandcousins.com
www.cousinsandcousins.com

$filelocation$

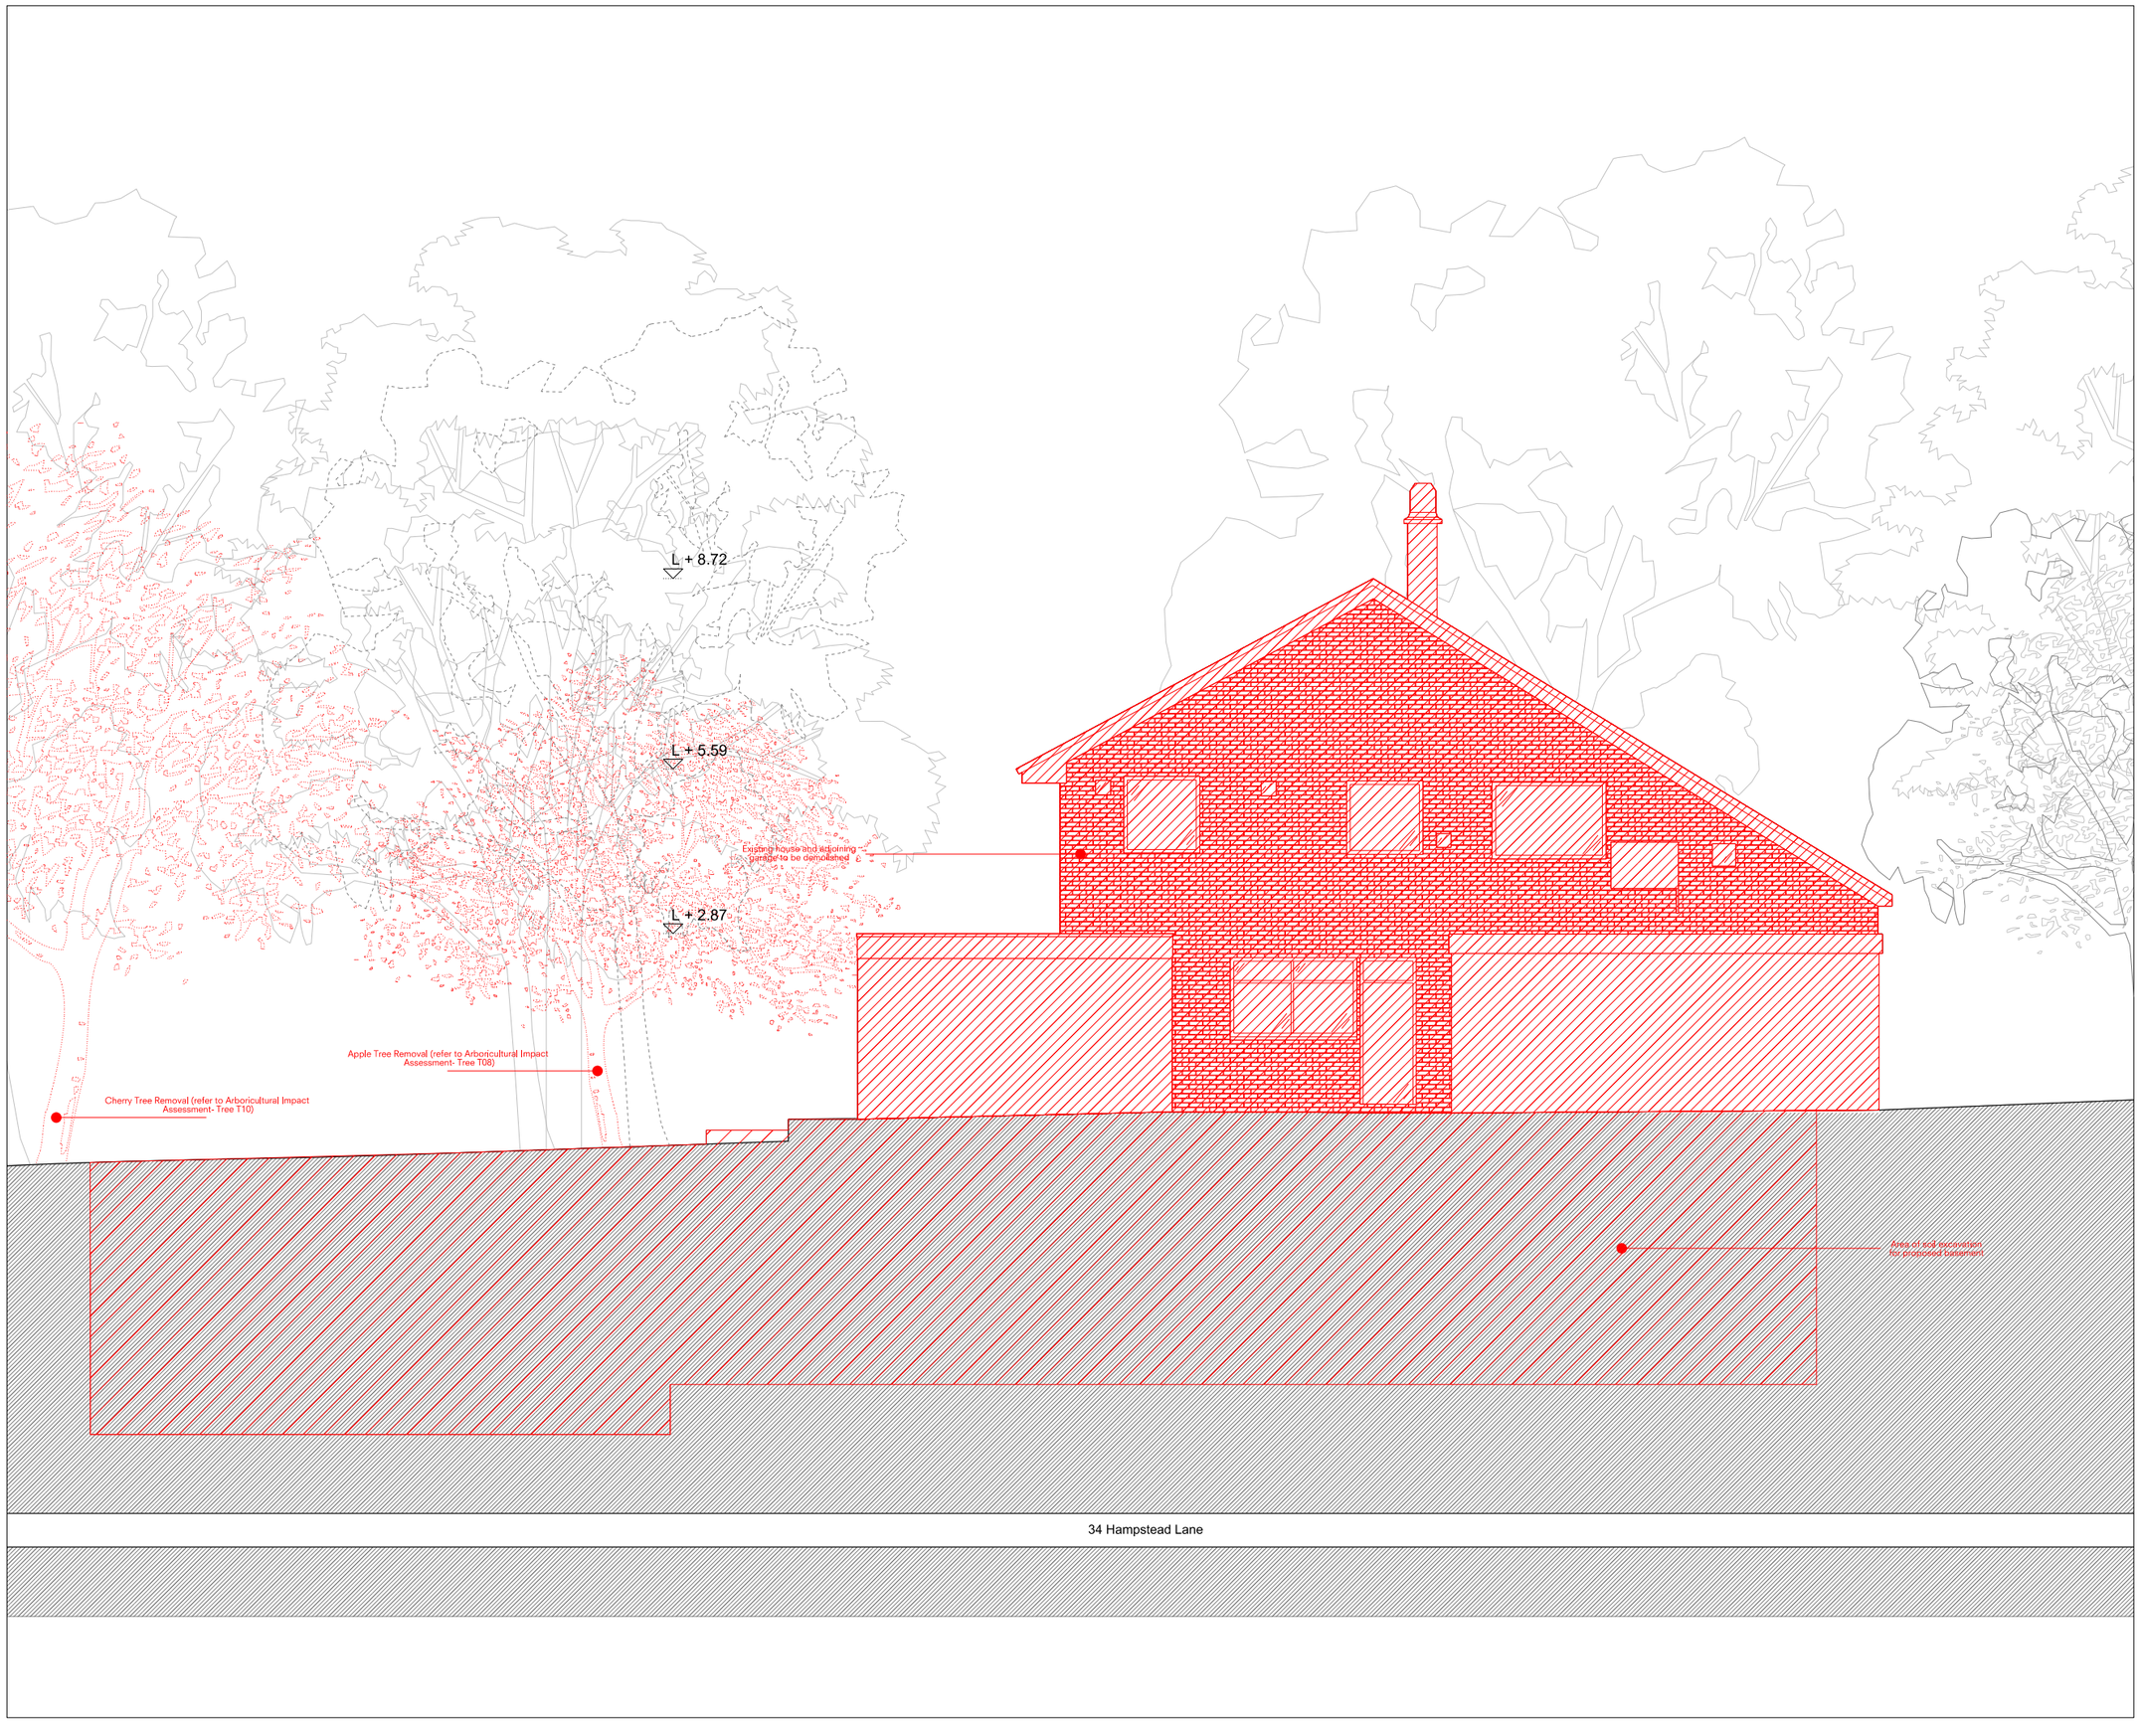

Copyright Cousins & Cousins Architects.

No implied license exists. This drawing should not be used to calculate areas for the purposes of valuation. All dimensions be checked on site by the contractor and such dimensions to be their responsibility. Do not scale drawings.

All work must comply with relevant British Standards and Building Regulations requirements. Drawing errors and omissions to be reported to the architect.

0 m 0.5 1 m 3m

KEY

Demolition

Area of excavation

Planning

Rev	Date	Description

Project: 34 Hampstead Lane

Project No: 15001

Client: Paul Fishman

Date: June 2016

Scale: 1:100@A3 - 1:50@A1

Drawing Title: Demolition North Elevation

Drawing No.: 15001_P_074 | Rev.:

Drawn	Approved	Signed
GDG	BC	

cousins
cousins

Bedford House
125-133 Camden High Street
London NW1 7JR

info@cousinsandcousins.com
www.cousinsandcousins.com

$filelocation$

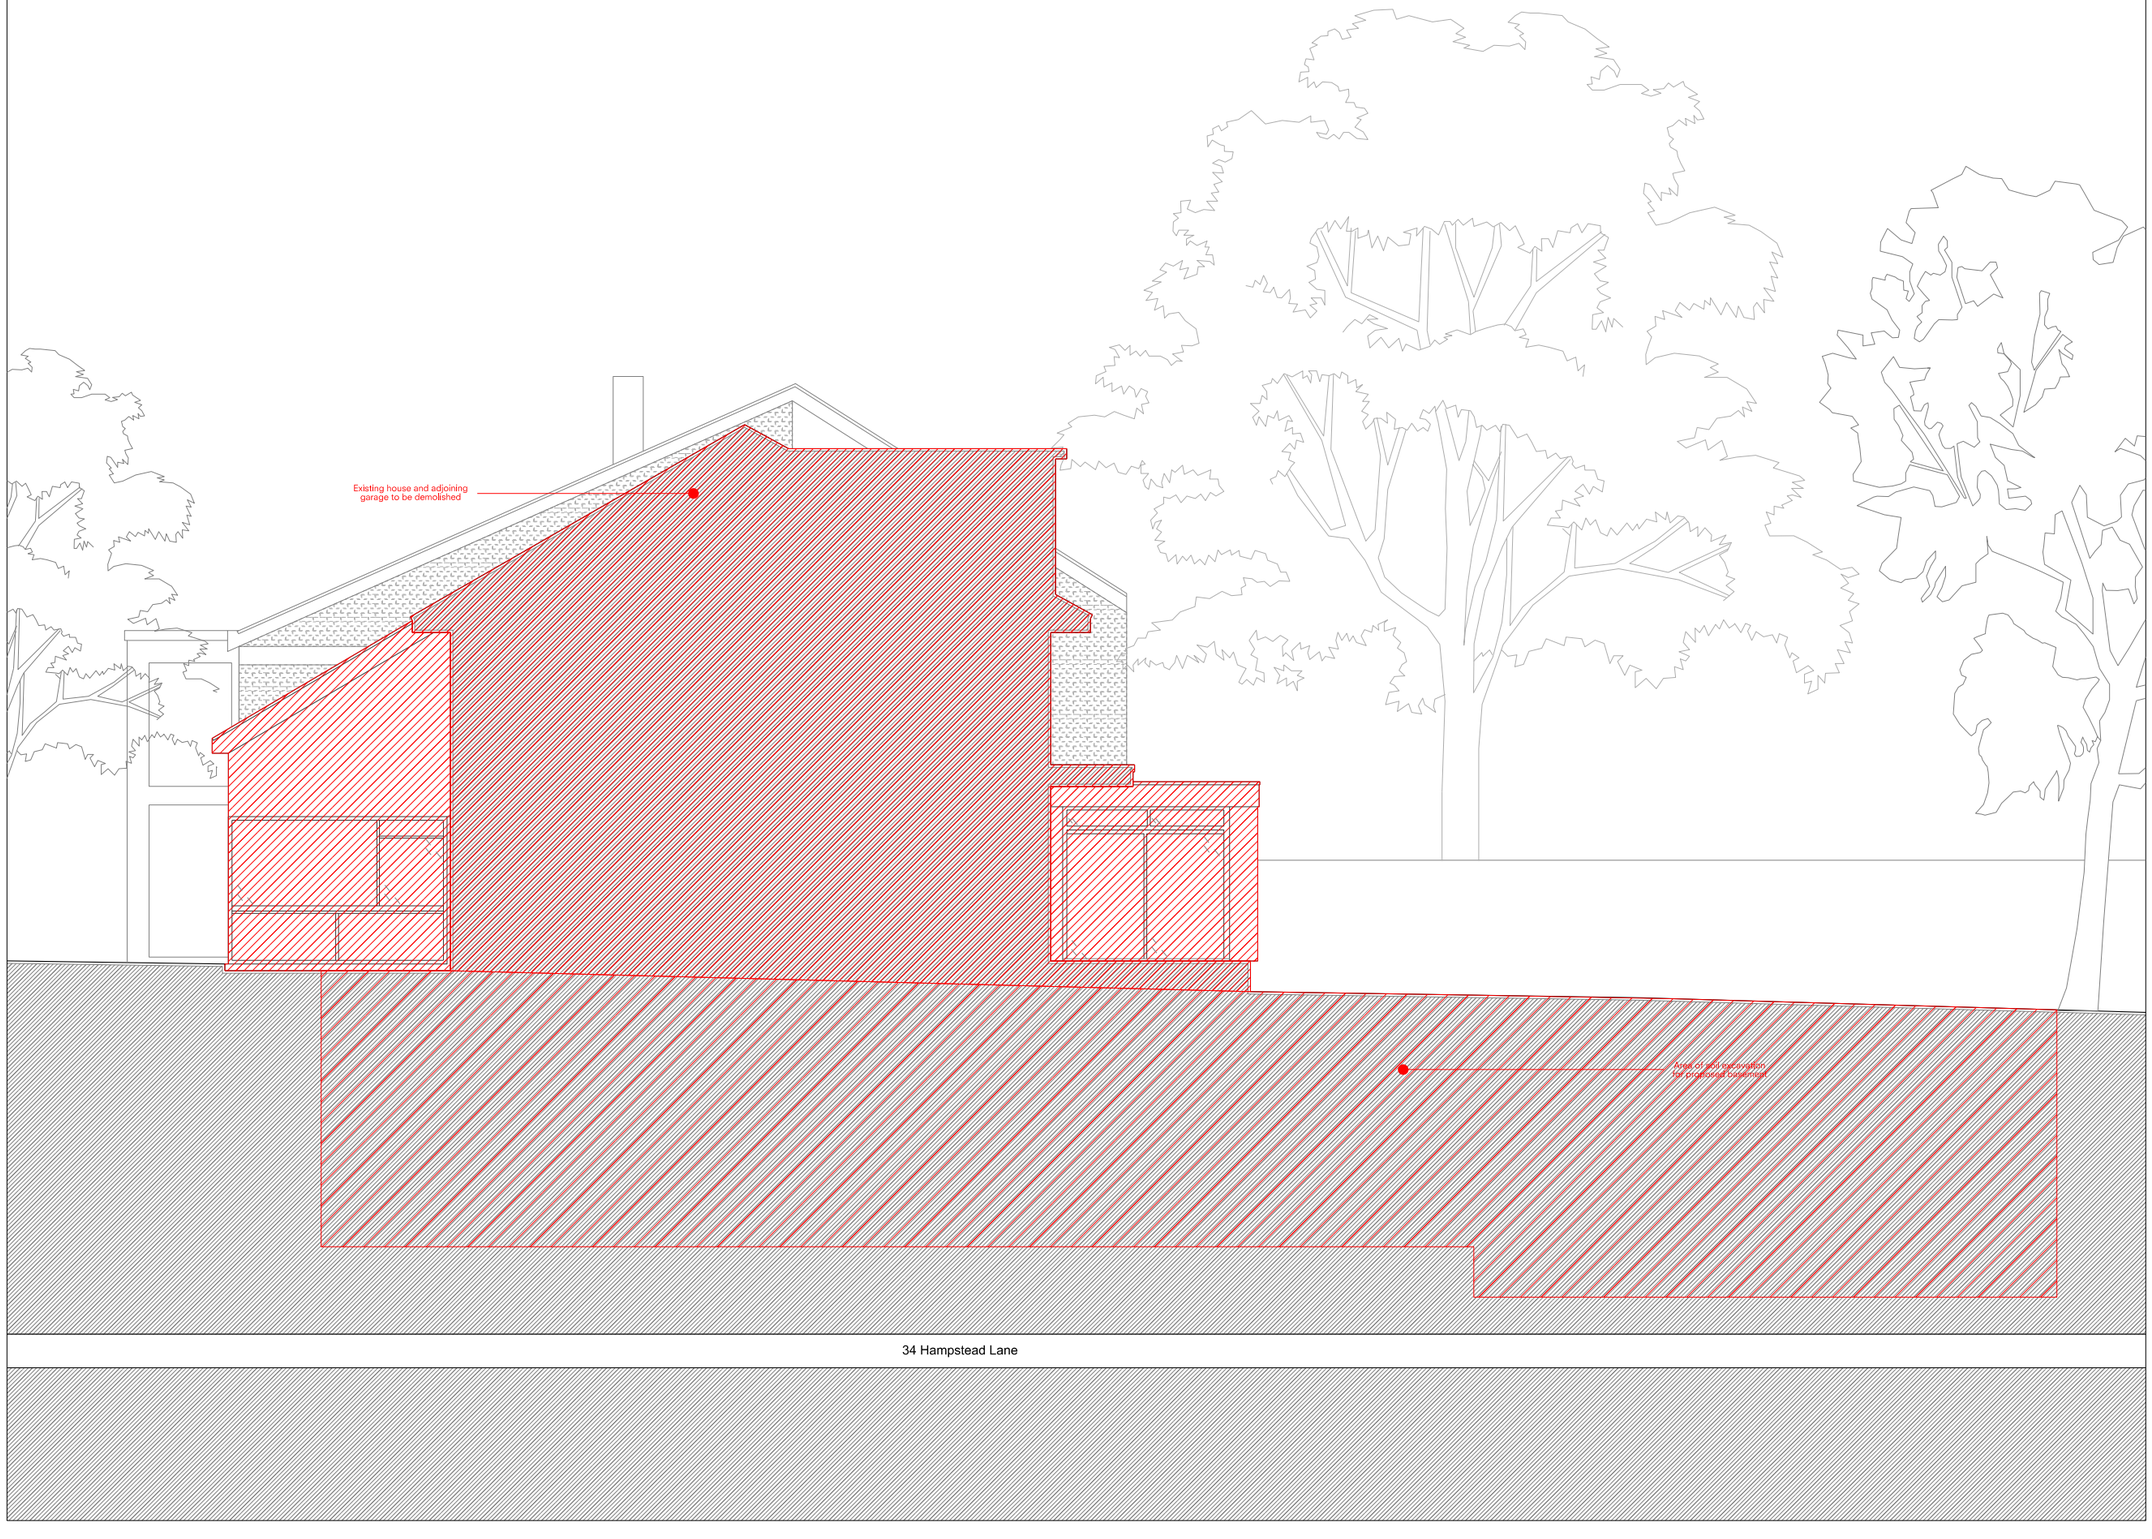

Copyright Cousins & Cousins Architects.

No implied license exists. This drawing should not be used to calculate areas for the purposes of valuation. All dimensions be checked on site by the contractor and such dimensions to be their responsibility. Do not scale drawings.

All work must comply with relevant British Standards and Building Regulations requirements. Drawing errors and omissions to be reported to the architect.

0 m 0.5 1 m 3m

KEY

Demolition

Area of excavation

Planning

Rev	Date	Description

Project: 34 Hampstead Lane

Project No: 15001

Client: Paul Fishman

Date: June 2016

Scale: 1:100@A3 - 1:50@A1

Drawing Title: Demolition Section AA

Drawing No.: 15001_P_075 | Rev.:

Drawn	Approved	Signed
GDG	BC	

cousins
cousins

Bedford House
125-133 Camden High Street
London NW1 7JR

info@cousinsandcousins.com
www.cousinsandcousins.com