0 1 5 10

N

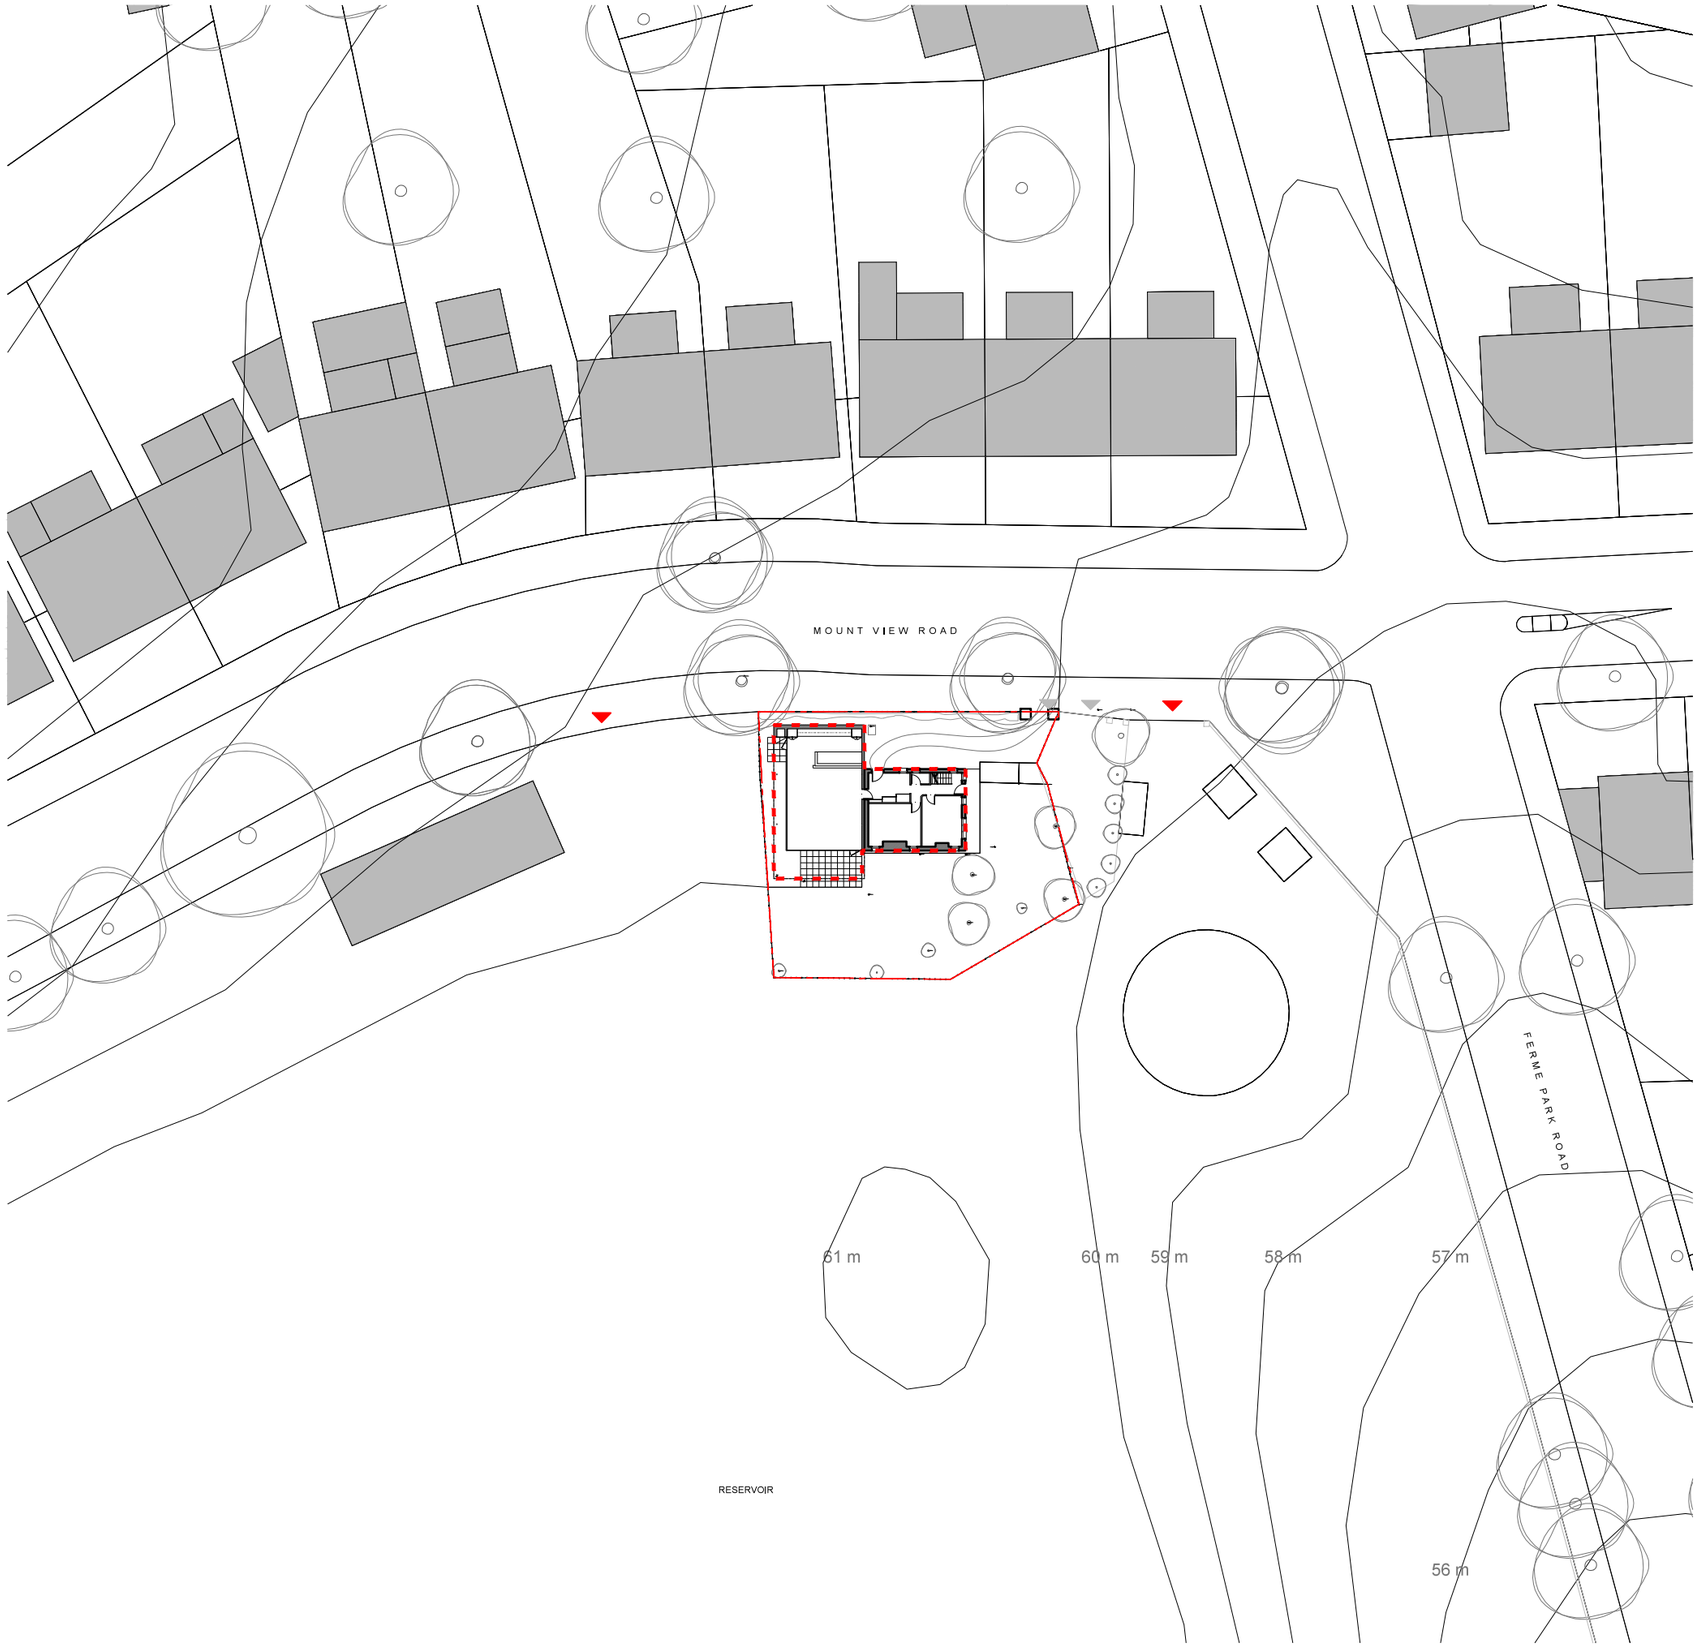

NOTES

PROPOSED DEMOLITION OF EXISTING STRUCTURE

EXISTING ACCESS TO RESERVOIR

EXISTING ACCESS TO SITE

MARTYN CLARKE ARCHITECTURE LTD

78 CROUCH HILL
LONDON N8 9EE
020 7263 7121

info@martynclarkearchitecture.com

Project	Osman & Alice Reservoir Cottage London, N4	Project No. 6224
Date	JULY 2015	Drawing No.
Scale / Format	1:500 @ A3	6224_03_002
Drawing Name	EXISTING BLOCK PLAN	PLANNING
Revision		