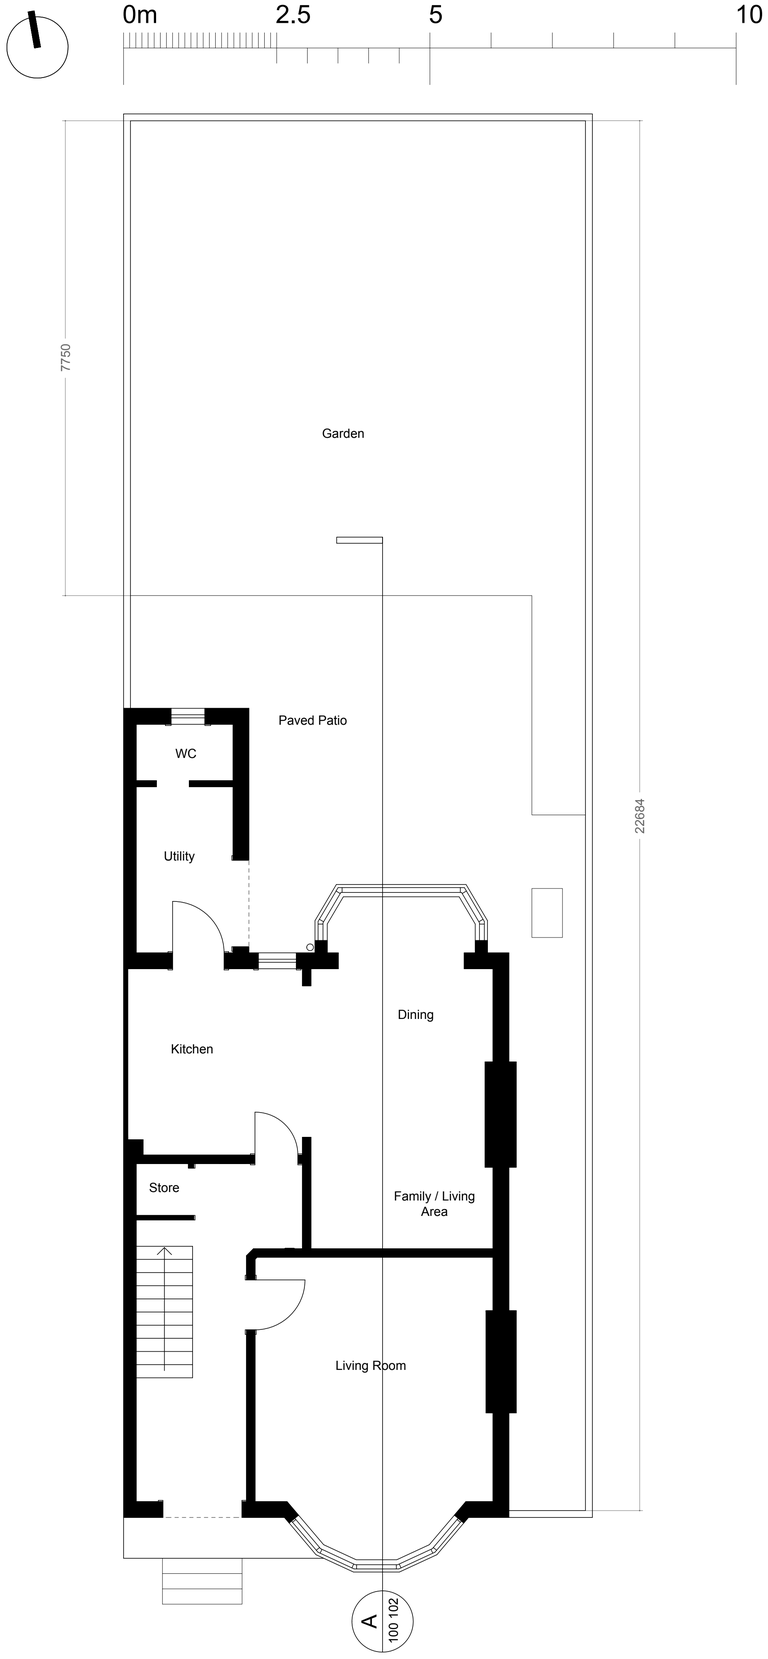

01 Ground Floor Plan - Existing

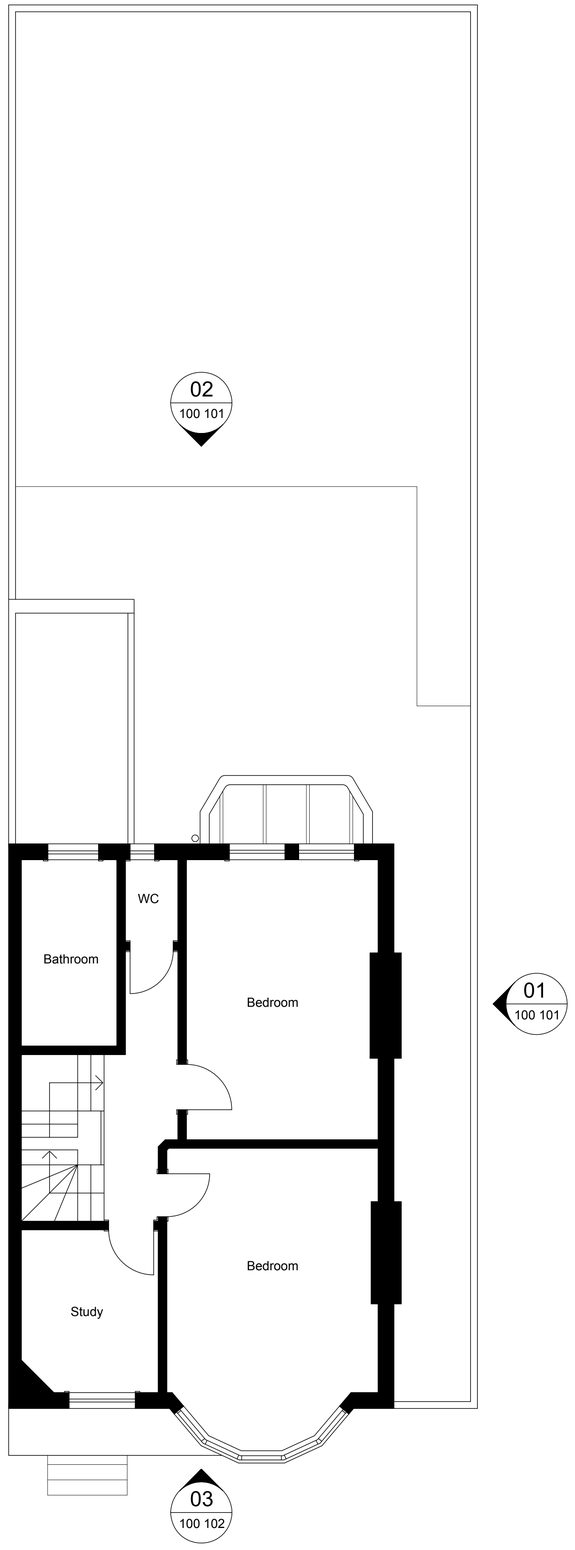

02 First Floor Plan - Existing

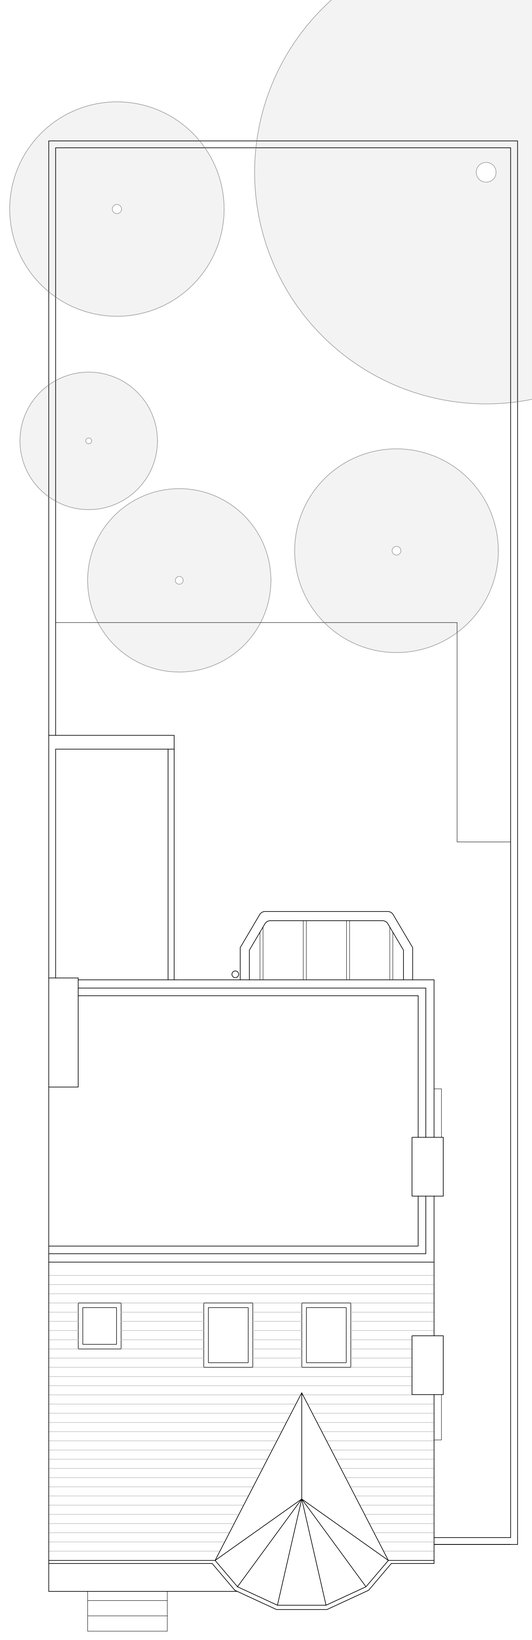

03 Roof Plan - Existing

Copyright: All rights reserved. This drawing must not be reproduced without permission.

Only the original drawing should be relied upon. Contractors, sub-contractors and suppliers must verify all dimensions on site before commencing any work or making any shop drawings.

All shop drawings to be submitted to the architect for comment prior to fabrication.

Do not scale from this drawing.

Dimensions are in millimetres unless otherwise stated.

NOTES

External levels subject to detailed topographic survey

rev	amendments	date	by
P1	SCALE BAR AND REFERENCE DIMENSION ADDED	11.03.15	RB
P0	ISSUED FOR PLANNING	11.03.15	RB

PROAKTIV - ARCHITECTURE

123 Packington Street
London N1 7EA
UK

www.proaktiv-architecture.com

project
37 Rokesly Avenue

client
Eleanor Hellier

drawing title
Survey Drawings
GA Plans - As Existing

drawing status
FOR PLANNING

scale	date
1:50 @ A1 1:100 @ A3	03.03.2015

job no.	drawing no.	revision
14-A-006	100-001	P1