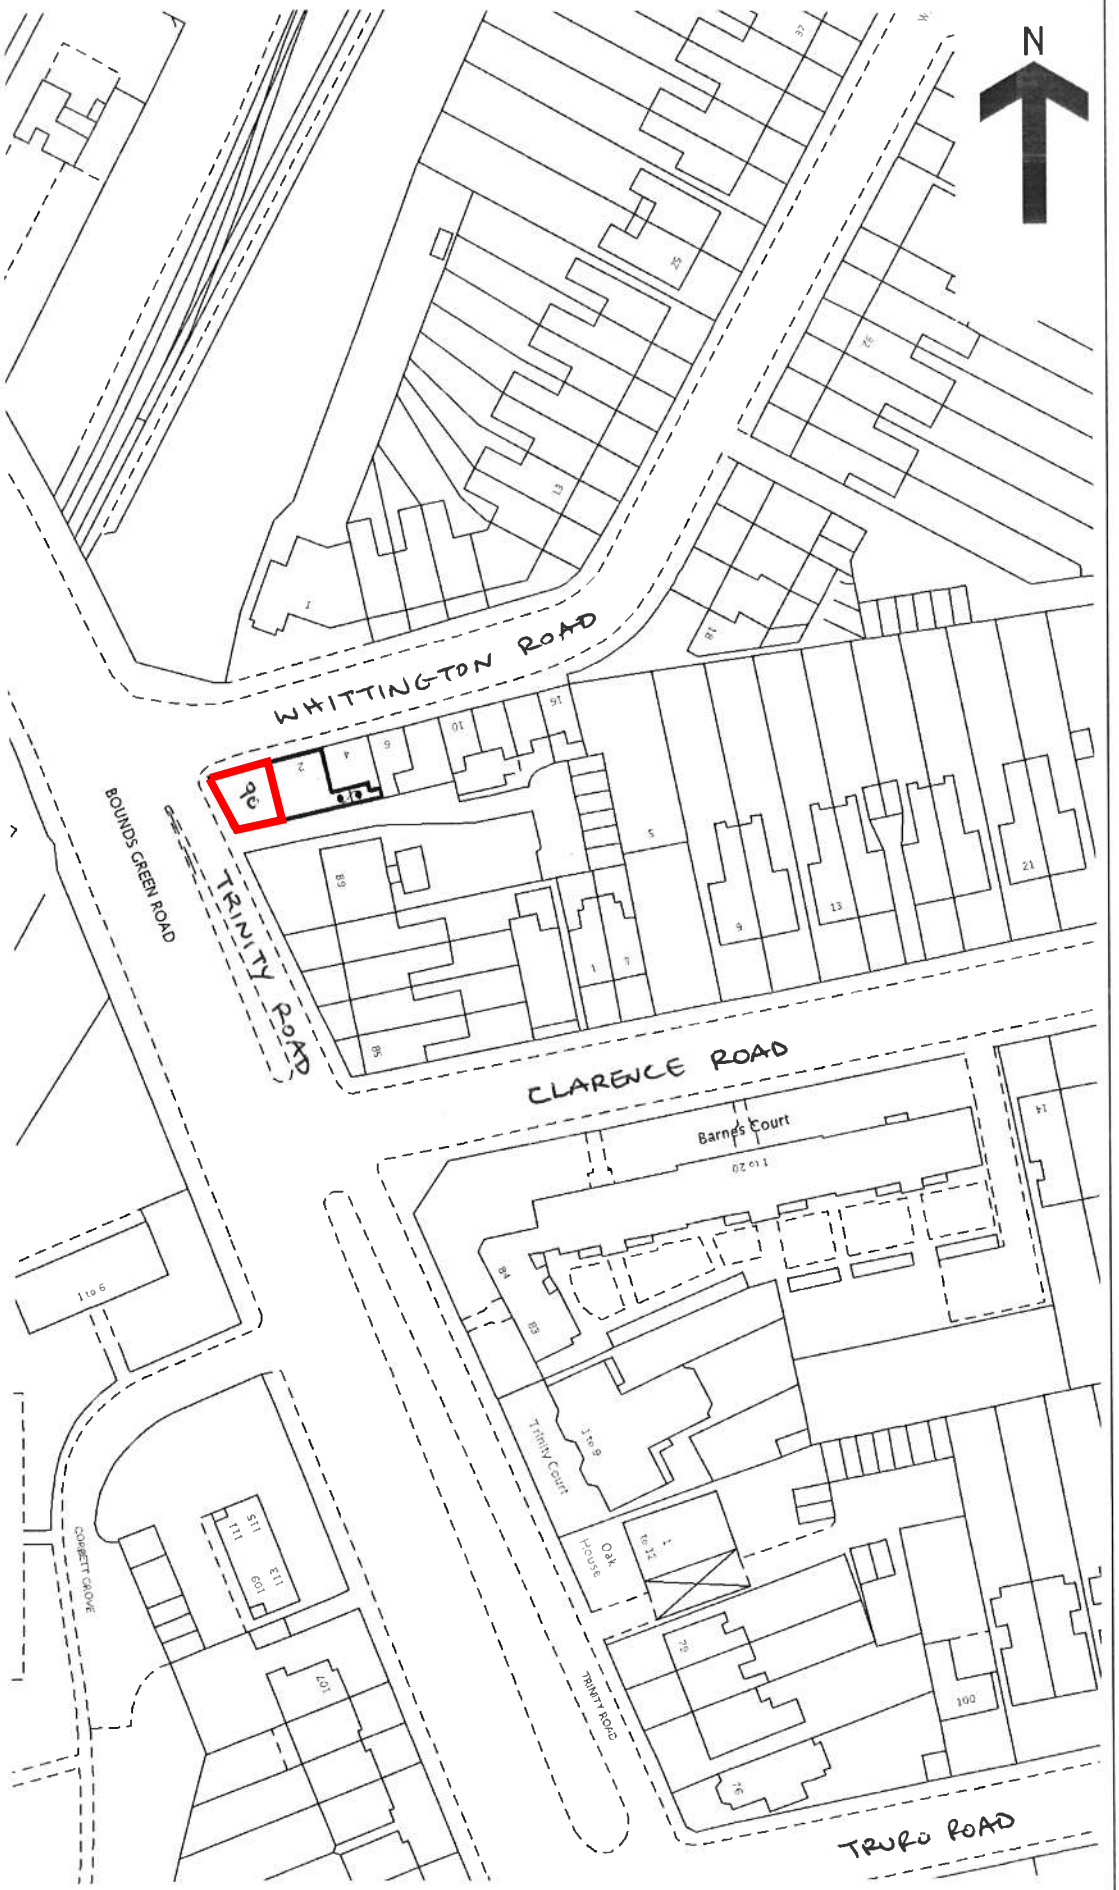


No scaled dimensions to be taken from this drawings. All dimensions to be site checked.

CGArchitects
221 East Barnet Road,
Barnet, Herts EN4 8QS
Tel: 020 8449 5100
Fax: 020 8449 5170

©

Client:
Mr N Efstathiou

Site:
90 Trinity Road
London
N22 8YB

Drawing Title:
Site Location Plan

Scale: 1:1250 @ A4

Date: June 2016

Drg. No. 1121/01

Rev. #