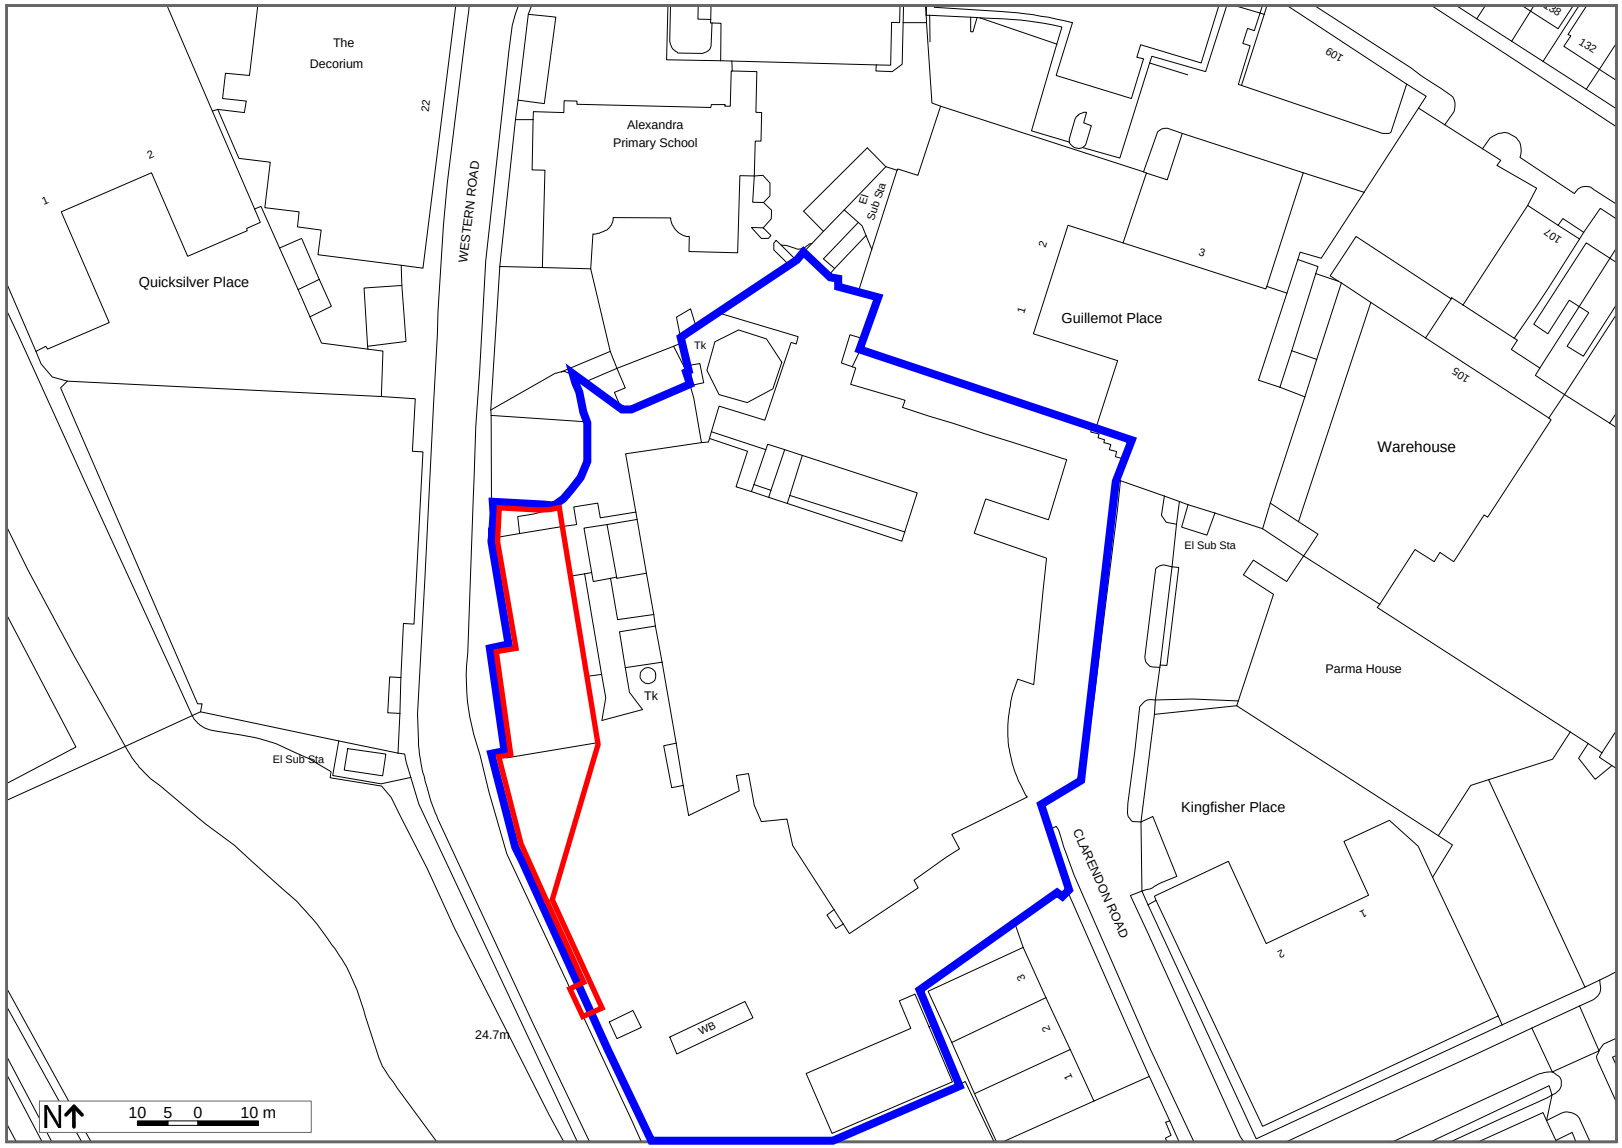

Site Location Plan

The Chocolate Factory,
22 Western Road,
Woodgreen
London,
N22 6XJ

Ref: 16186-01

Map Information

Scale	1:1250
Date:	21/06/16
Reference	Celtic Bakery
Order No:	1695014

Map data

© Crown Copyright 2016 OS 100047514

FIND
PROFESSIONAL MAPPING INTELLIGENCE
Created at findmaps.co.uk