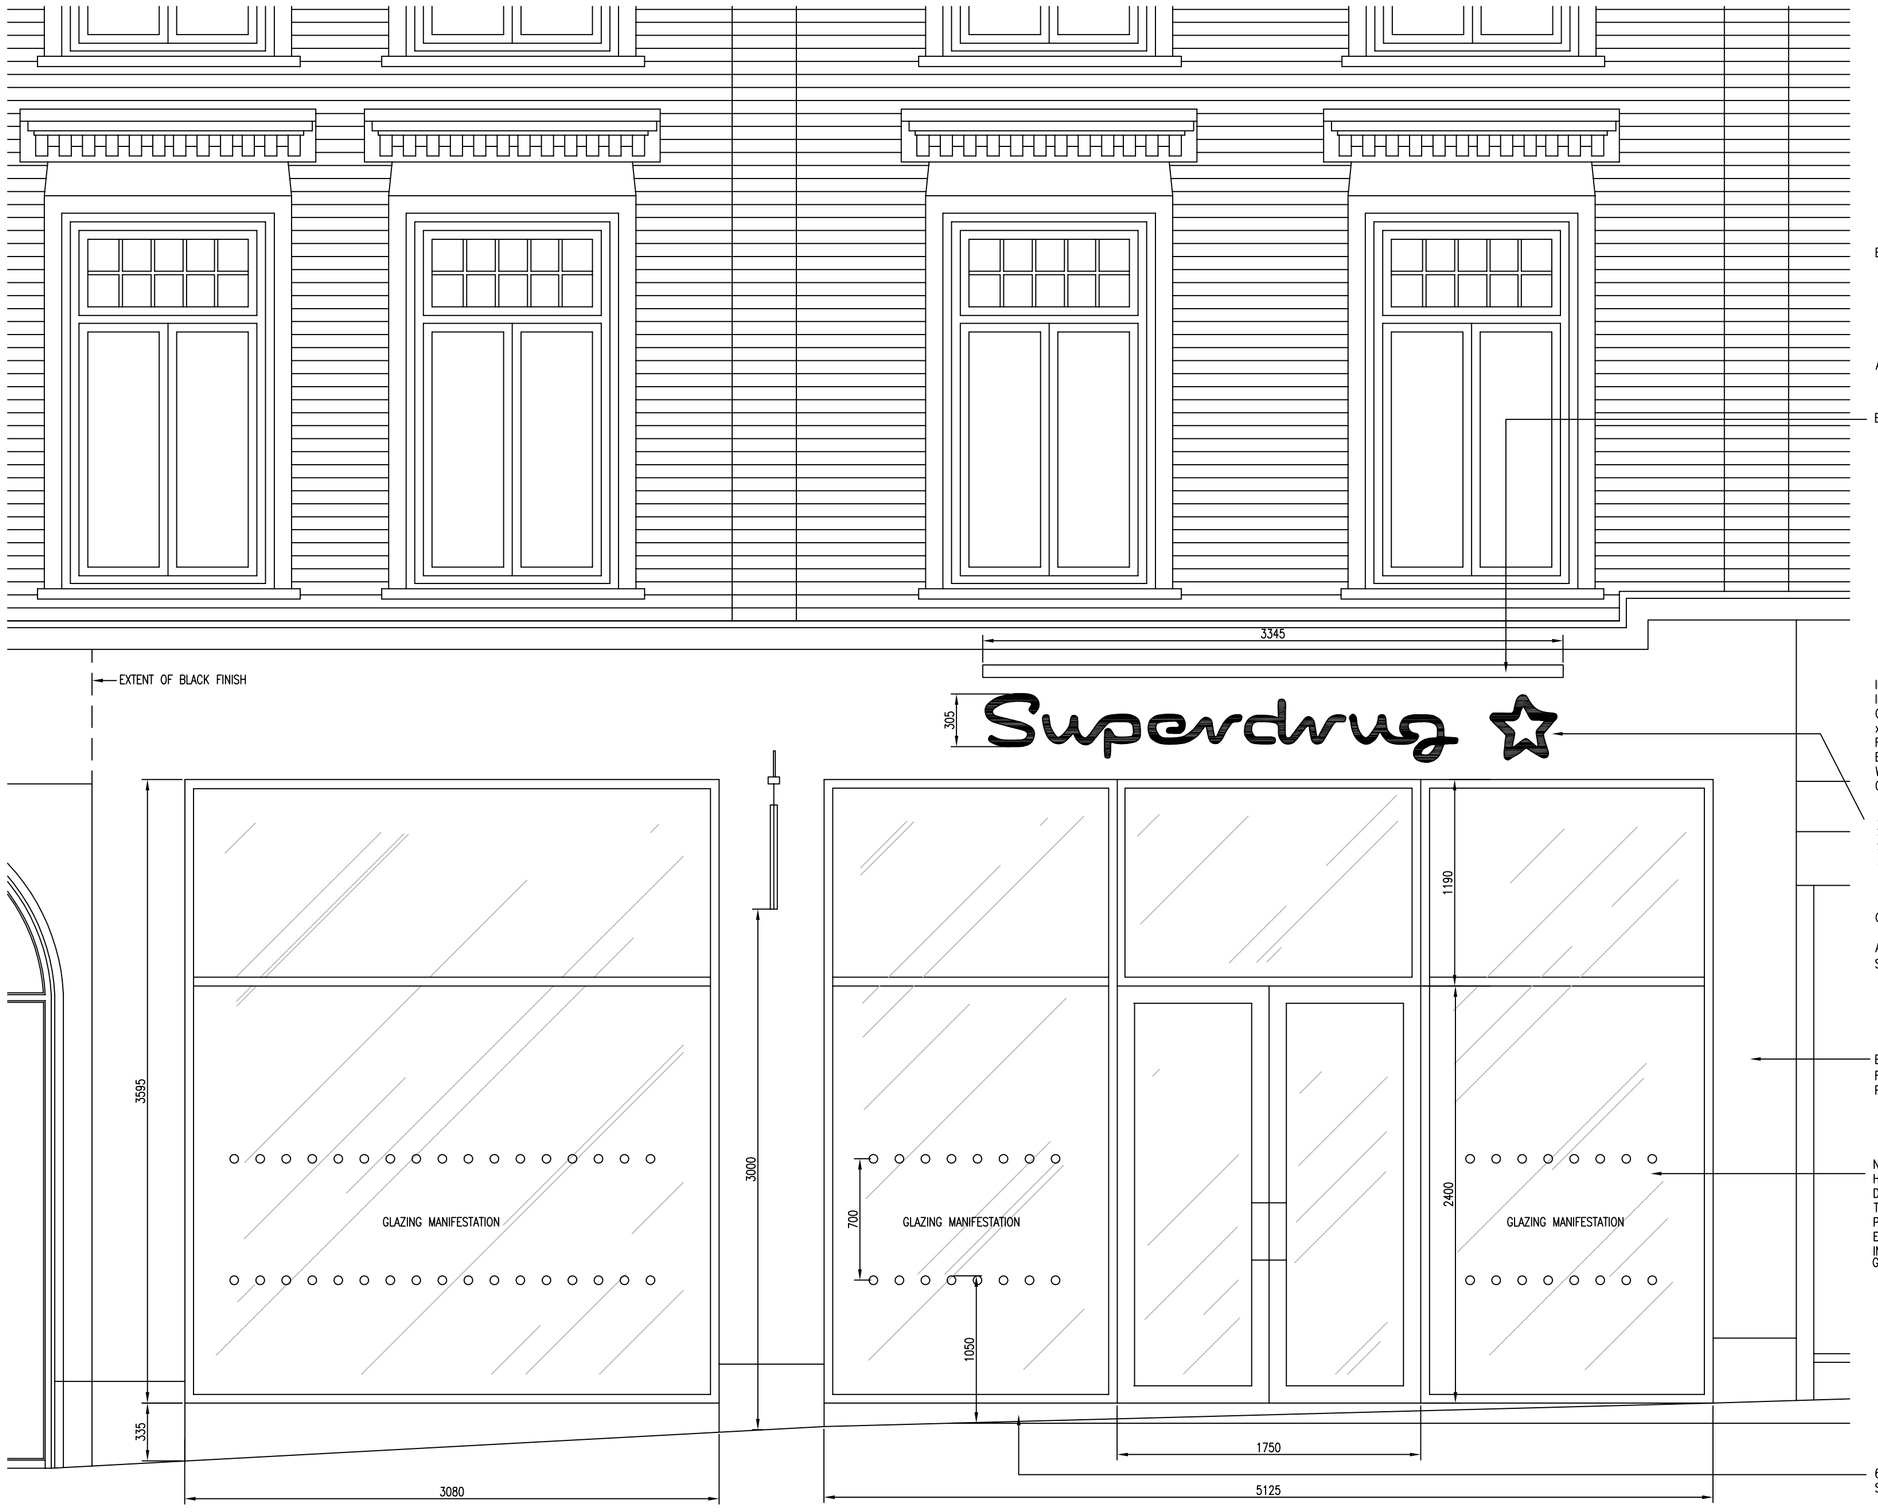

Shopfront Elevation As Proposed | Scale 1:25 @ A1

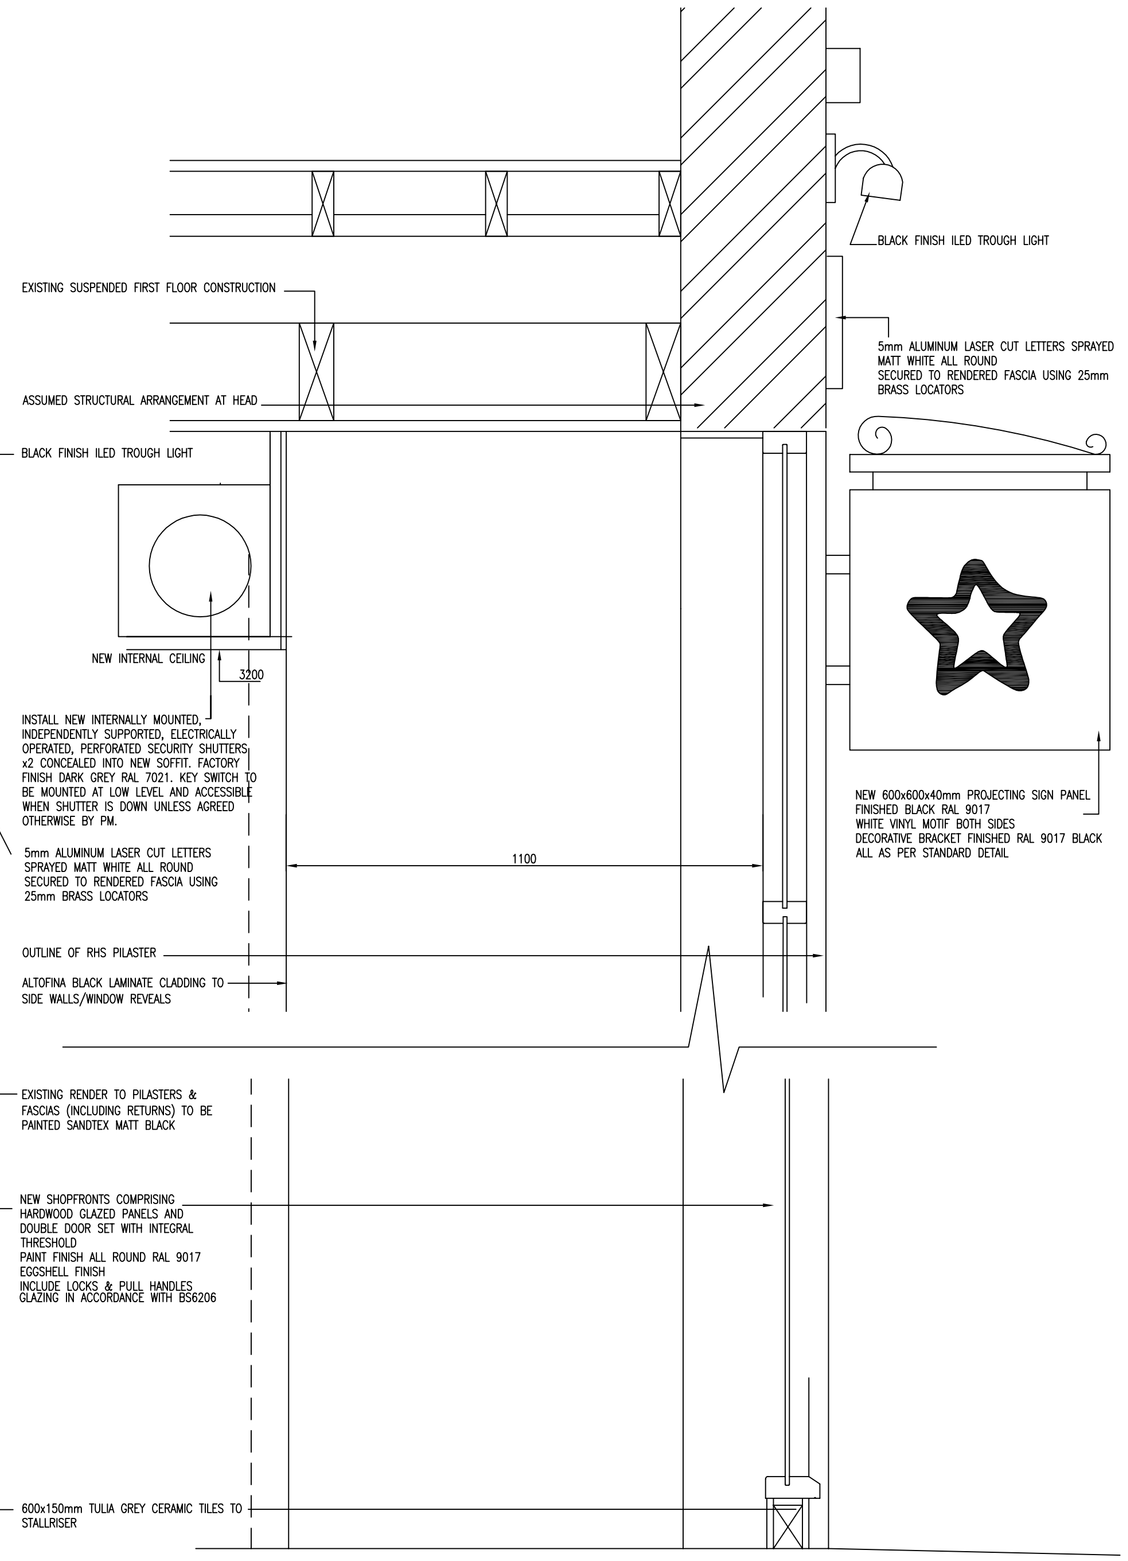

Shopfront Section As Proposed | Scale 1:10 @ A1



Shopfront Elevation As Existing | Scale 1:50 @ A1







REV B: 130616 SM
1. UPDATE FOLLOWING SURVEY
REV A: 110516 SM
1. OMIT ENTRANCE LOBBY

Rev	Date	Details

adt@adesigntime.com
www.designtime.uk.com
designtime
Tel: +44 (0)845 023 0245
3A Calls Landing
36-38 The Calls
Leeds LS2 7EW

Project
SUPERDRUG CROUCH END
24 THE BROADWAY

Drawing Title
Shopfront Details

Drawn by	Date
HC	APRIL 16
Drawing Number	Revision
6115-08	B
Scale	Paper Size
AS SHOWN	A1